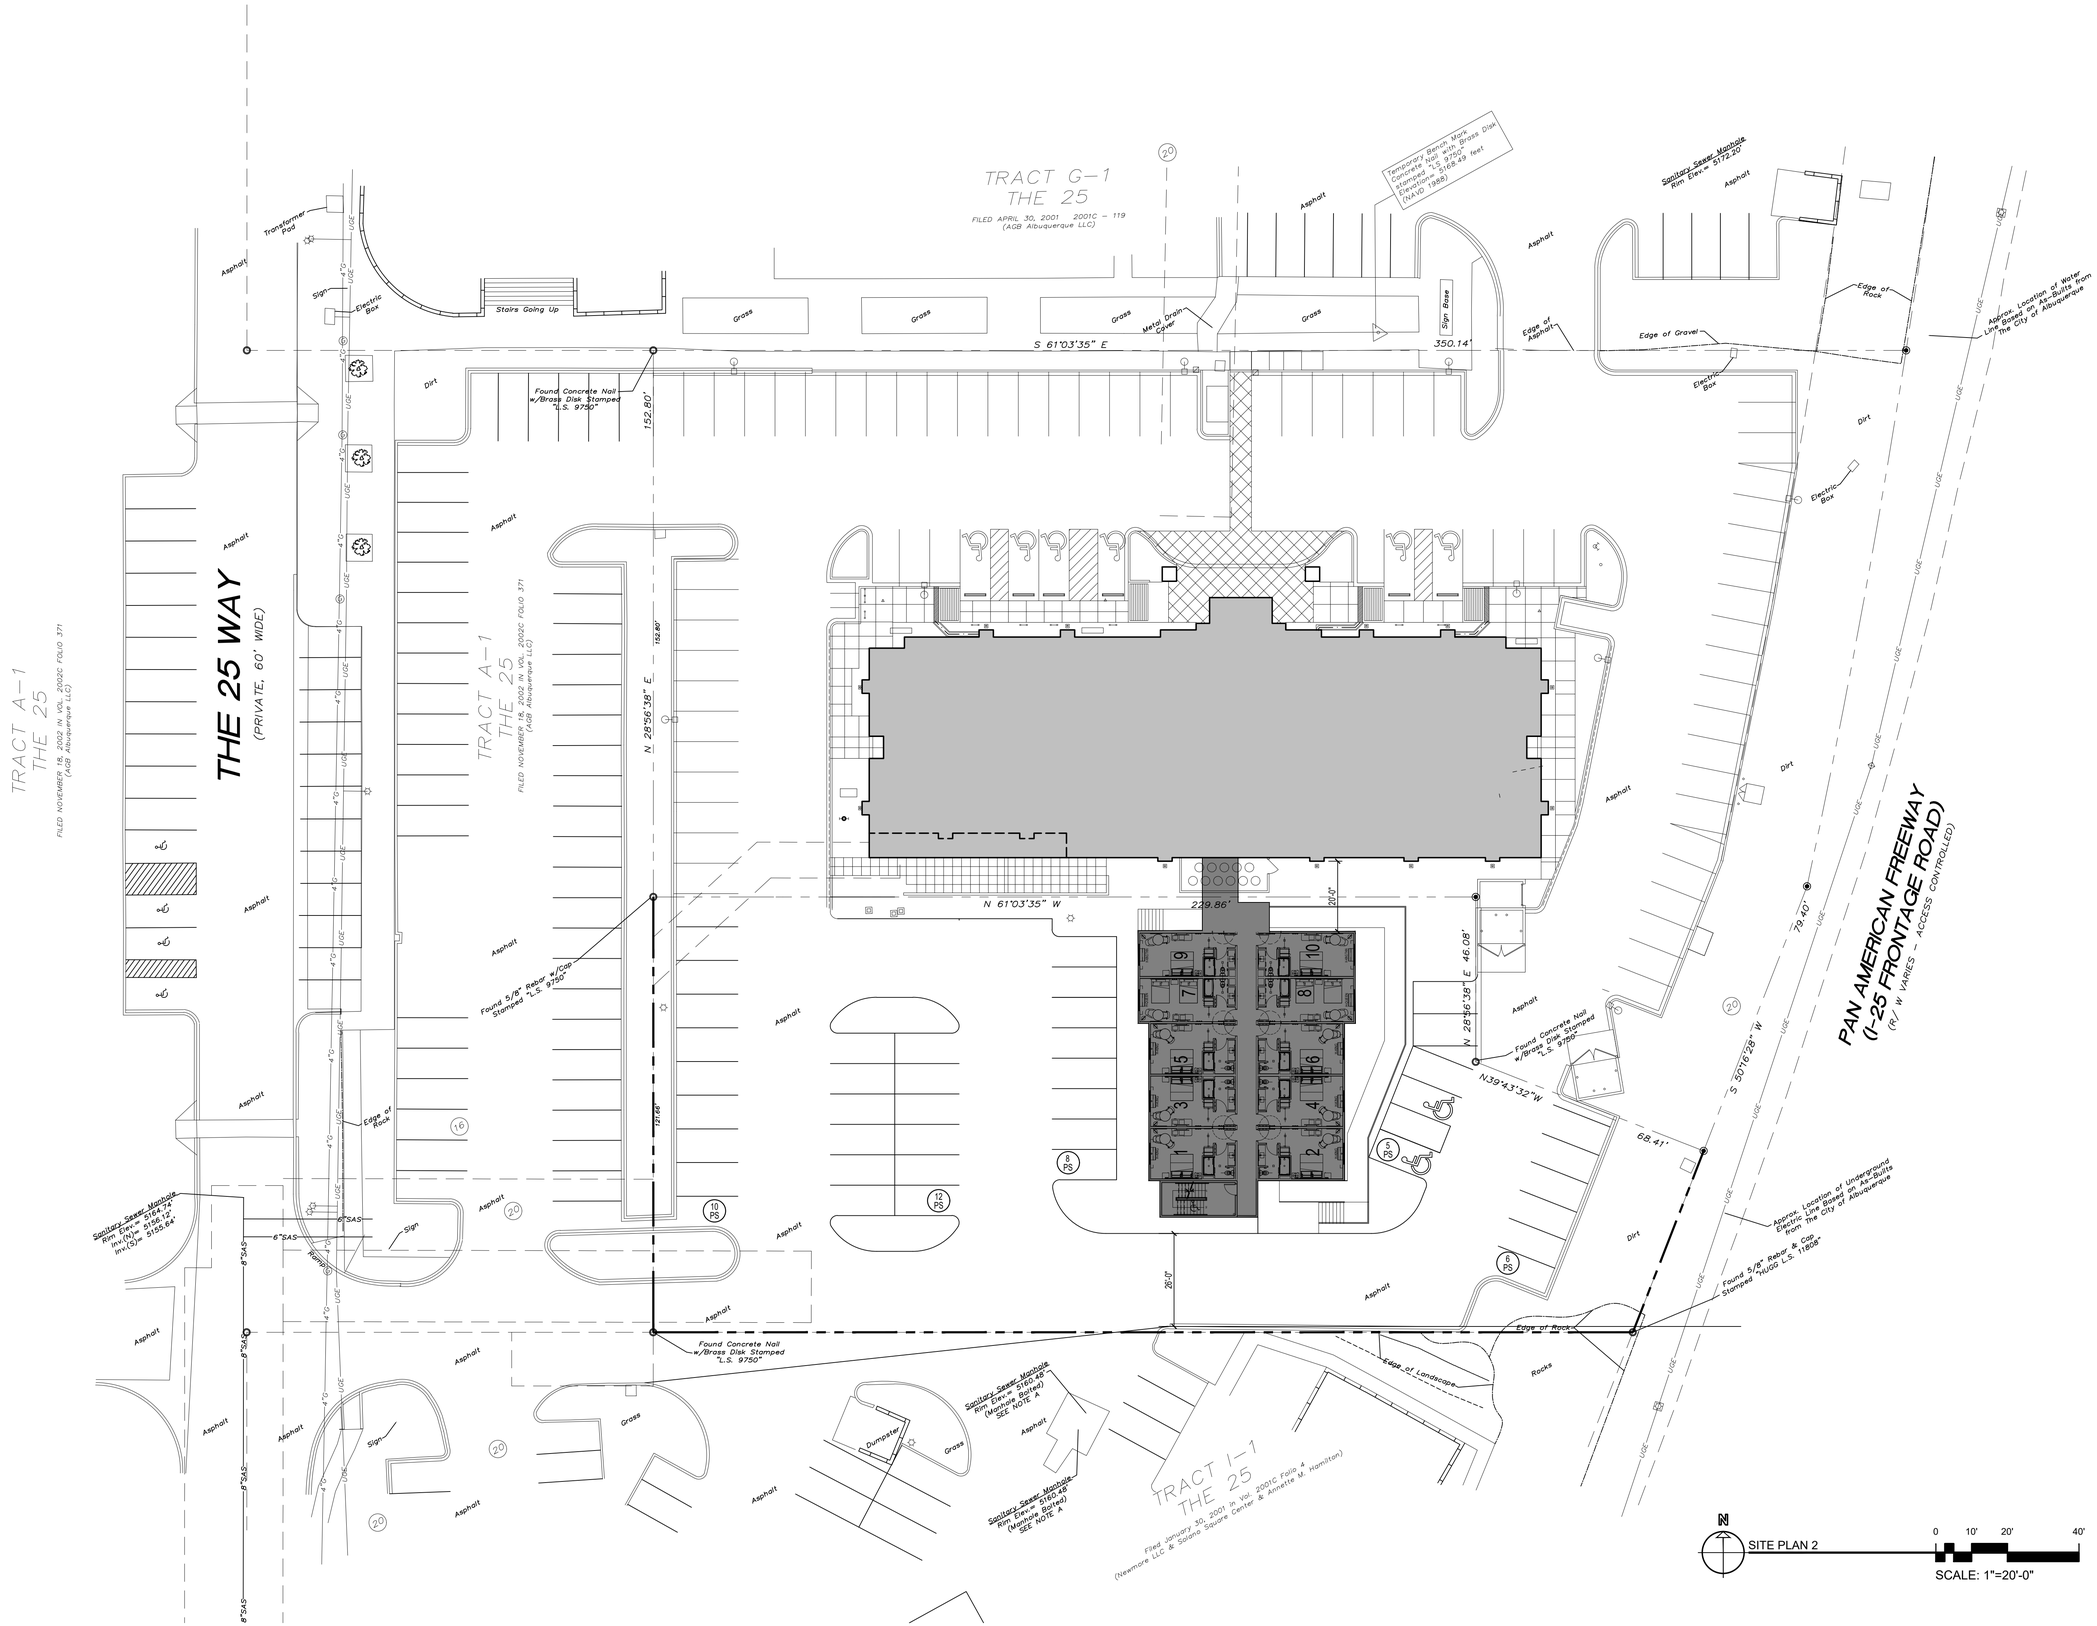

pba
peter butterfield architect
13013 glenwood hills ct. ne
albuquerque nm 87111
(ph) 505 514 1364

DRAWING NAME

REVISIONS

Hampton Inn & Suites Addition
4412 The 25 Way NE
Albuquerque, NM

SHEET NO.
A001(2)
1/26/26