PUBLIC WORKS/HYDROLOGY

A10/D1

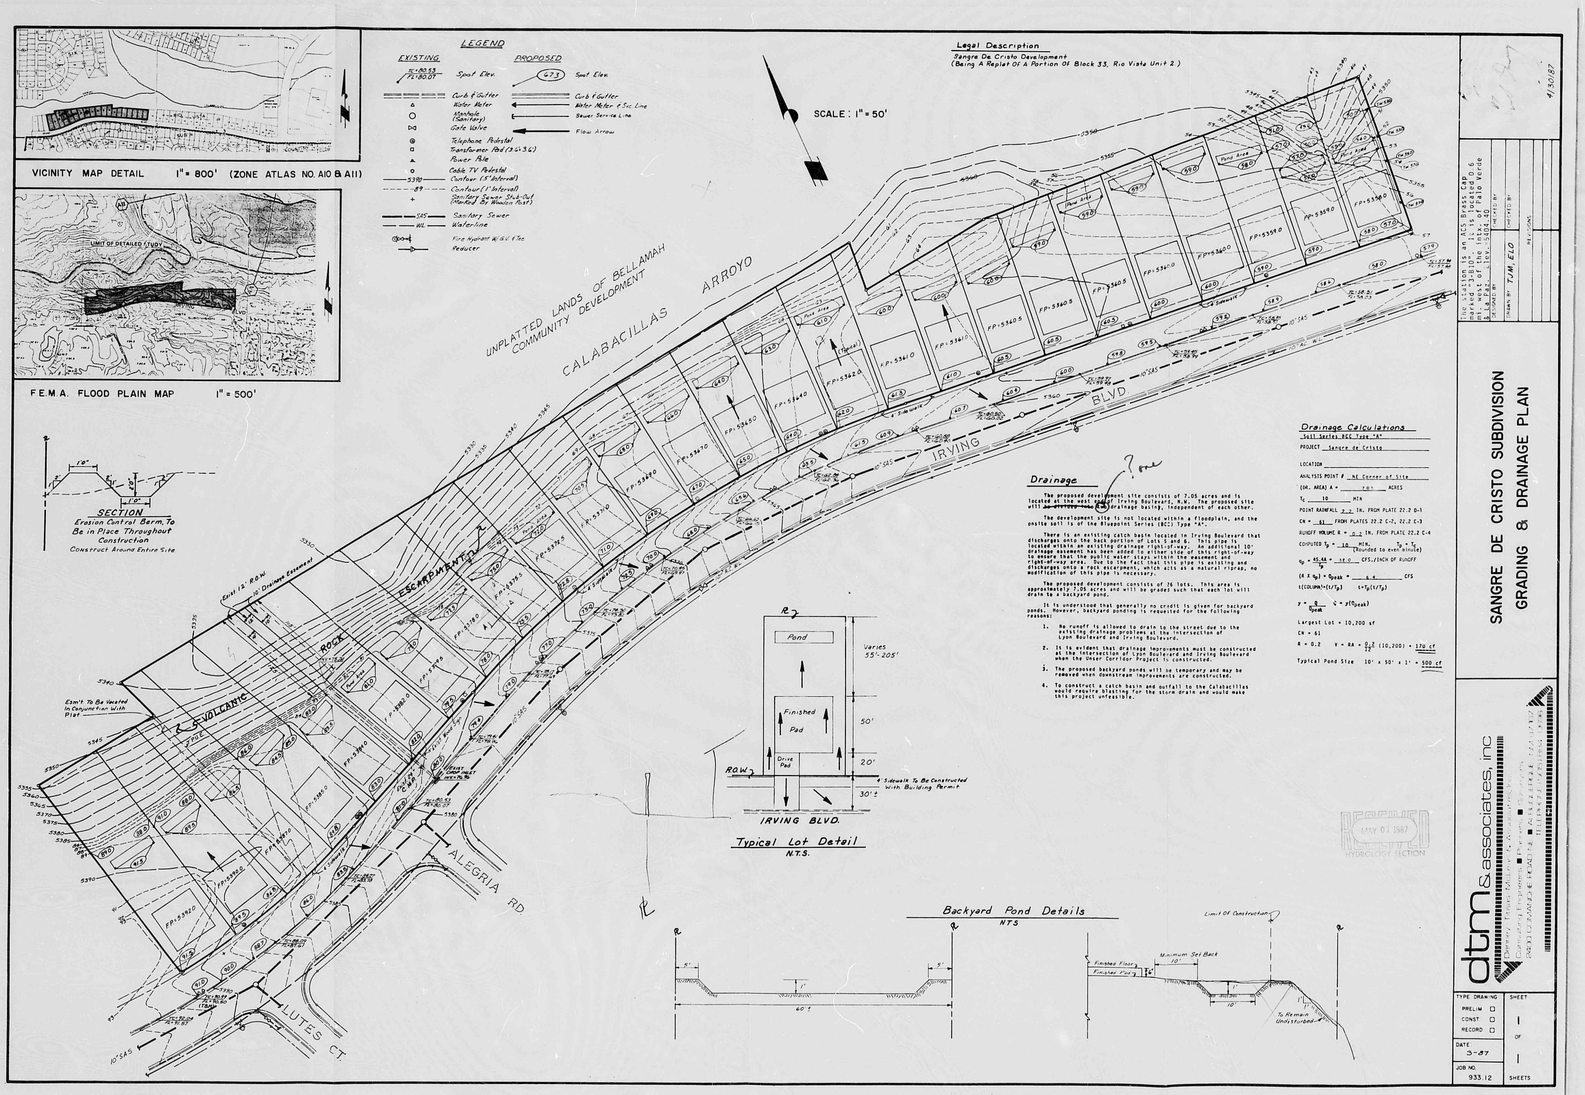

R# 23 DATE 3-13-02 OP E.P.

CITY OF ALBUQUERQUE

This microimage is certified to be a complete and accurate copy of the original as it appears in the files of the Public Works Department and was created in the normal course of business.

The photographic process used meets the Basic Microfilm Standards of the National Micrographics Association (MS1A5-1977)

DIRECTOR

NOTARY PUBLIC

OFFICIAL SEAL
Roberta Duran
NOTARY PUBLIC
STATE OF NEW MEXICO
My Commission Expires 8/23/02

PLAN SHOT TWICE
ONCE ON LIGHT
ONCE ON DARK

CITY OF ALBUQUERQUE
THIS MICROIMAGE IS THE BEST POSSIBLE REPRODUCTION DUE TO THE POOR QUALITY OF THE ORIGINAL DOCUMENT.

PLANS/PLATS ON FILE

FILE DESC: A10/D1

PLANS/PLATS 1

F 30 D 24 C 20 B 16 A 12

CITY OF ALBUQUERQUE

C D F

VICINITY MAP DETAIL 1" = 800' (ZONE ATLAS NO. A10 & A11)

F E M A FLOOD PLAIN MAP 1" = 500'

SECTION
Erosion Control Berm To Be In Place Throughout Construction
Construct Around Entire Site

LEGEND

EXISTING		PROPOSED
5400.53 / 7.30.07	Spot Elev.	473 Spot Elev.
	Curb & Gutter	Curb & Gutter
	Water Meter	Water Meter & Svc. Line
	Manhole (Sanitary)	Sewer Service Line
	Gate Valve	Flow Arrow
	Telephone Pedestal	
	Transformer Pad (3 ph. 3 W)	
	Power Pole	
	Cable TV Pedestal	
5392	Contour (1' Interval)	
89	Contour (1/2' Interval)	
	Sanitary Sewer Stub-Out (Marked By Wooden Post)	
5351	Sanitary Sewer	
5112	Waterline	
	Fire Hydrant & Valve & Tee	
	Reducer	
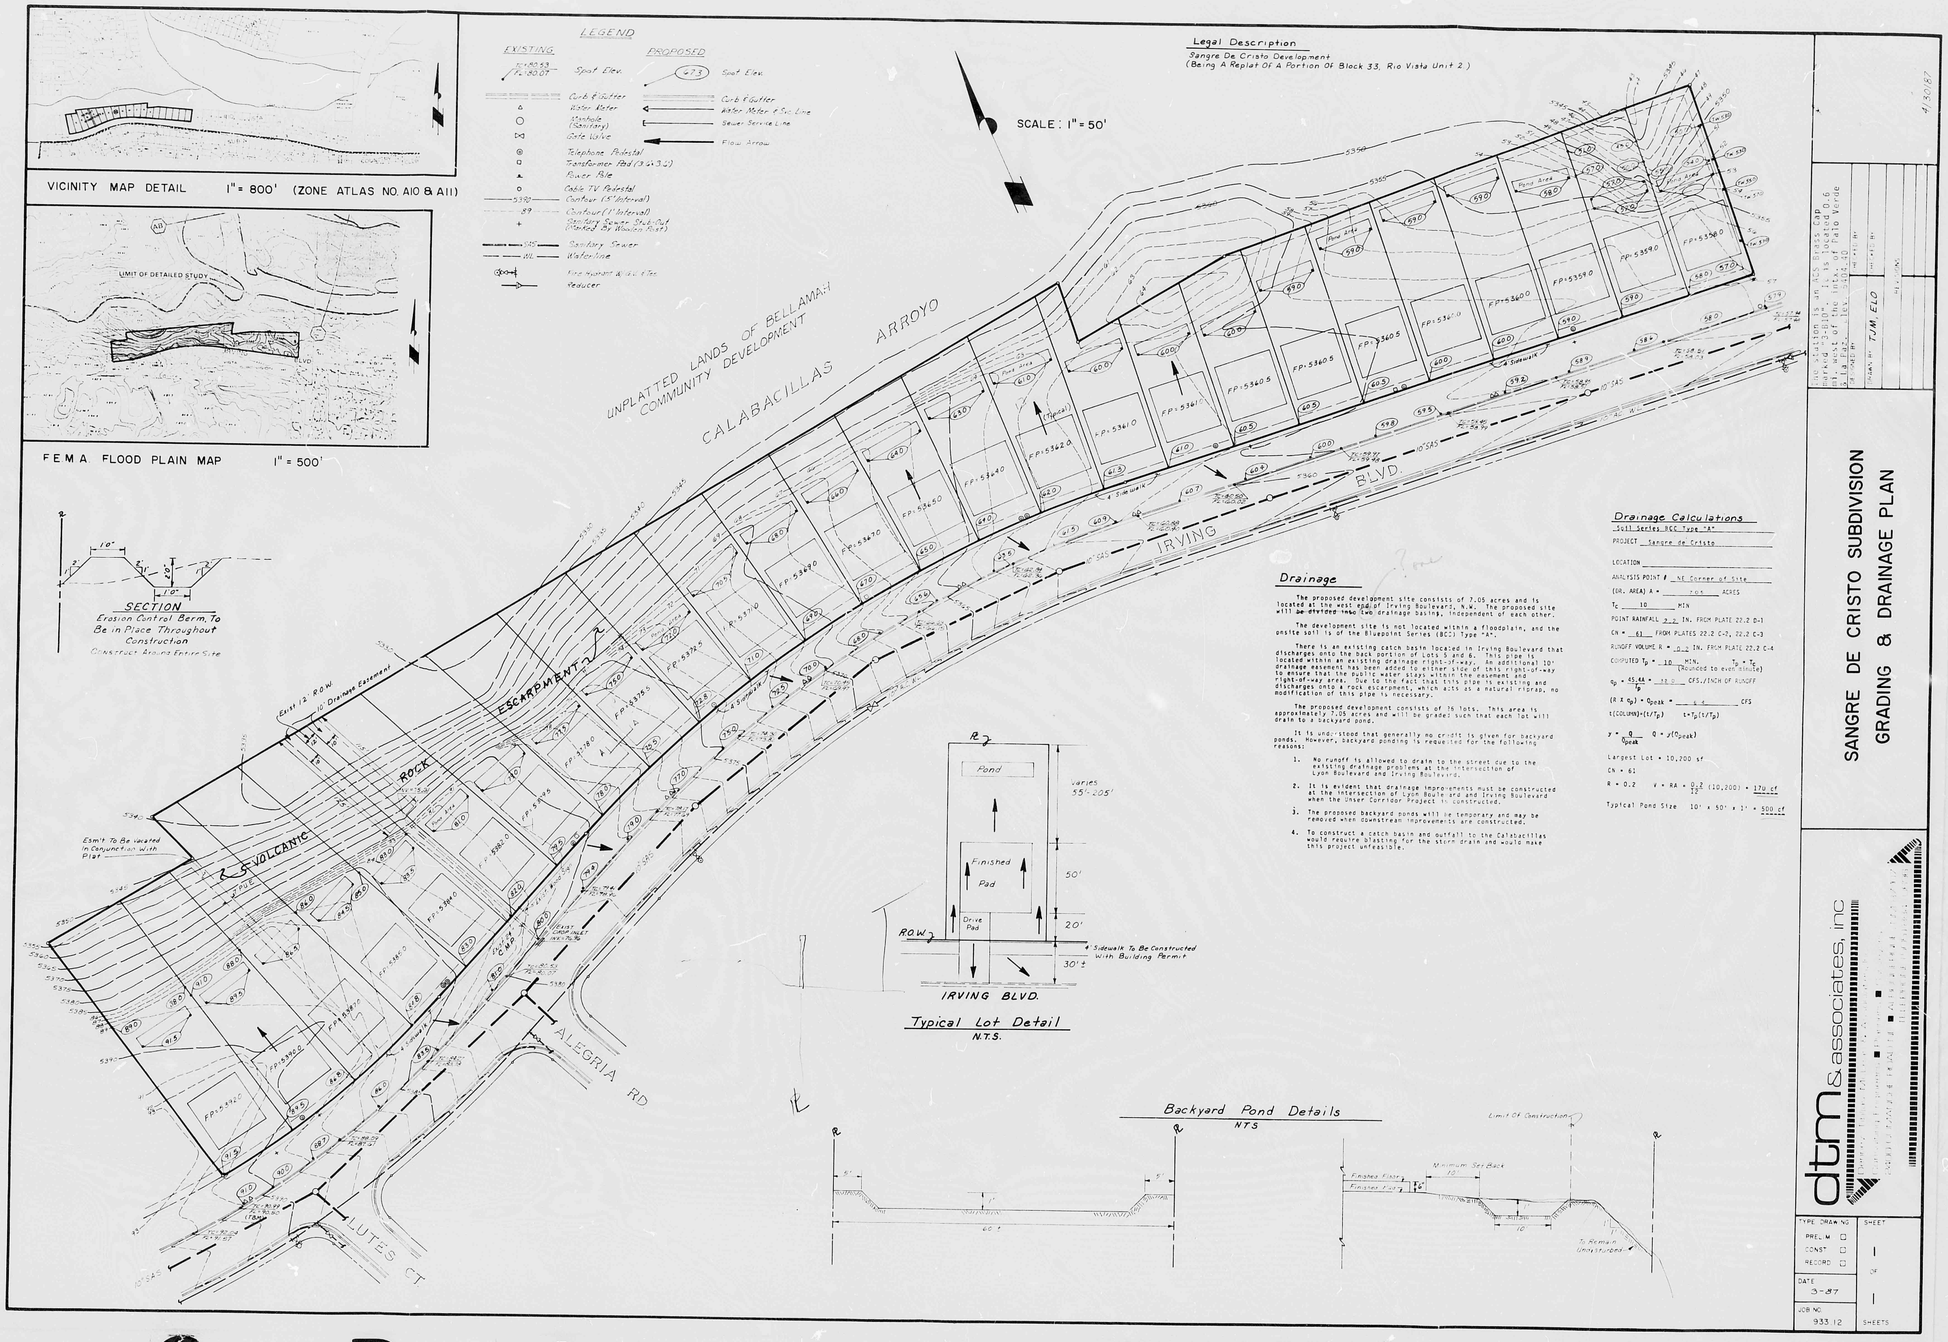
SCALE : 1" = 50'