Hydrology

File No. A-12/D005A

BENCH MARK - BLACK 2 1977 - A USGS BRASS TABLET SET FLUSH WITH THE GROUND IN THE SOUTHWEST QUADRANT OF MC MAHON BLVD. AND GOLF COURSE ROAD INTERSECTION. ELEV. = 5213.92 M.S.L.

TEMPORARY BENCH MARK - EXISTING HOSPITAL BLDG. GROUND FLR. ELEV. = 5208.67 .

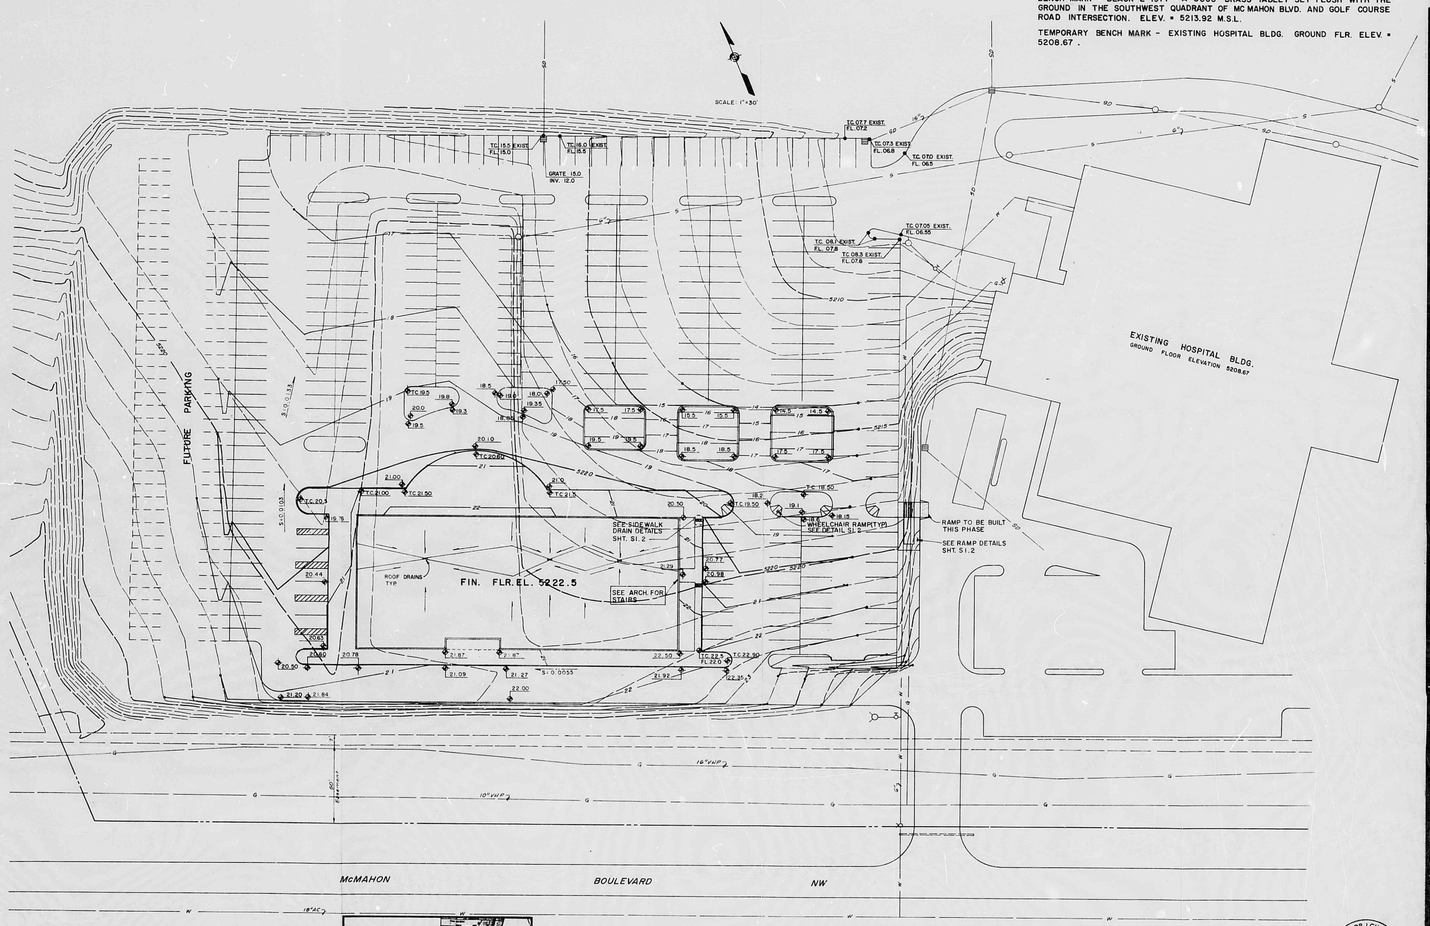

4-17-84

the hoffmann partnership inc. architects/planners/engineers/interior designers

CONSULTANTS

MECHANICAL/ELECTRICAL ENGINEERS
MSM/SF GROUP
2201 WYOMING BLVD. N.E.
ALBUQUERQUE, N.M. 87112
(505) 294-1386

CIVIL/STRUCTURAL ENGINEERS
CHAVEZ GRIEVES
4600 MONTGOMERY BLVD. SUITE 3
ALBUQUERQUE, N.M. 87109
(505) 884-7586

SEAL

REVISIONS

PROJECT

WEST MESA MEDICAL OFFICE BUILDING
PARADISE HILLS NEW MEXICO
MCMAHON BLVD. N.W.
BY:
B. LEONARD LEVY
2201 RENARD PLACE S.E.
ALBUQUERQUE, NEW MEXICO

SHEET NUMBER S1.1

PROJECT NUMBER 85-001
DATE FEBRUARY 1984
DRAWN BY
CHECKED BY
DATE

A-12/D005A

21 DATE 6-28-88 OP ETP

CITY OF ALBUQUERQUE

This microimage is certified to be a complete and accurate copy of the original as it appears in the files of the PUBLIC WORKS DEPARTMENT - HYDROLOGY DIVISION and was filmed in the normal course of business. The photographic processes used meet the Basic Microfilm Standards of the National Micrographics Association (NS115-1977).

CITY CLERK RECORDER

OFFICIAL SEAL
MORSETA SANCHEZ
NOTARY PUBLIC
STATE OF NEW MEXICO
My Commission Expires MAY 8 1988

THIS PLAN SHOT TWICE ONCE ON LIGHT AND ONCE ON DARK.

CITY OF ALBUQUERQUE
THIS MICROIMAGE IS THE BEST POSSIBLE REPRODUCTION DUE TO THE POOR QUALITY OF THE ORIGINAL DOCUMENT.

PLANS/PLATS ON FILE

FILE DESC: A-12/D005A

PLANS/PLATS 1

F 30 D 24 C 20 B 16 A 12

CITY OF ALBUQUERQUE

C D F

BENCH MARK - BLACK 2 1977 - A USGS BRASS TABLET SET FLUSH WITH THE GROUND IN THE SOUTHWEST QUADRANT OF MC MAHON BLVD. AND GOLF COURSE ROAD INTERSECTION. ELEV. = 5213.92 M.S.L.

TEMPORARY BENCH MARK - EXISTING HOSPITAL BLDG. GROUND FLR ELEV = 5208.67 .

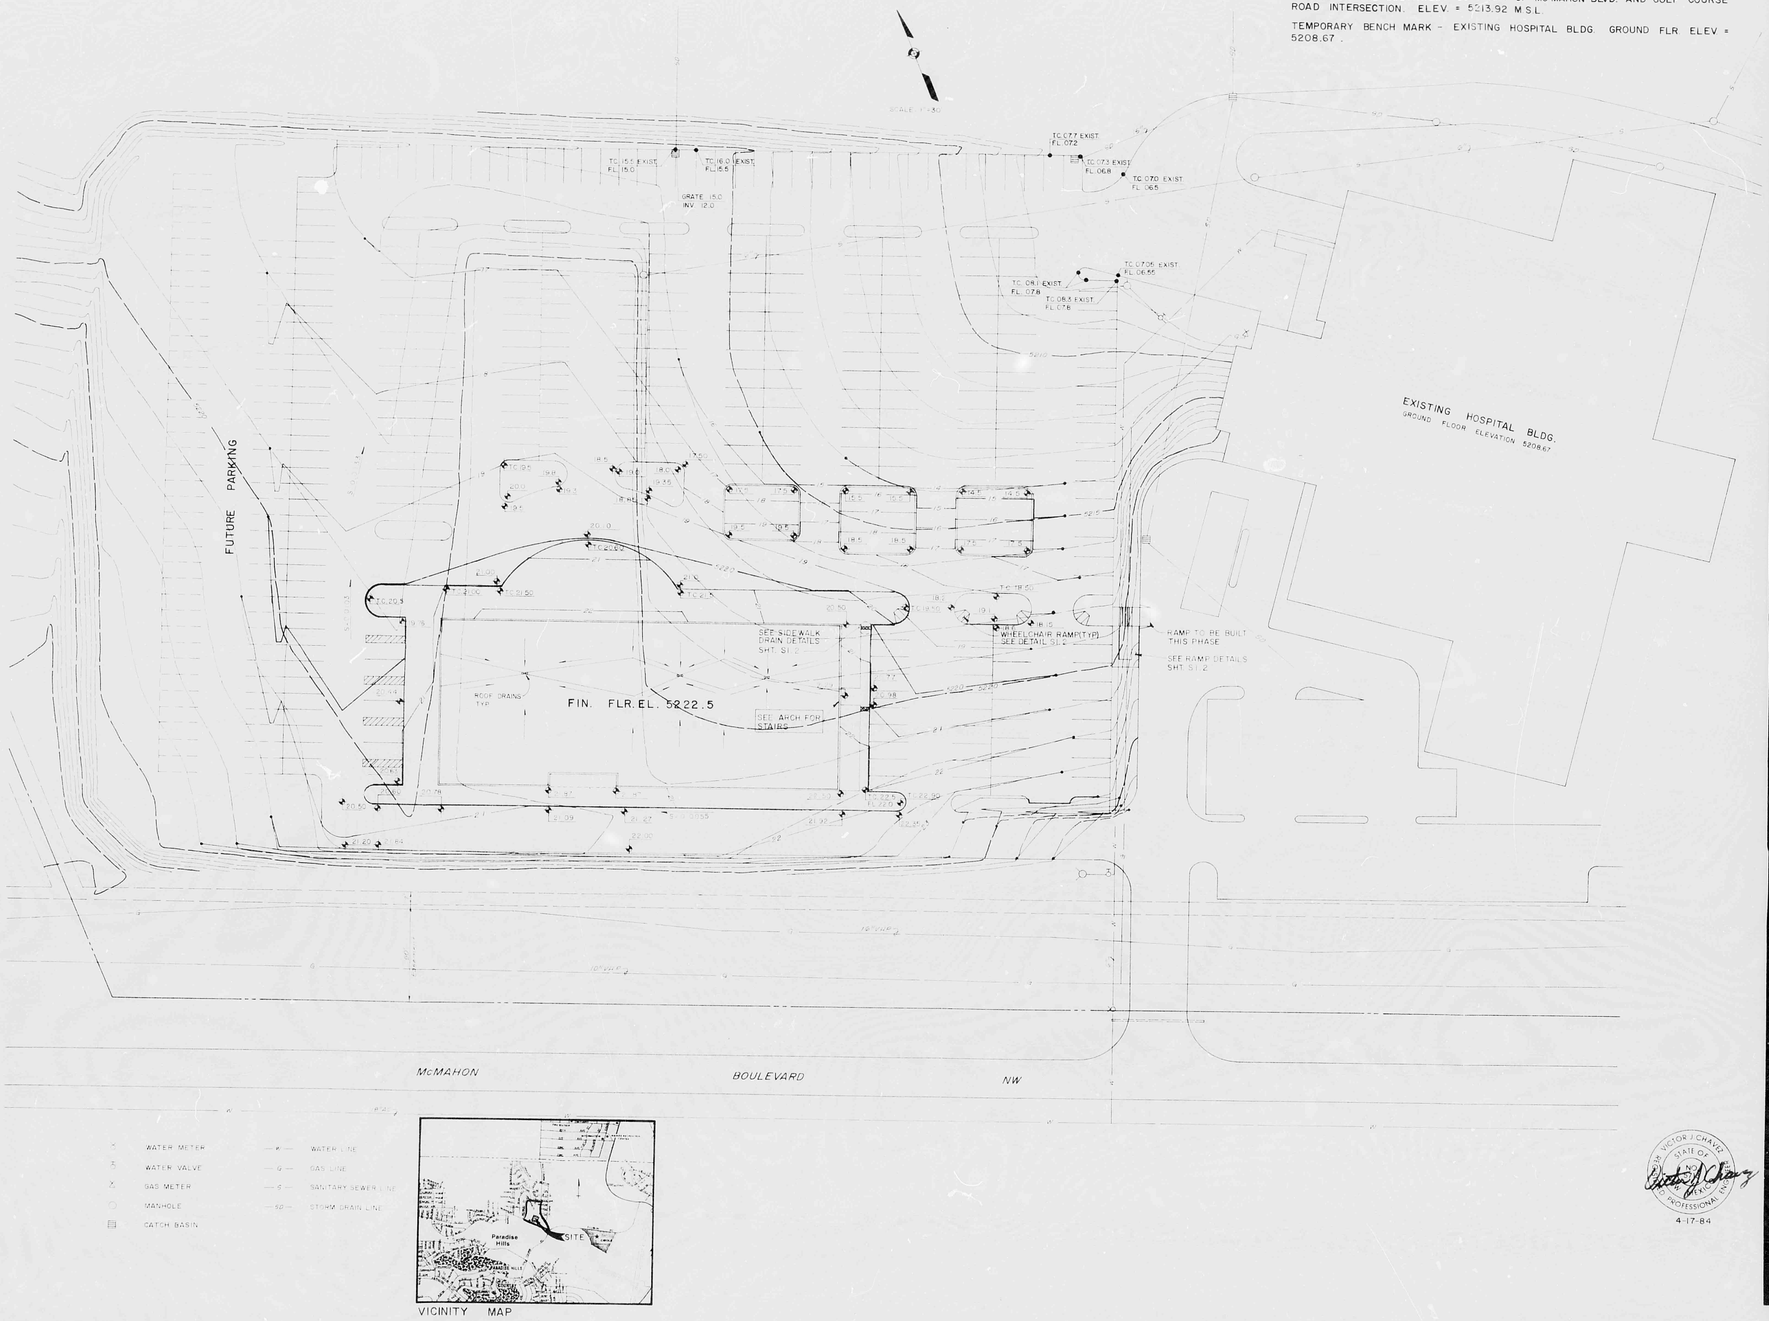

VICTOR J. CHAVEZ STATE OF NEW MEXICO PROFESSIONAL ENGINEER
4-17-84

the hoffmann partnership inc. architects/planners/engineers/interior designers

ST. LOUIS, MISSOURI
SUITE 1000, SOUTH TOWER
CITY SQUARE
314 421 5600

COLUMBUS, OHIO
SUITE 200
CITY SQUARE
614 469 1900

DENVER, COLORADO
SUITE 300, 1 NORTH PARK
1700 BROADWAY
303 861 1900

SEAL

REVISIONS

CONSULTANTS

STRUCTURAL ENGINEERS
CIVIL, STRUCTURAL ENGINEERS
GANEZ SEVILLA
4820 VIA GRANADA BLVD. NE
ALBUQUERQUE, N.M. 87108
(505) 296-9338

MECHANICAL, ELECTRICAL ENGINEERS
NEW CO GROUP
6500 WYOMING BLVD. NE
ALBUQUERQUE, N.M. 87113
(505) 292-1138

PROJECT

WEST MESA MEDICAL OFFICE BUILDING
MCMAHON BLVD. NW.
BY:
BENARDO ENY
4301 EDWARD PLACE SE
ALBUQUERQUE, NEW MEXICO

SHEET NUMBER

S1.1

PROJECT NUMBER 85004.00
DATE MARCH 1984
DRAWN BY
CHECKED BY
DATE

A-13 / D005A

THIS PLAN SHOT TWICE
ONCE ON LIGHT AND
ONCE ON DARK.

CITY OF ALBUQUERQUE
THIS MICROIMAGE IS THE BEST POSSIBLE REPRODUCTION DUE TO THE POOR QUALITY OF THE ORIGINAL DOCUMENT.

R# 21 DATE 2-23-93 OP 5577

CITY OF ALBUQUERQUE

This microimage is certified to be a complete and accurate copy of the original as it appears in the files of the PUBLIC WORKS DEPARTMENT - HYDROLOGY DIVISION and was filmed in the normal course of business.
The photographic processes used meet the Basic Microfilm Standards of the National Micrographics Association (MS115-1977).

Karen Acuna
CITY CLERK RECORDER

OFFICIAL SEAL
NORBERTA SANCHEZ
NOTARY PUBLIC
STATE OF NEW MEXICO
My Commission Expires MAY 8 1986
Norberta Sanchez

D 24 C 20 B 16 A 12

CITY OF ALBUQUERQUE

C D