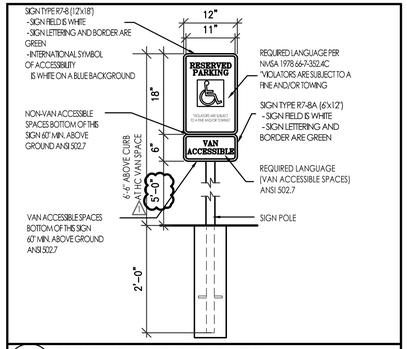

A5 HC PARKING SIGNAGE ELEVATIONS

3/4"=1'-0"

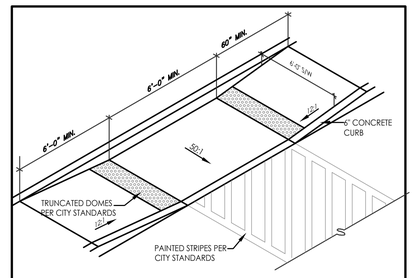

A6 ACCESSIBLE RAMP

NOT TO SCALE

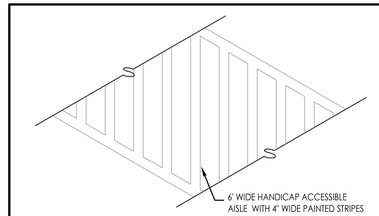

A7 ACCESSIBLE AISLE

NOT TO SCALE

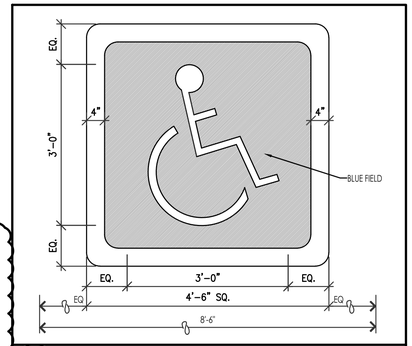

A9 HC PARKING MARKING PLAN

3/4"=1'-0"

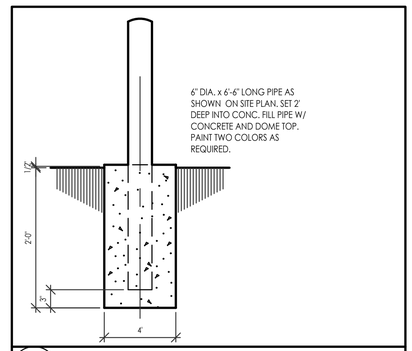

A10 BOLLARD DETAIL

3/4"=1'-0"

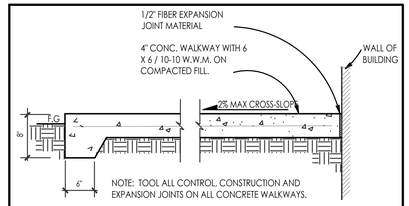

A11 TYPICAL SIDEWALK DETAIL

N.T.S.

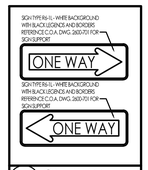

A19 ONE WAY ELEVATIONS

N.T.S.

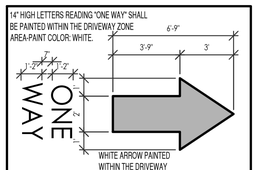

A18 PAVEMENT MARKING DETAIL

NTS

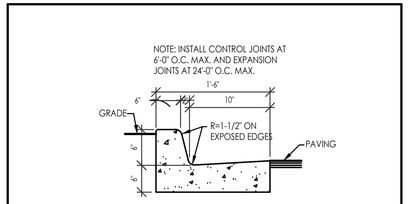

A8 CONCRETE CURB & GUTTER DETAIL

N.T.S.

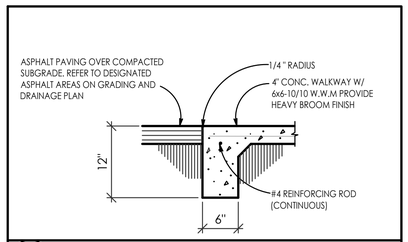

A12 CONCETE CURB/SIDEWALK TO ASPHALT PAVING DETAIL

N.T.S.

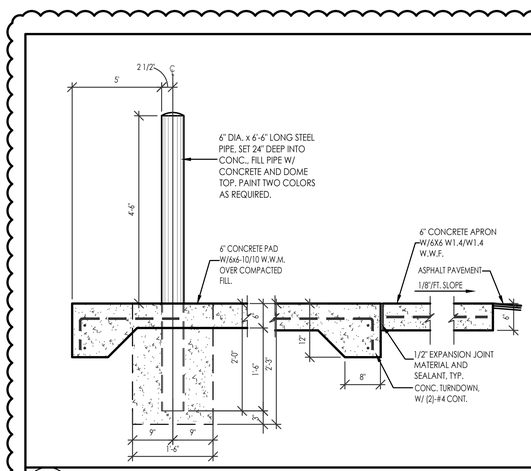

A2 FOOTING AND BOLLARD DETAIL

3/4"=1'-0"

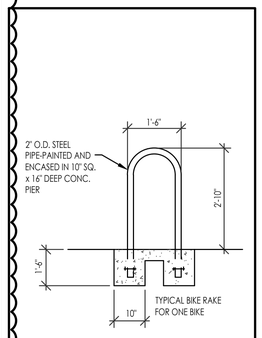

A13 BIKE RACK ELEVATION

NOT TO SCALE

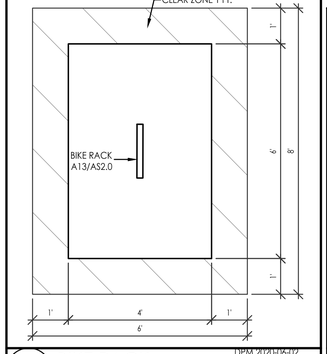

A13A BIKE RACK PLAN

DPM 2020-06-02 FIGURE 7.4.115

1/2"=1'-0"

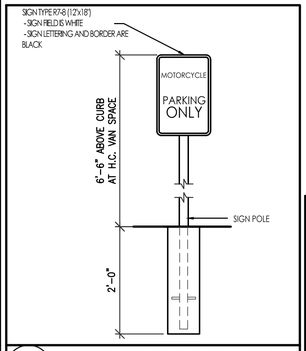

A14 MOTORCYCLE SIGNAGE ELEVATIONS

3/4"=1'-0"

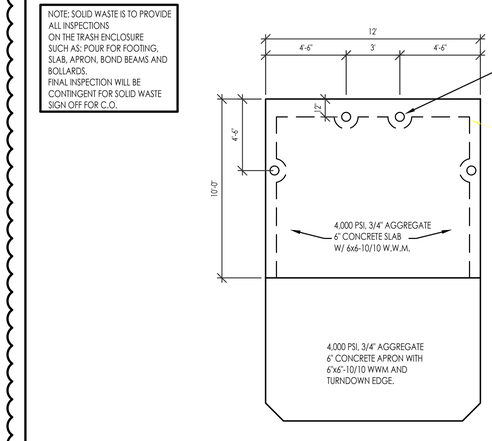

A1 TEMPORARY REFUSE PLAN

1/4"=1'-0"

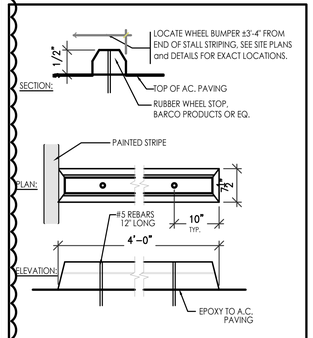

A15 WHEEL BUMPER DETAIL

NTS

A16 DO NOT ENTER ELEVATIONS

3/4"=1'-0"

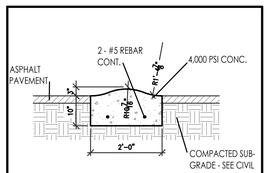

A17 ROLED CURB SECTION

NOT TO SCALE

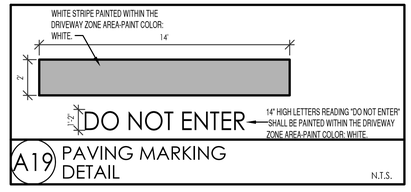

A19 PAVING MARKING DETAIL

N.T.S.

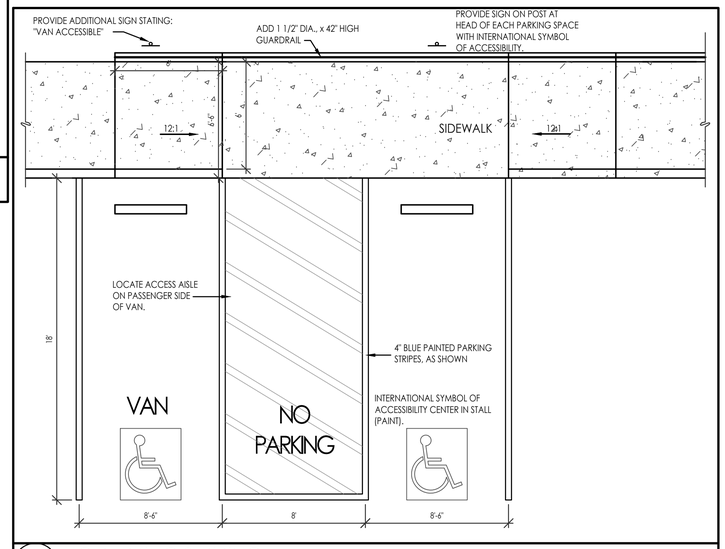

A4 HC PARKING STRIPING PLAN

1/4"=1'-0"

EAGLE RANCH RETAIL
SITE DETAILS
9641 EAGLE RANCH ROAD NW
ALBUQUERQUE, NM 87114
PROJECT #1620

REVISION DATE
06-10-2024

STATE OF NEW MEXICO
RICHARD P. BENNETT
No. 1240
3/5/24
REGISTERED ARCHITECT

RBA ARCHITECTURE, P.C.
ARCHITECTURE PLANNING DESIGN
1124 Park Ave. SW
Albuquerque, NM 87102
(505)242-1991(505)242-6430
www.rbaabq.com

DATE
03-05-2024

SHEET NUMBER
AS-2.0