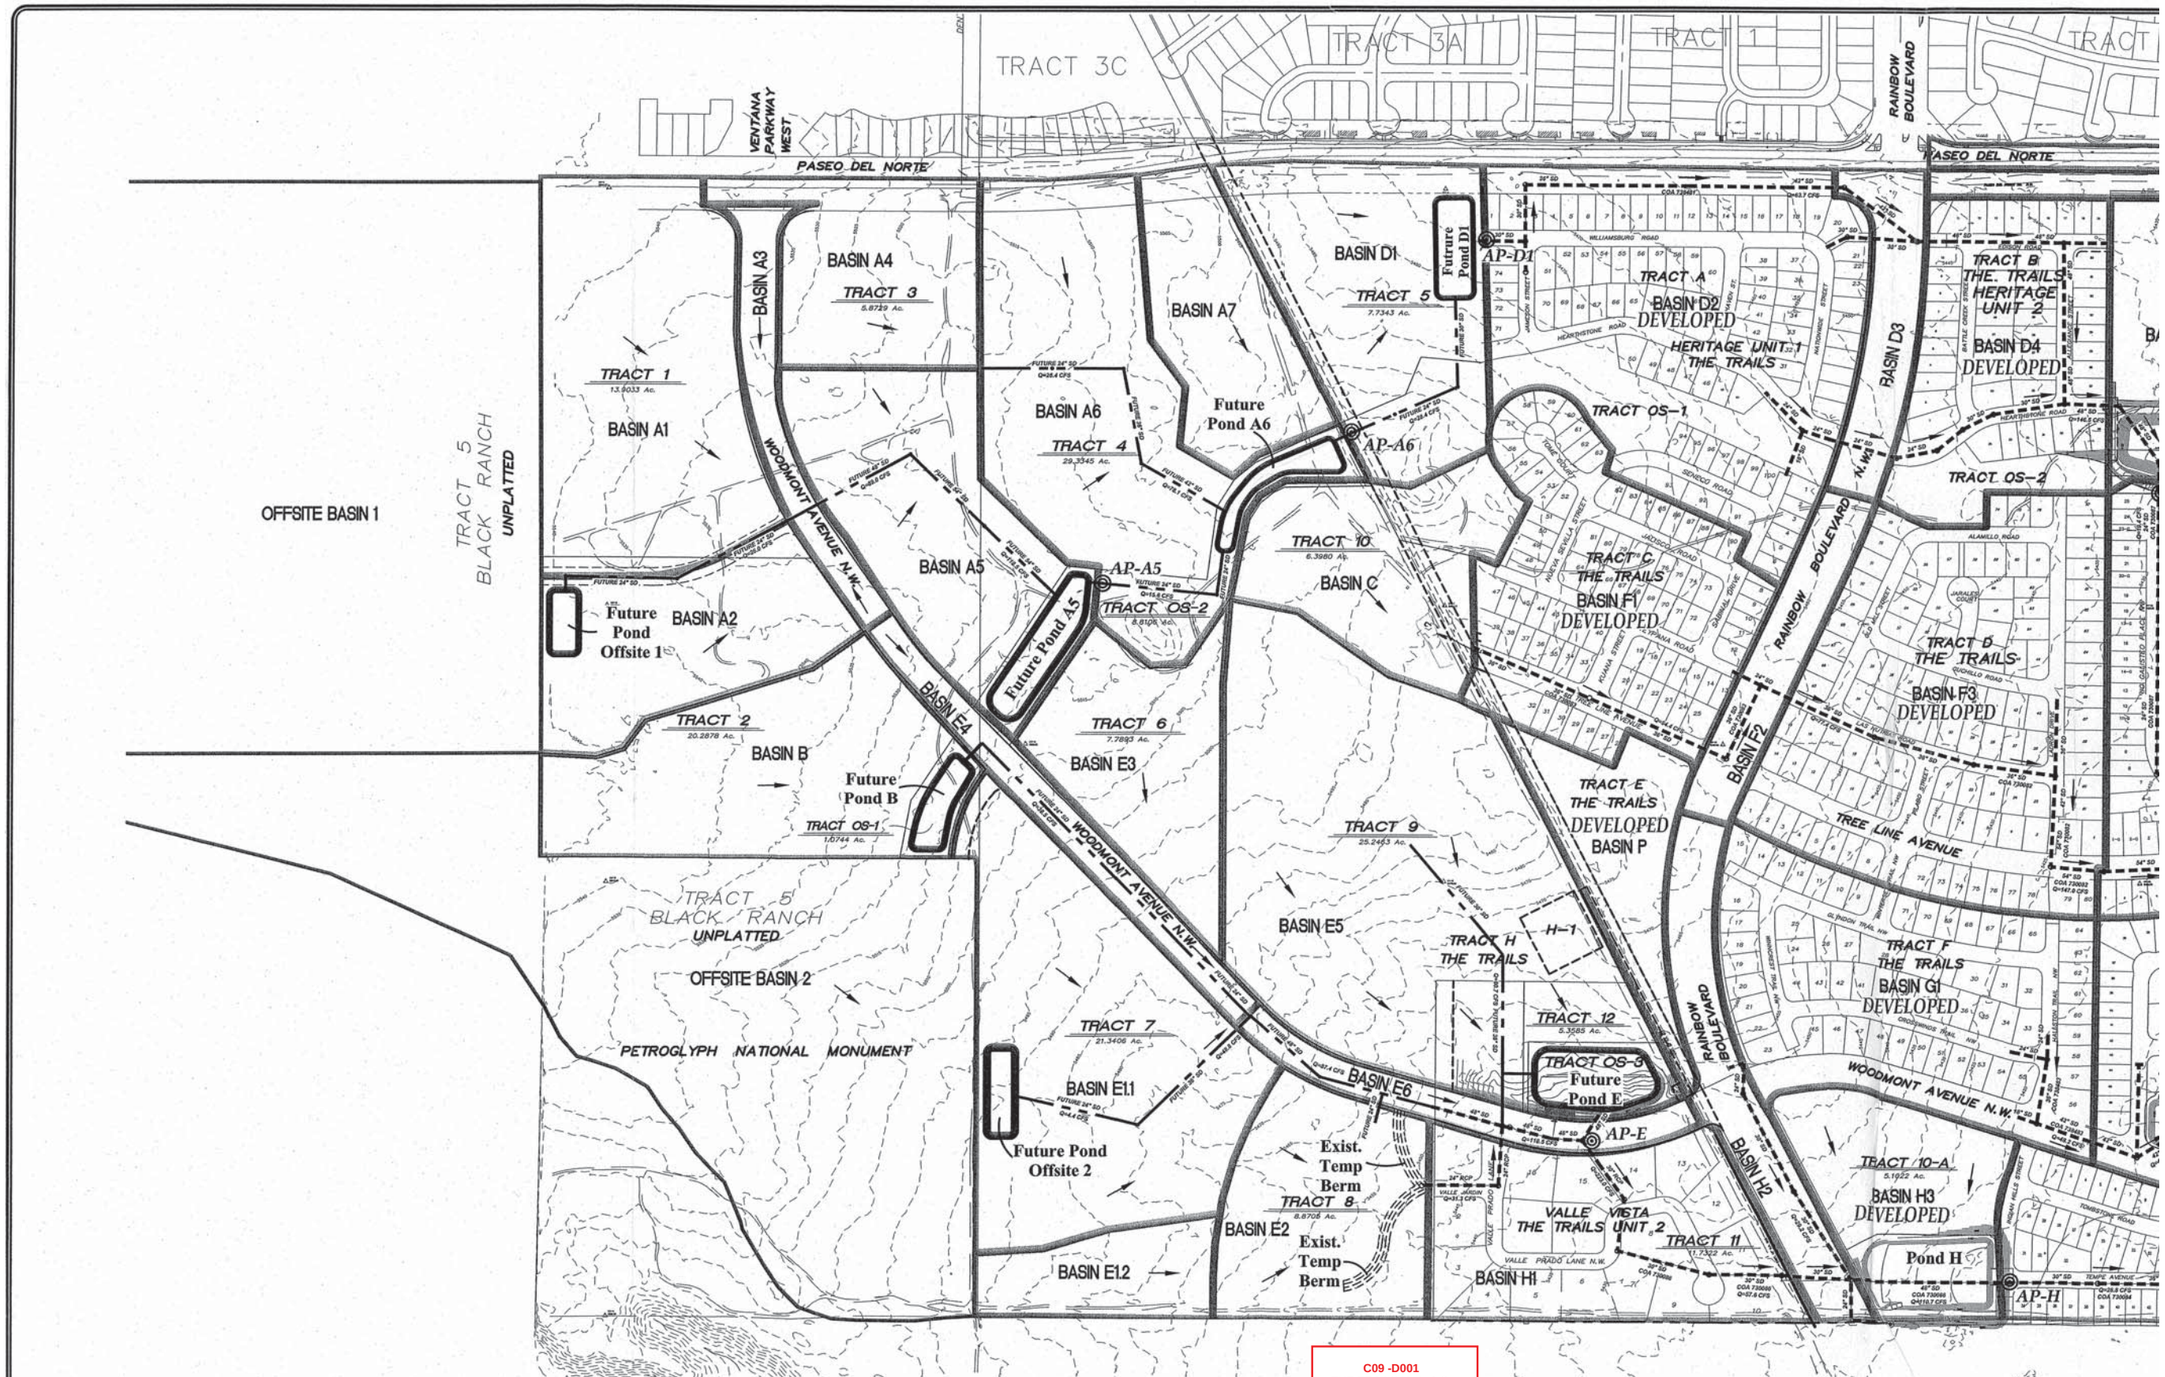

C09 -D001
THE TRAILS Units 1-3
Amended D M P
Drainage Management Plan
April 2014

- Composite of Plates 1 & 2 -

NOTES:

1. STORM DRAIN SIZES BASED ON 100-YR, 24-HR STORM FLOWS. FUTURE PROJECTS MAY BE REQUIRED TO INCREASE STORM DRAIN SIZE BASED ON 100-YR, 6-HR STORM FLOWS.
2. THE INTENDED FUTURE CONTRIBUTION FROM THE TRAILS UNIT 4 IS 20 CFS TO THE MAXIMUM DOWNSTREAM DISCHARGE OF 62 CFS IN UNIVERSE BLVD.

LEGEND

- ANALYSIS POINT
- EXISTING STORM DRAIN
- FLOW DIRECTION
- FUTURE DEVELOPED STORM DRAIN

200' 100' 0 200' 400'

SCALE: 200'

DATUM NAVD 1929

Thompson Engineering Consultants, Inc.
tecnm@yahoo.com
P.O. BOX 65760
ALBUQUERQUE, NM 87193
PHONE: (505) 271-2199
FAX: (505) 830-9246

NOTES:
1. STORM DRAIN SIZES BASED ON 100
FUTURE PROJECTS MAY BE REQUIR
SIZE BASED ON 100-YR, 6-HR STORM
2. THE INTENDED FUTURE CONTRIBU
TO THE MAXIMUM DOWNSTREAM