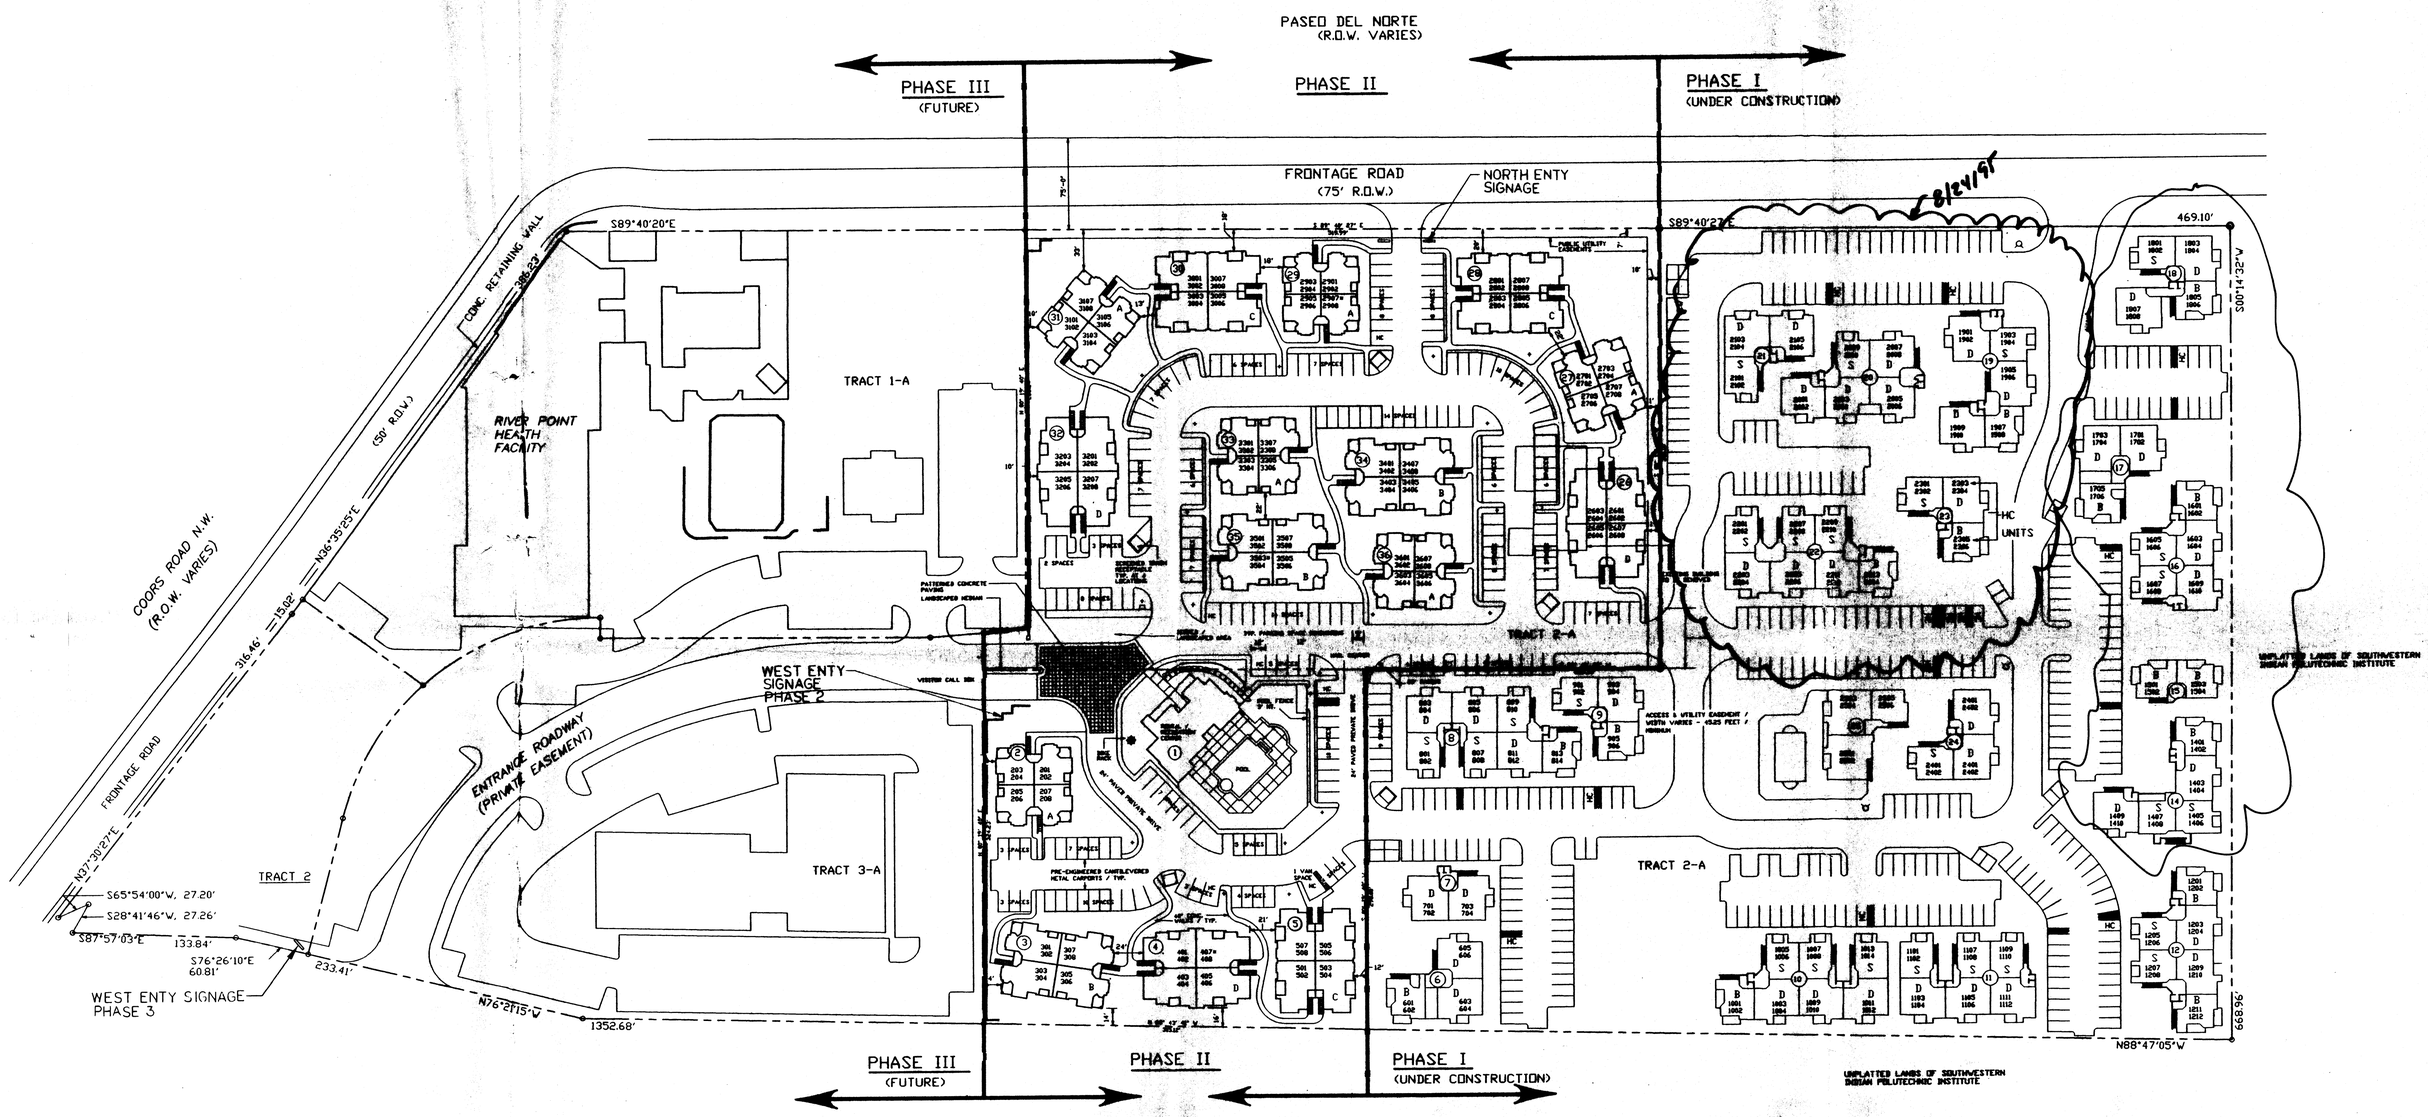

8/24/95

RECEIVED
AUG 25 1995

OVERALL SITE DEVELOPMENT PLAN
TRACTS 2 THRU 6, RIVER POINT

SCALE: 1" = 60.00'

BDG/940049/9449SPO.DWG/5-17-95/60

ENGINEER'S SEAL RONALD RAY BOHANNAN NEW MEXICO 7868 PROFESSIONAL ENGINEER RONALD R. BOHANNAN P.E. #7868	OVERALL SITE DEVELOPMENT PLAN SAN MIGUEL APTS. 9180 COORS BOULEVARD N.W. TRACTS 2 THRU 6, RIVER POINT, CITY OF ALBUQUERQUE, NM, BERNALILLO COUNTY, NEW MEXICO TIERRA WEST DEVELOPMENT MANAGEMENT SERVICES 4600 MONTGOMERY BLVD. N.E., SUITE 3 ALBUQUERQUE, NEW MEXICO 87109 (505)883-7592	DRAWN BY PVG DATE 4-5-95 60SCLSIT.DWG SHEET # 2 OF 14 JOB # 940049