HYDROLOGY

C17/D4

1 PLAN

1 PLAN

BALDRIDGE LUMBER CO.

C17/D4

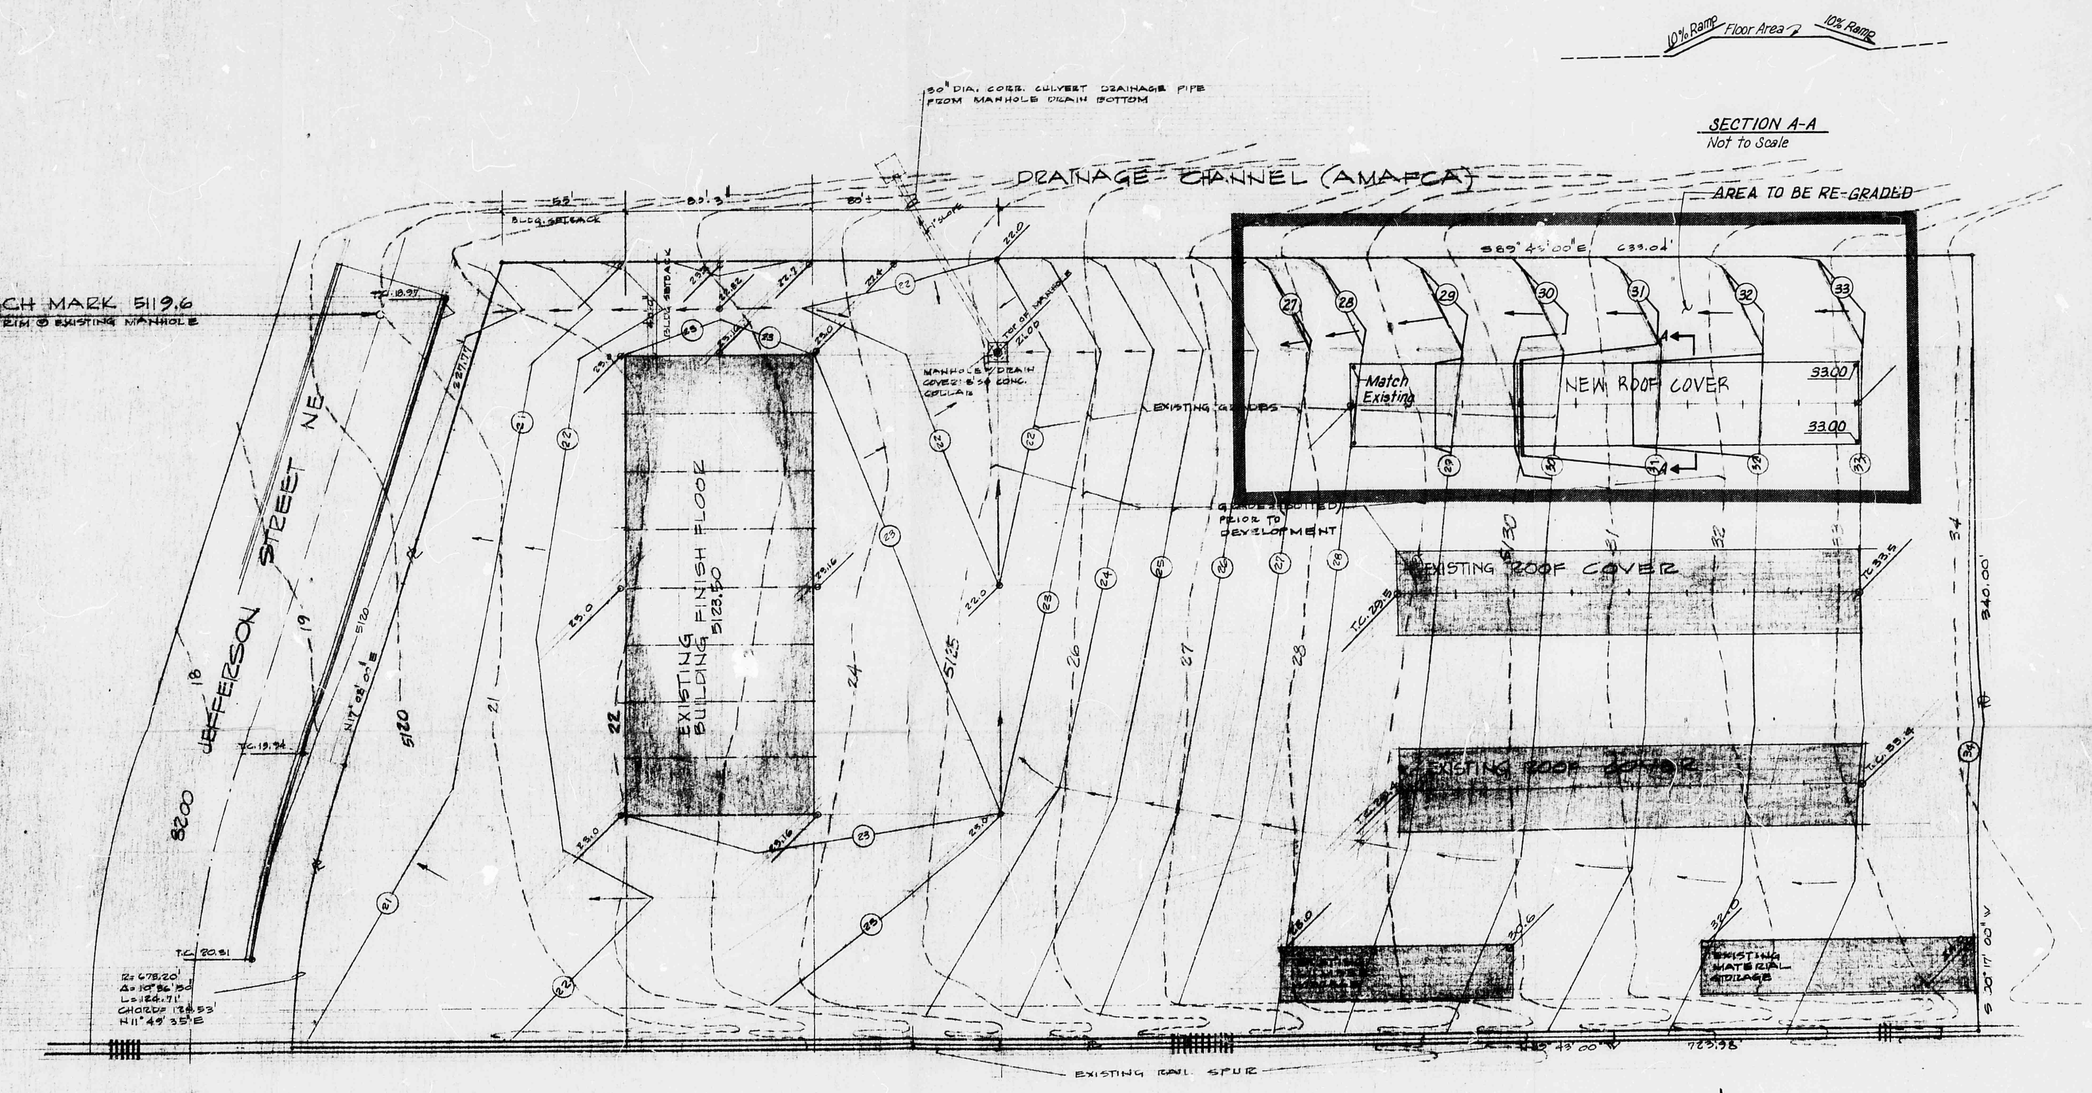

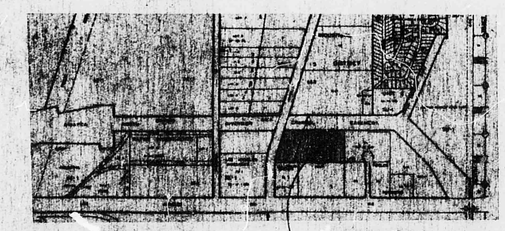

VICINITY MAP C-17-Z

SITE

LEGAL DESCRIPTION
T11N R3E SEC 14 PORTION
E ½ SW ¼ SE ¼ SEC 14C

DRAINAGE & GRADING PLAN

SCALE: 1" = 30'

RECEIVED
OCT 16 1985
HYDROLOGY SECTION

10/15/85

REVISED OCTOBER 8, 1985 - LEGAL DESCRIPTION

SHEET NO: 4 OF 4

DATE: 16 SEP 1985
JOB NO: 85-152

DURA BILT PRODUCTS, INC.
PH 883-9100 ALBUQUERQUE NM

DRAINAGE & GRADING PLAN

J.C. BALDRIDGE LUMBER CO.
8200 JEFFERSON NE ALBUQUERQUE N.M.