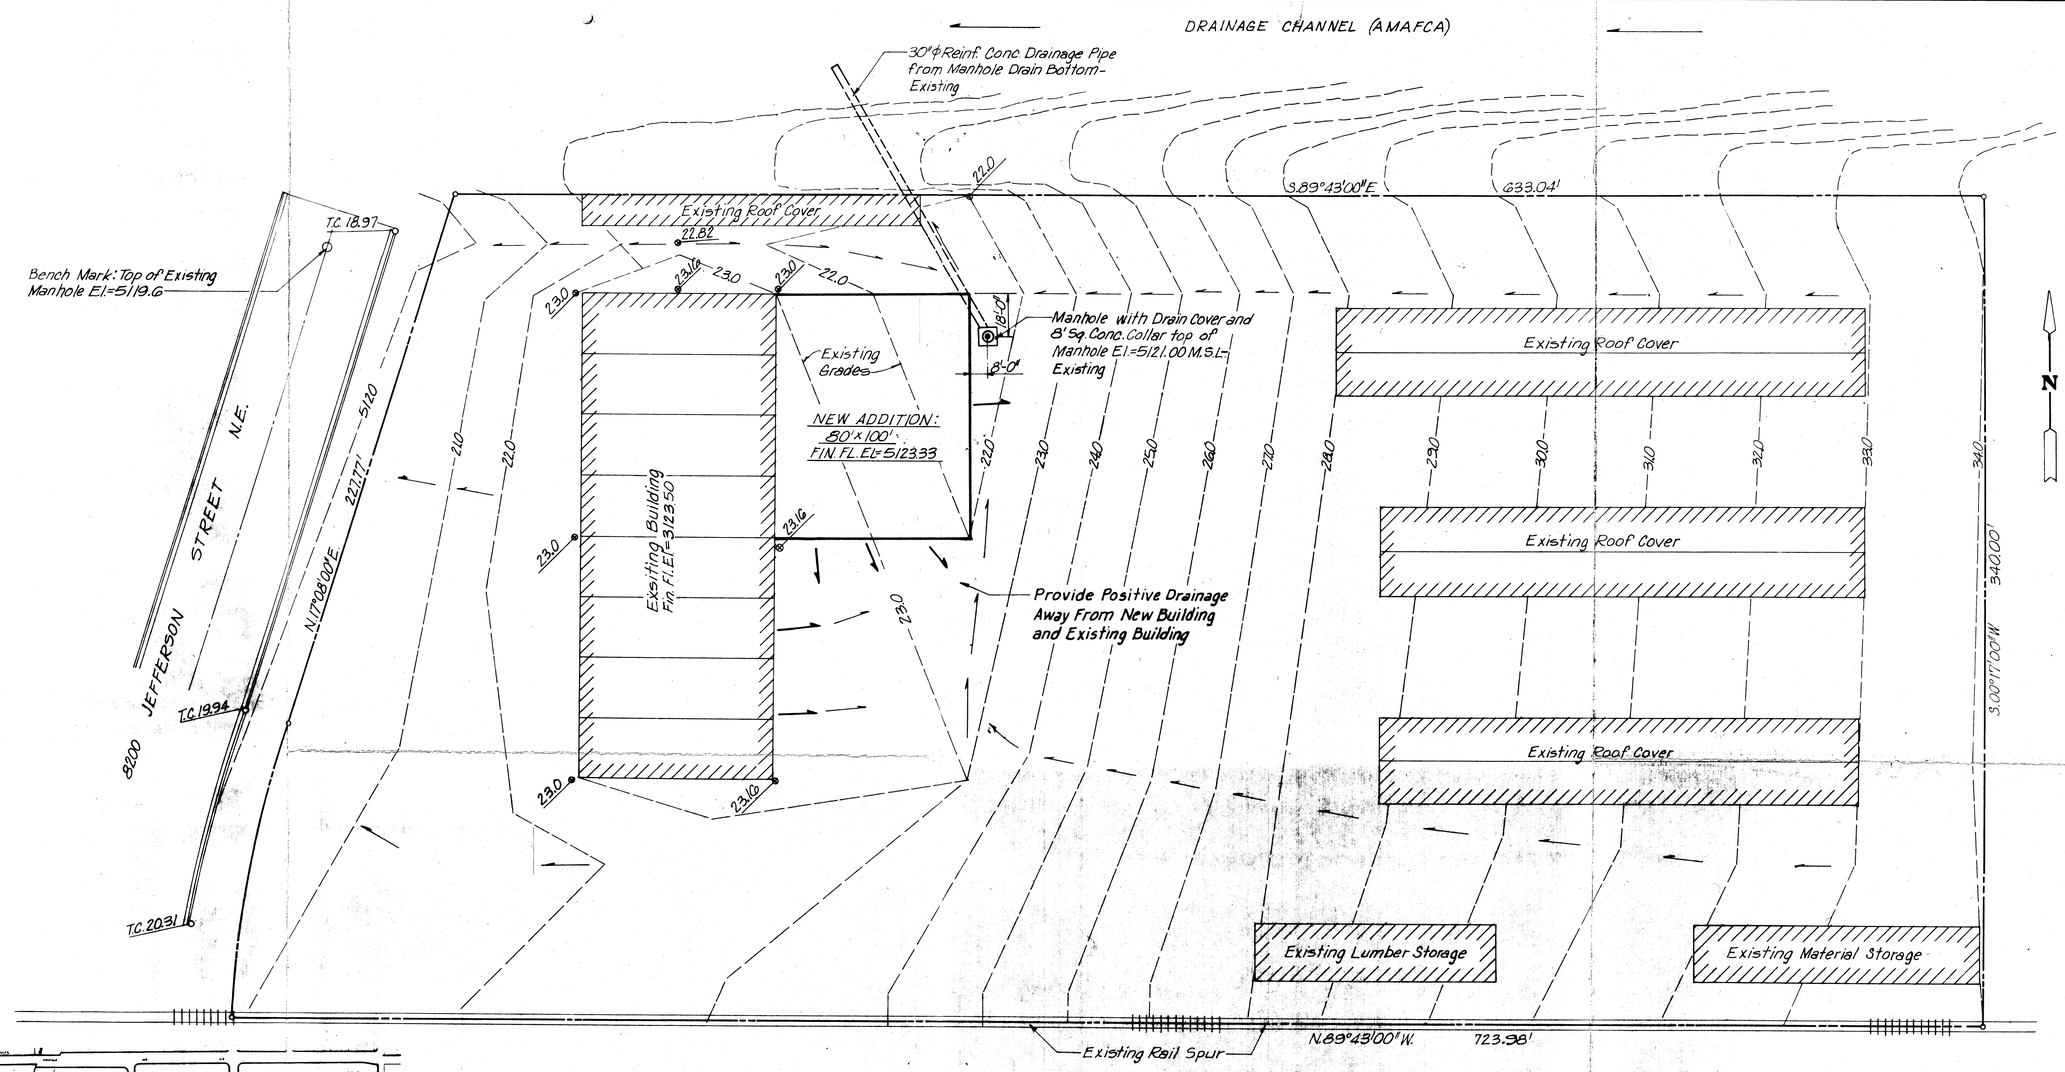

DRAINAGE PLAN

SCALE: 1"=30'

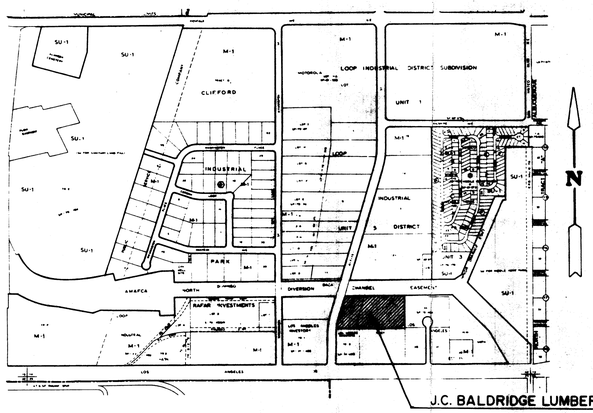

VICINITY MAP

ZONE ATLAS: C-17

LEGAL DESCRIPTION
T11N, R3E, SEC 14 Portion of E 1/4, S.W. 1/4 S.E. 1/4 SEC. 14

NOTE:
Contour Information Shown Hereon was Obtained from Drainage and Grading Plan Done by Dura Bilt Products, Inc. Dated Sept. 16, 1985. Approximate Location of Area Inlet and Swales Verified by L-H, Inc. Oct. 16, 1987.

RECEIVED
NOV 03 1987
HYDROLOGY SECTION

11-2-87

J.C. BALDRIDGE LUMBER CO.	
8200 JEFFERSON STREET N.E. ALBUQUERQUE NEW MEXICO	
DRAINAGE PLAN	DRAWN BY G.C.
	DATE OCT. 1987
	SCALE AS SHOWN

LEEDSHILL-HERKENHOFF, INC.
ENGINEERS ARCHITECTS
ALBUQUERQUE SANTA FE PHOENIX SAN DIEGO SAN FRANCISCO

SHEET 1 OF 1

BRUNING 44-242 71050