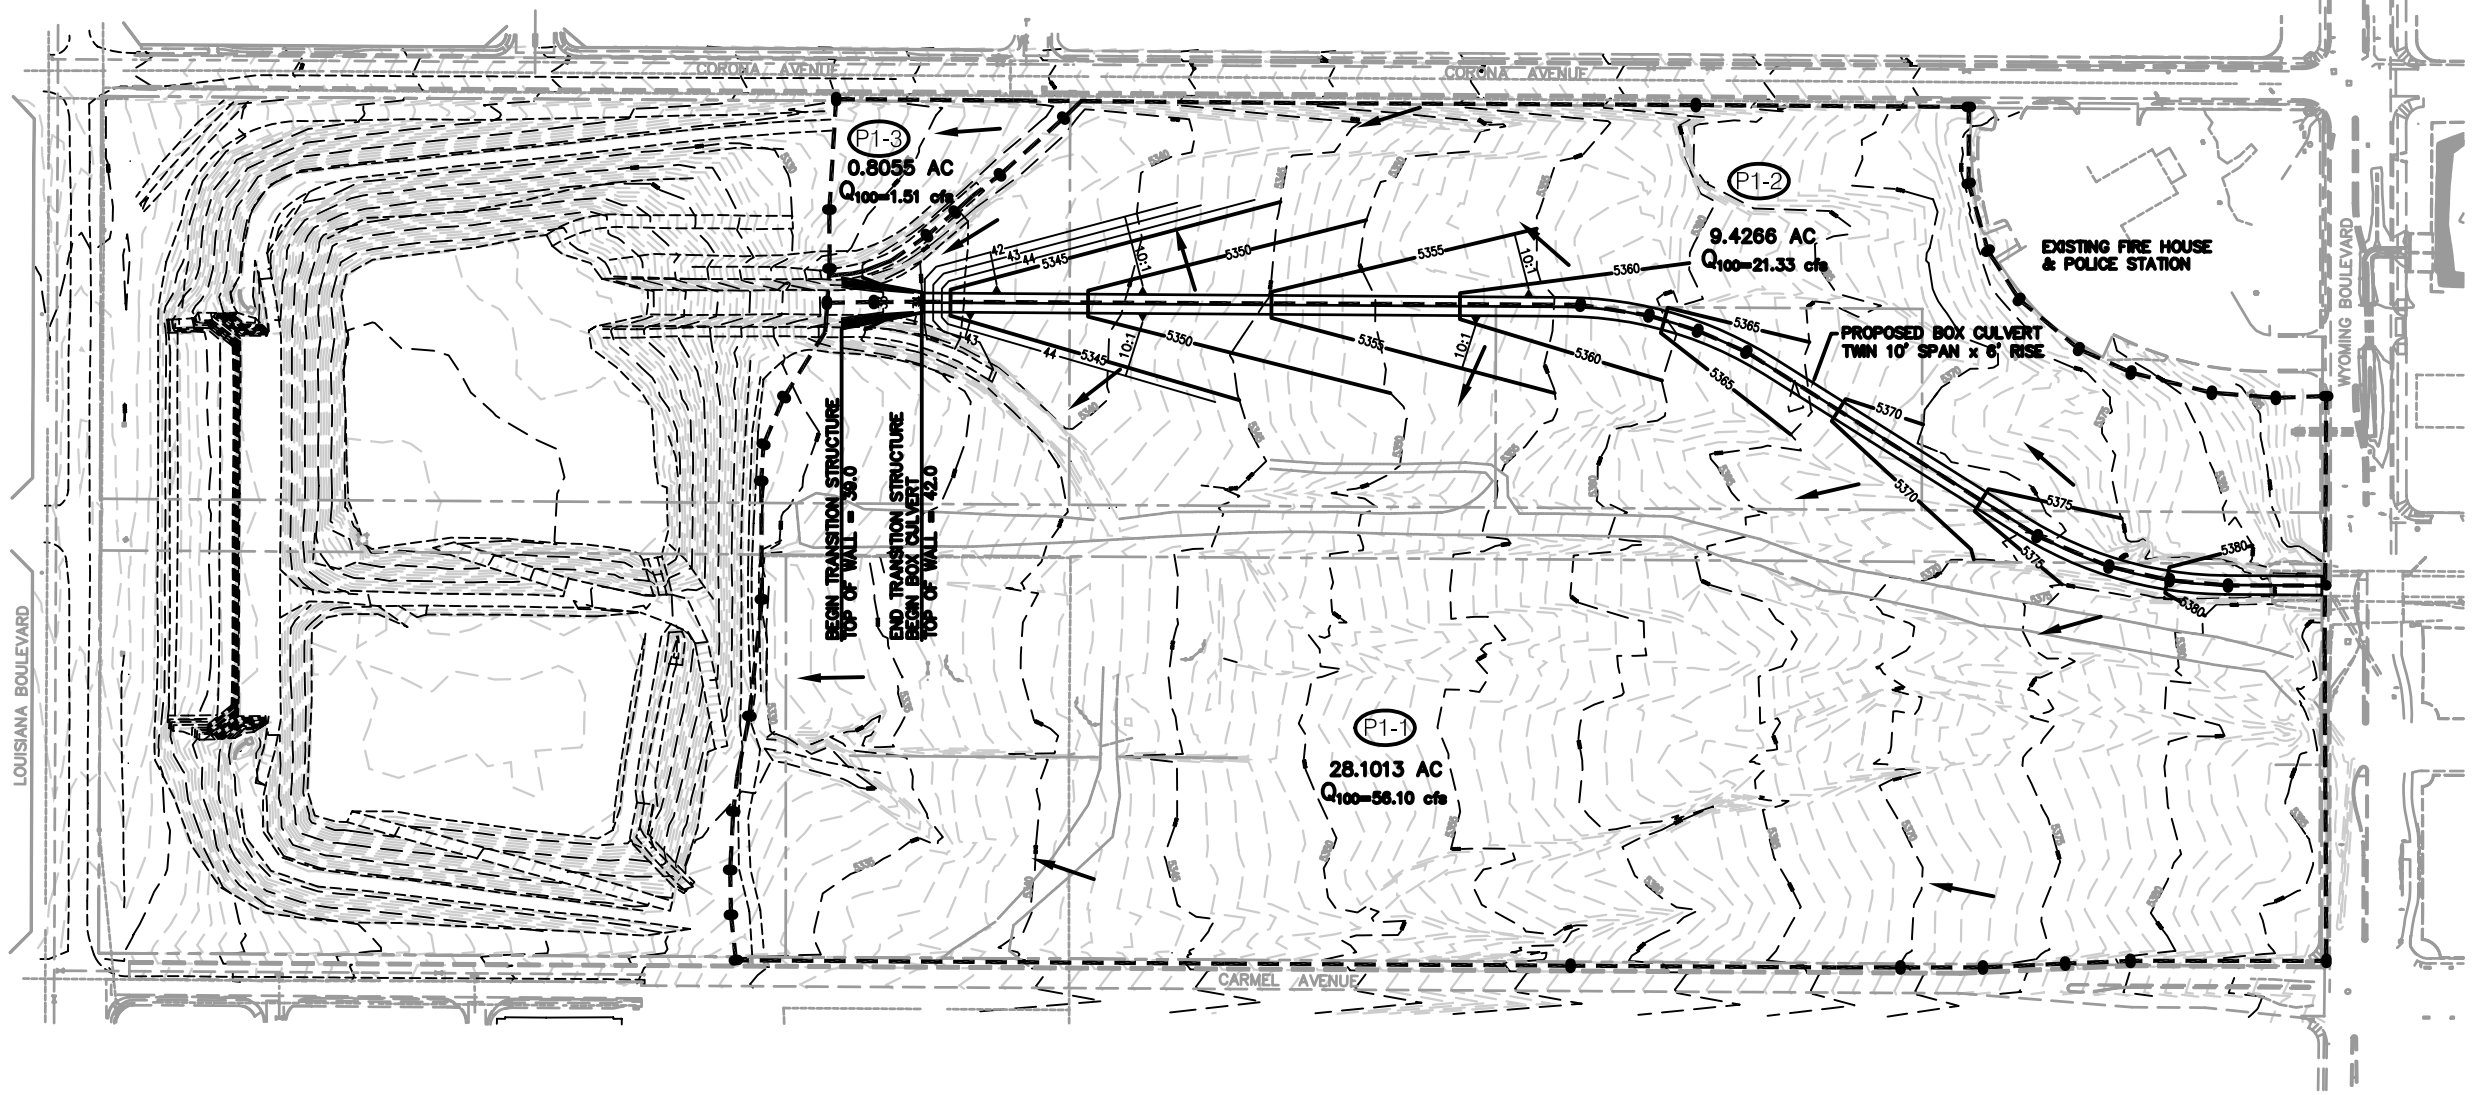

LEGEND

DEVELOPED BASIN ID	P1-1
BASIN LINE	
FLOW ARROW	

RUNOFF FROM PHASE 1 CONDITIONS DRAINAGE BASINS

BASIN DESIGNATION	AREA (ACRES)	IMPERV. (ACRES)	LAND TREATMENT (ACRES) A	B	C	PEAK DISCH. (CFS)
P1-1	28.1013	0	25.9532 92%	0	2.2481 8%	56.10
P1-2	9.4266	0	7.0600 75%	0	2.3666 25%	21.33
P1-3	0.8055	0	0.8055	0	0	1.51
TOTALS	39.3334	0	33.7187	0	4.6047	78.94

100' 50' 0 100' 200'

SCALE: 1" = 100'

N

102035B

Smith Engineering Company
A Full Service Engineering Company
5555 Uptown Boulevard, NE, Suite 100B Albuquerque, New Mexico 87110

CITY OF ALBUQUERQUE
DEPARTMENT OF MUNICIPAL DEVELOPMENT

TITLE: NORTH DOMINGO BACA PARK
MASTER PLAN DRAINAGE REPORT
BASIN MAP – PHASE 1 DEVELOPMENT

Design Review Committee | City Engineer Approval | Last Design Update | Rev. / Dwg / Tr. | Rev. / Dwg / Tr.

City Project No. | Zone Map No. C-19 | Sheet 2 Of 3

AS BUILT INFORMATION
CONTRACTOR
WORK STAKED BY
INSPECTOR'S ACCEPTANCE BY DATE
FIELD VERIFICATION BY DATE
DRAWINGS CORRECTED BY DATE
MICRO-FILM INFORMATION
RECORDED BY DATE
NO.

BENCH MARKS

SURVEY INFORMATION
FIELD NOTES
NO. BY DATE

ENGINEERS' SEAL

NO.	DATE	REMARKS	BY

REVISIONS

DESIGN

		DATE
DESIGNED BY	GN	NOV 2004
DRAWN BY	KSH	NOV 2004
CHECKED BY	GN	NOV 2004