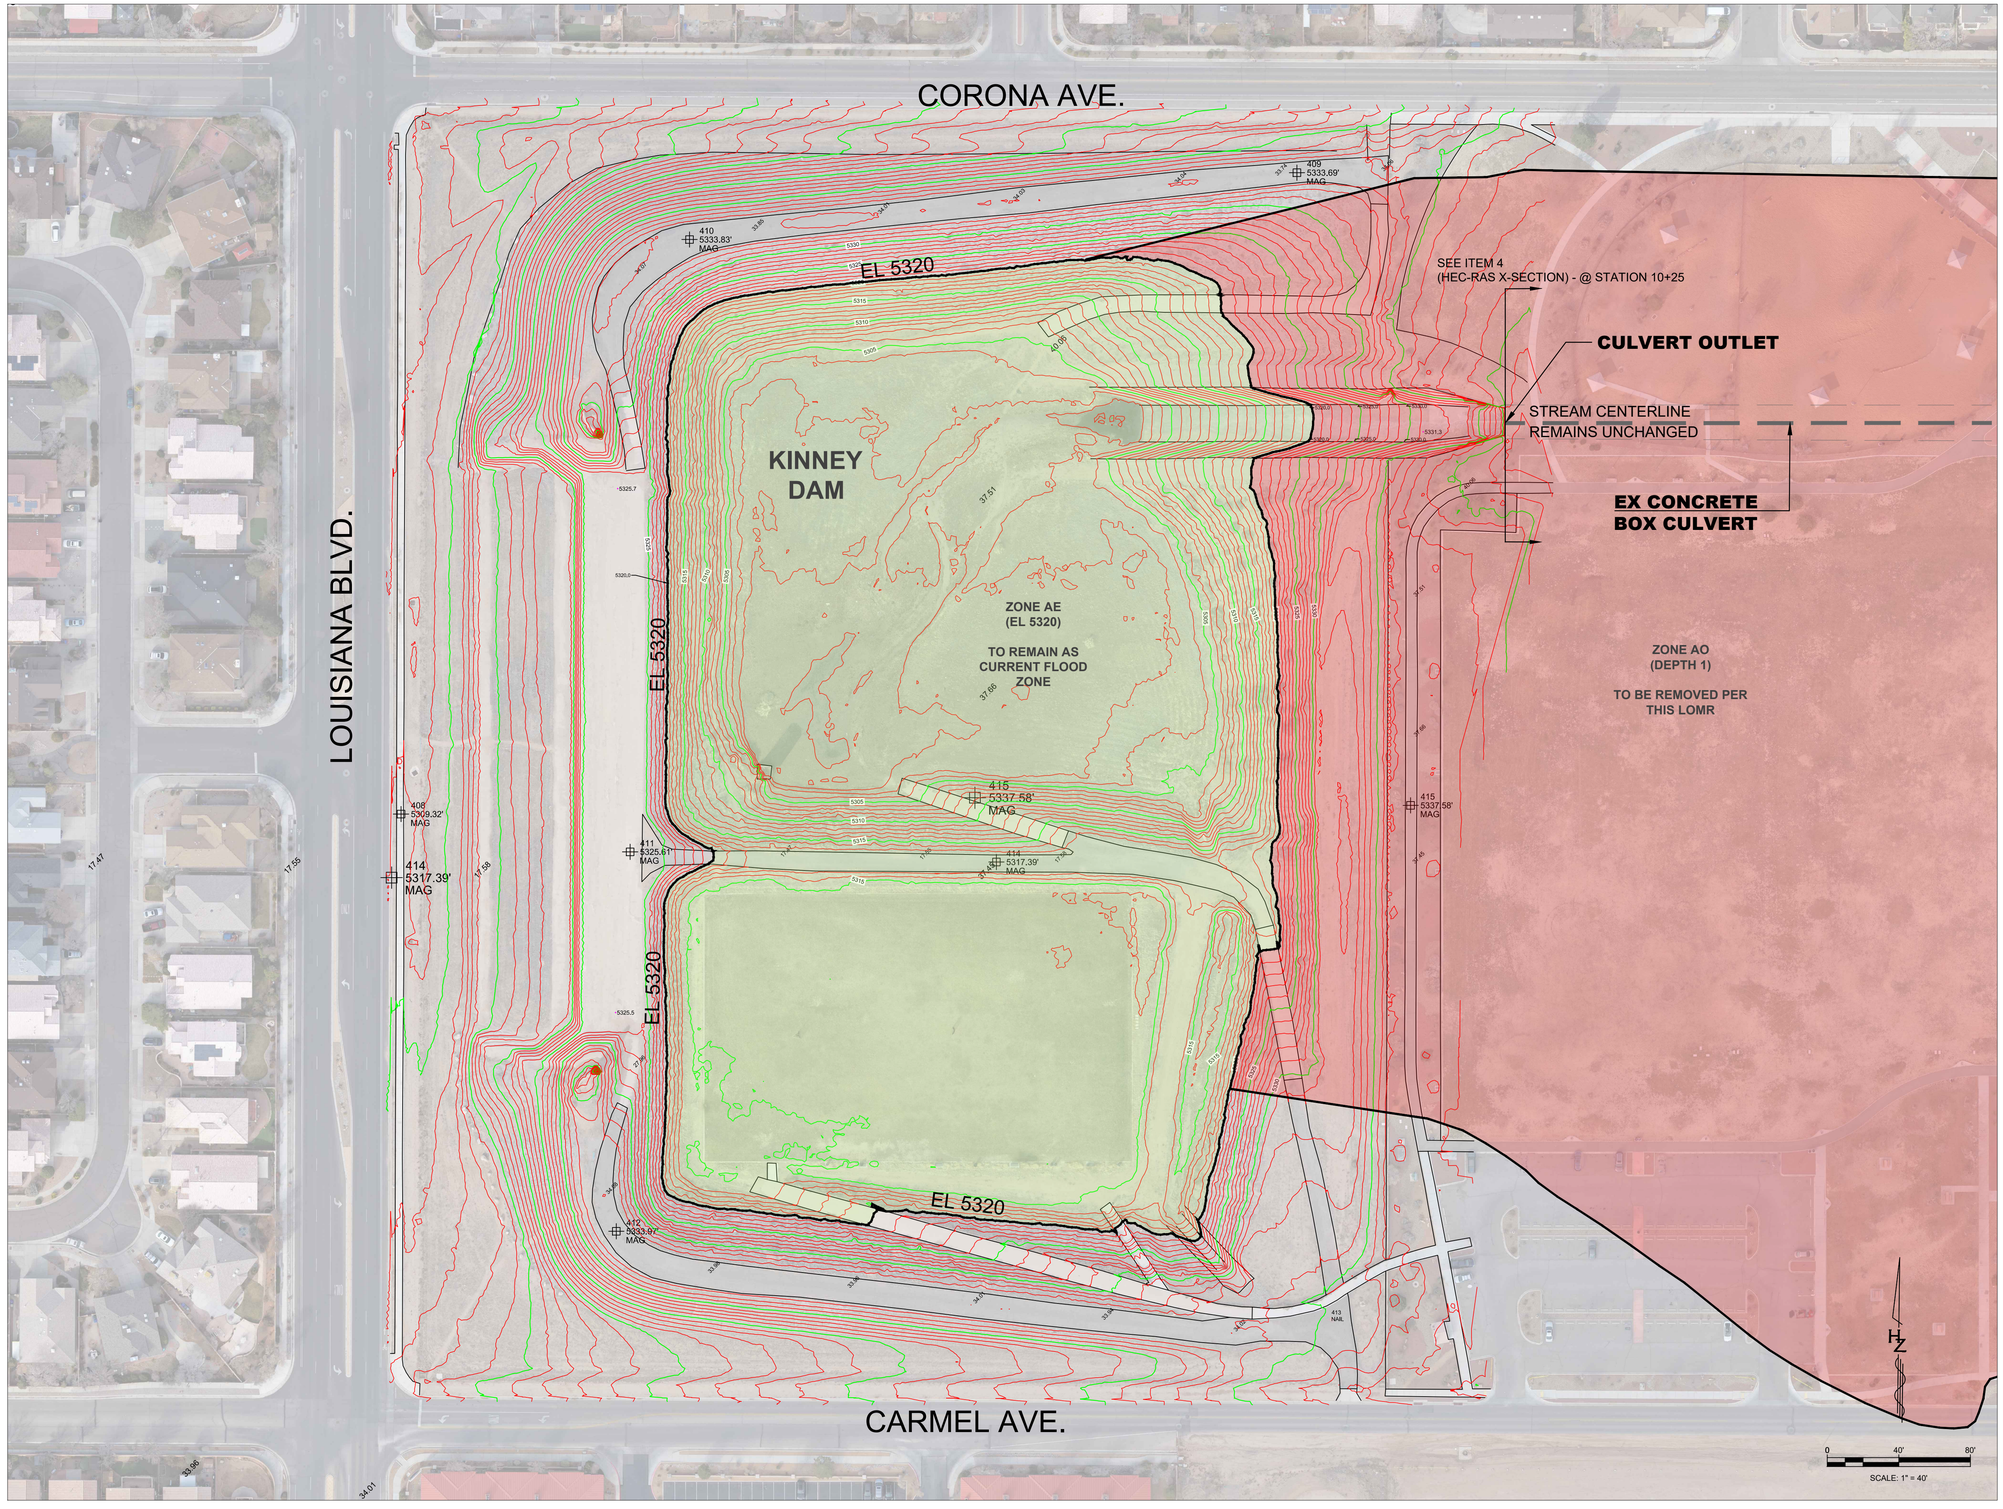

HUITT ZOLLARS
333 Rio Rancho Dr. NE, Suite 101
Rio Rancho, New Mexico 87124
505.892.5141
www.huitt-zollars.com

NINA LEUNG-VILLA
NEW MEXICO
25970
REGISTERED PROFESSIONAL ENGINEER
12-22-25

NORTH DOMINGO BACA

LOMR

DATUM : NAD83/NAVD88
SPATIAL PROJECTION:
NEW MEXICO STATE PLANE

PROJECT NO.:	
DRAWN BY:	STAFF
REVIEWED BY:	STAFF
APPROVED BY:	STAFF

ISSUE DRAWING LOG:

KINNEY DAM

LOMR EXHIBIT

COPYRIGHT 2024 HUITT-ZOLLARS INC.

H:\TRANSFER\CORIEA\AQUATIC CENTER\NDB LOMR EXHIBIT_RECOVER.DWG
9/12/2023 3:04 PM