HYDROLOGY

C23/D3
1 PLAN

C 23/D3

1 Plan

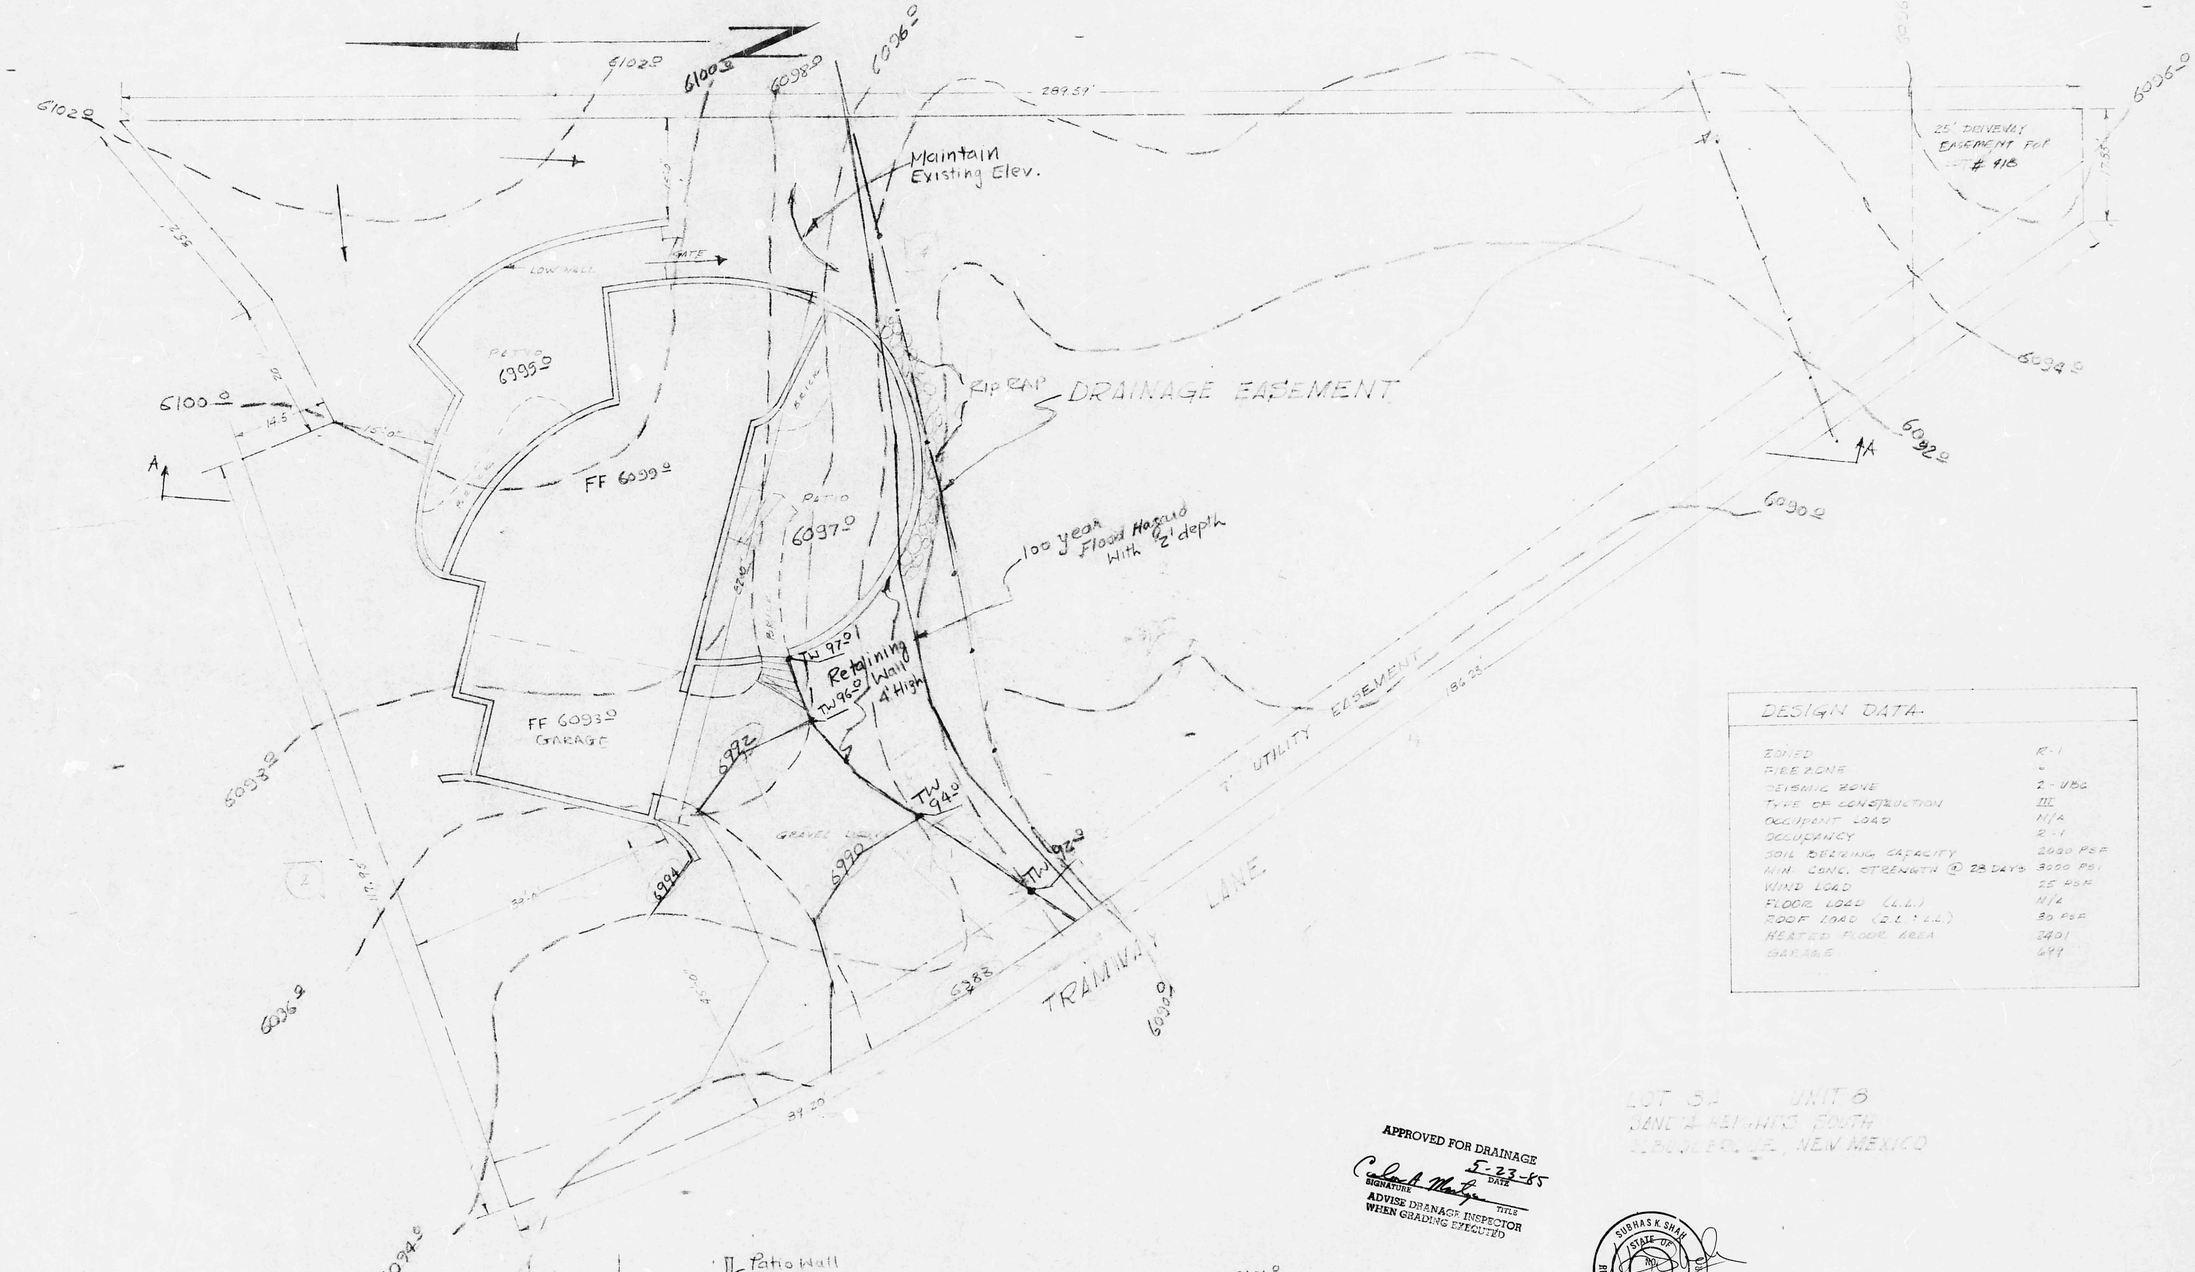

DESIGN DATA	
ZONED	R-1
FIRE ZONE	-
SEISMIC ZONE	2 - UBC
TYPE OF CONSTRUCTION	III
OCCUPANT LOAD	N/A
OCCUPANCY	R-1
SOIL BEARING CAPACITY	2000 PSF
MIN. CONC. STRENGTH @ 28 DAYS	3000 PSI
WIND LOAD	25 PSF
FLOOR LOAD (L.L.)	N/A
ROOF LOAD (S.L. + L.L.)	30 PSF
HEATED FLOOR AREA	2401
GARAGE	699

APPROVED FOR DRAINAGE
SIGNATURE 5-23-85 DATE
TITLE
ADVISE DRAINAGE INSPECTOR WHEN GRADING EXECUTED

LOT 34 UNIT 8
SANDIA HEIGHTS SOUTH
ALBUQUERQUE, NEW MEXICO

SUBHAS K. SHAH
STATE OF NEW MEXICO
NO. 6300
REGISTERED PROFESSIONAL ENGINEER

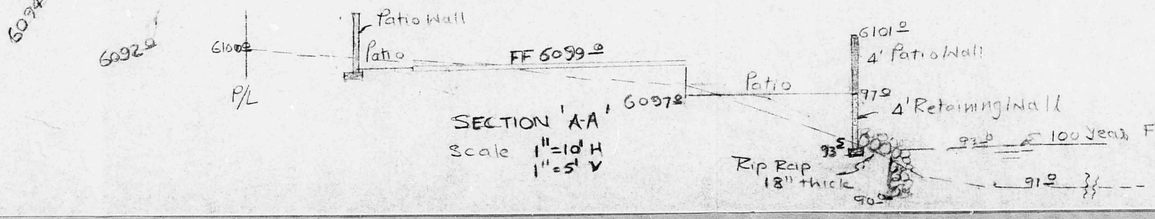

SECTION 'A-A'
Scale 1" = 10' H
1" = 5' V

SHEET 2 OF 10

PLOT PLAN 1" = 10'

DRAINAGE / GRADING PLAN

22nd MAY 85