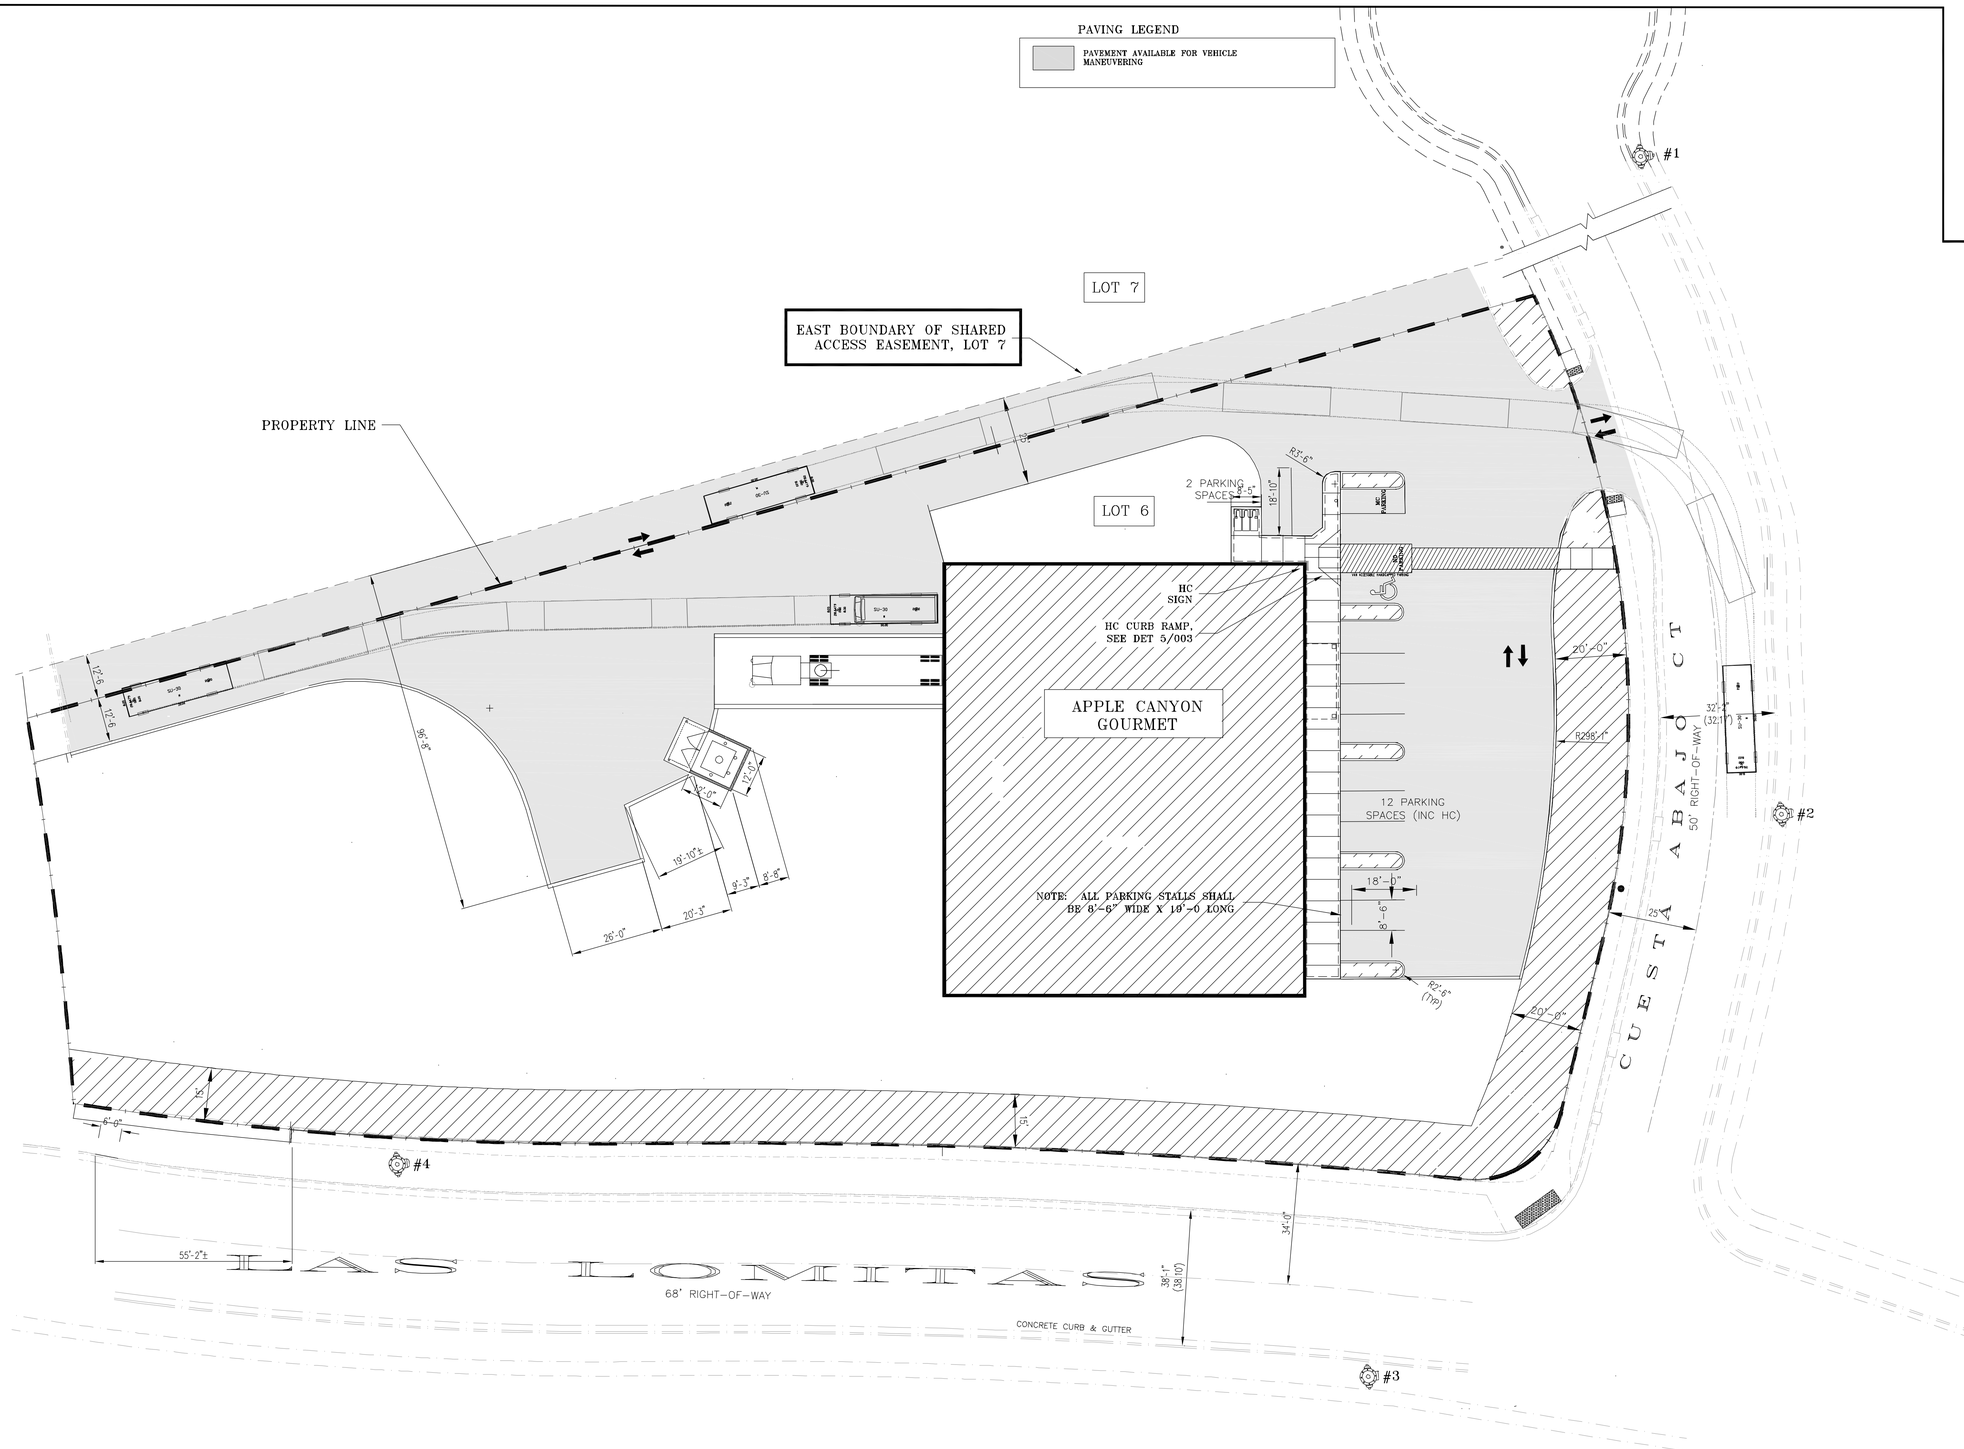

PARKING CIRCULATION LAYOUT PLAN

1 / 003.4

1"=20'

SU-30 EXITING PROPERTY & MENUVERING

NORTH

SCALE: 1"=20'

EXHIBIT "DD"

MICK RICK CONTRACTORS 8401 FIRESTONE LANE, ALBUQUERQUE NM, 87198

A NEW FACILITY FOR APPLE CANYON GOURMET FOODS 2021

1301 CUESTA ABAJO CT. ALBUQUERQUE NEW MEXICO

STATE OF NEW MEXICO ROBERT WILLIAM LEACH III 10179 STATE OF NEW MEXICO REGISTERED ARCHITECT 09.19.21

JOB # 20-18

DATE 09.19.21

SHEET NO. ARCH 003.4