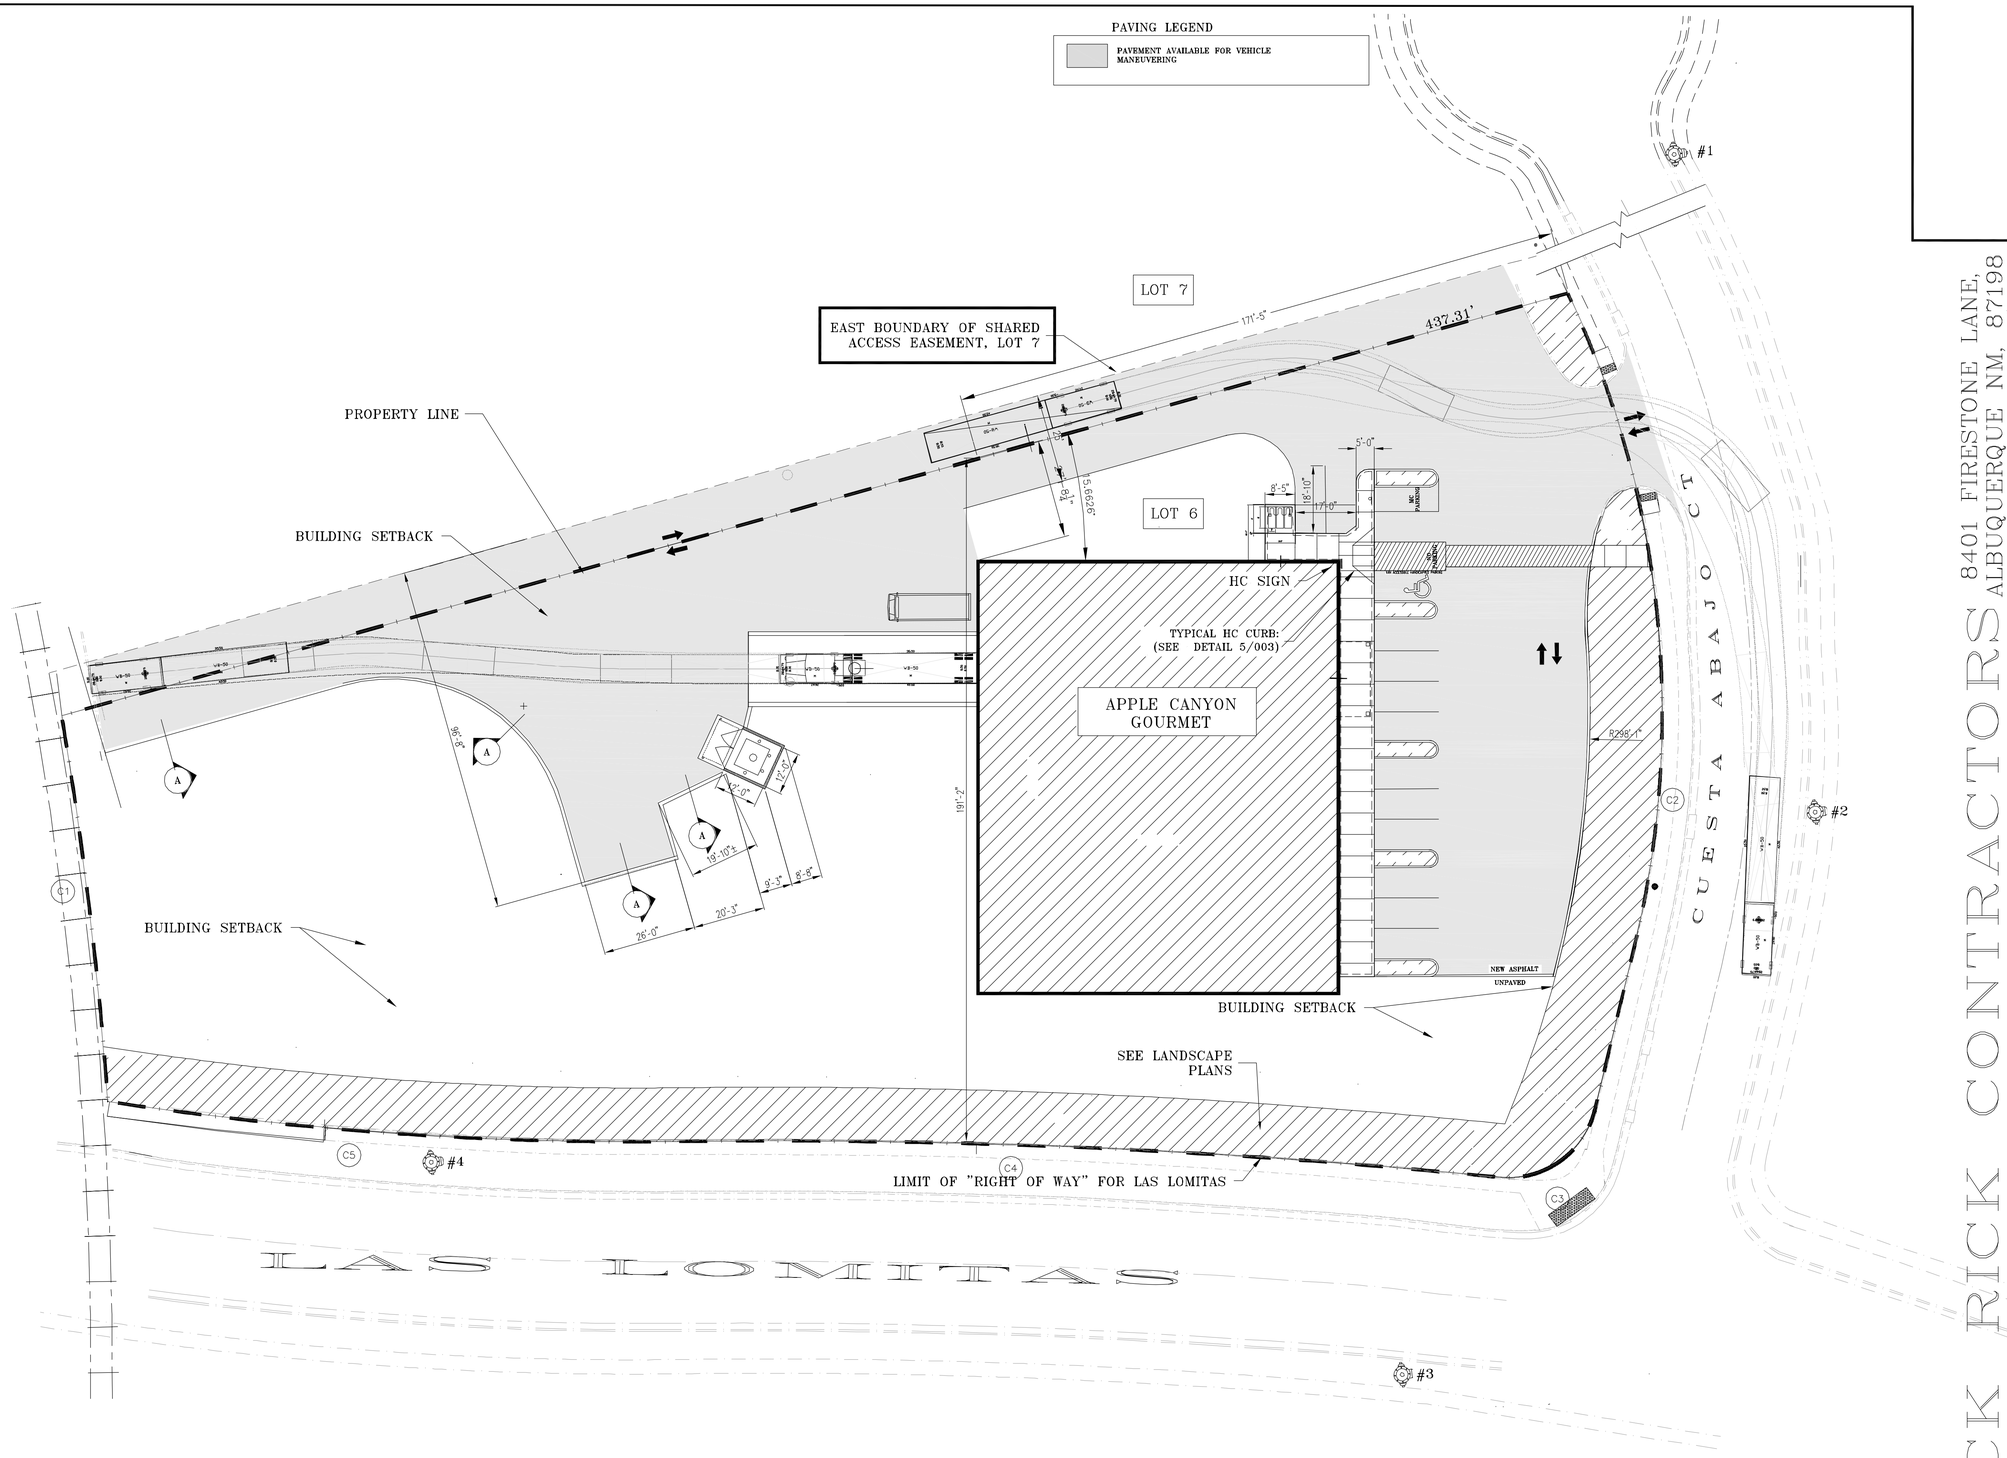

1 003.2 PARKING CIRCULATION LAYOUT PLAN

1"=20'

WB-50 EXITING PROPERTY & MANEUVERING

NORTH

0 10' 20' 40'

SCALE: 1"=20'

EXHIBIT "BB"

MICK RICK CONTRACTORS 8401 FIRESTONE LANE, ALBUQUERQUE NM, 87198

STATE OF NEW MEXICO ROGER WILSON LEWIS III 10127 STATE OF NEW MEXICO REGISTERED ARCHITECT 09.19.21

JOB # 20-18

DATE 09.19.21

A NEW FACILITY FOR APPLE CANYON GOURMET 2021

1301 CUESTA ABAJO CT. ALBUQUERQUE NEW MEXICO

SHEET NO. ARCH 003.2