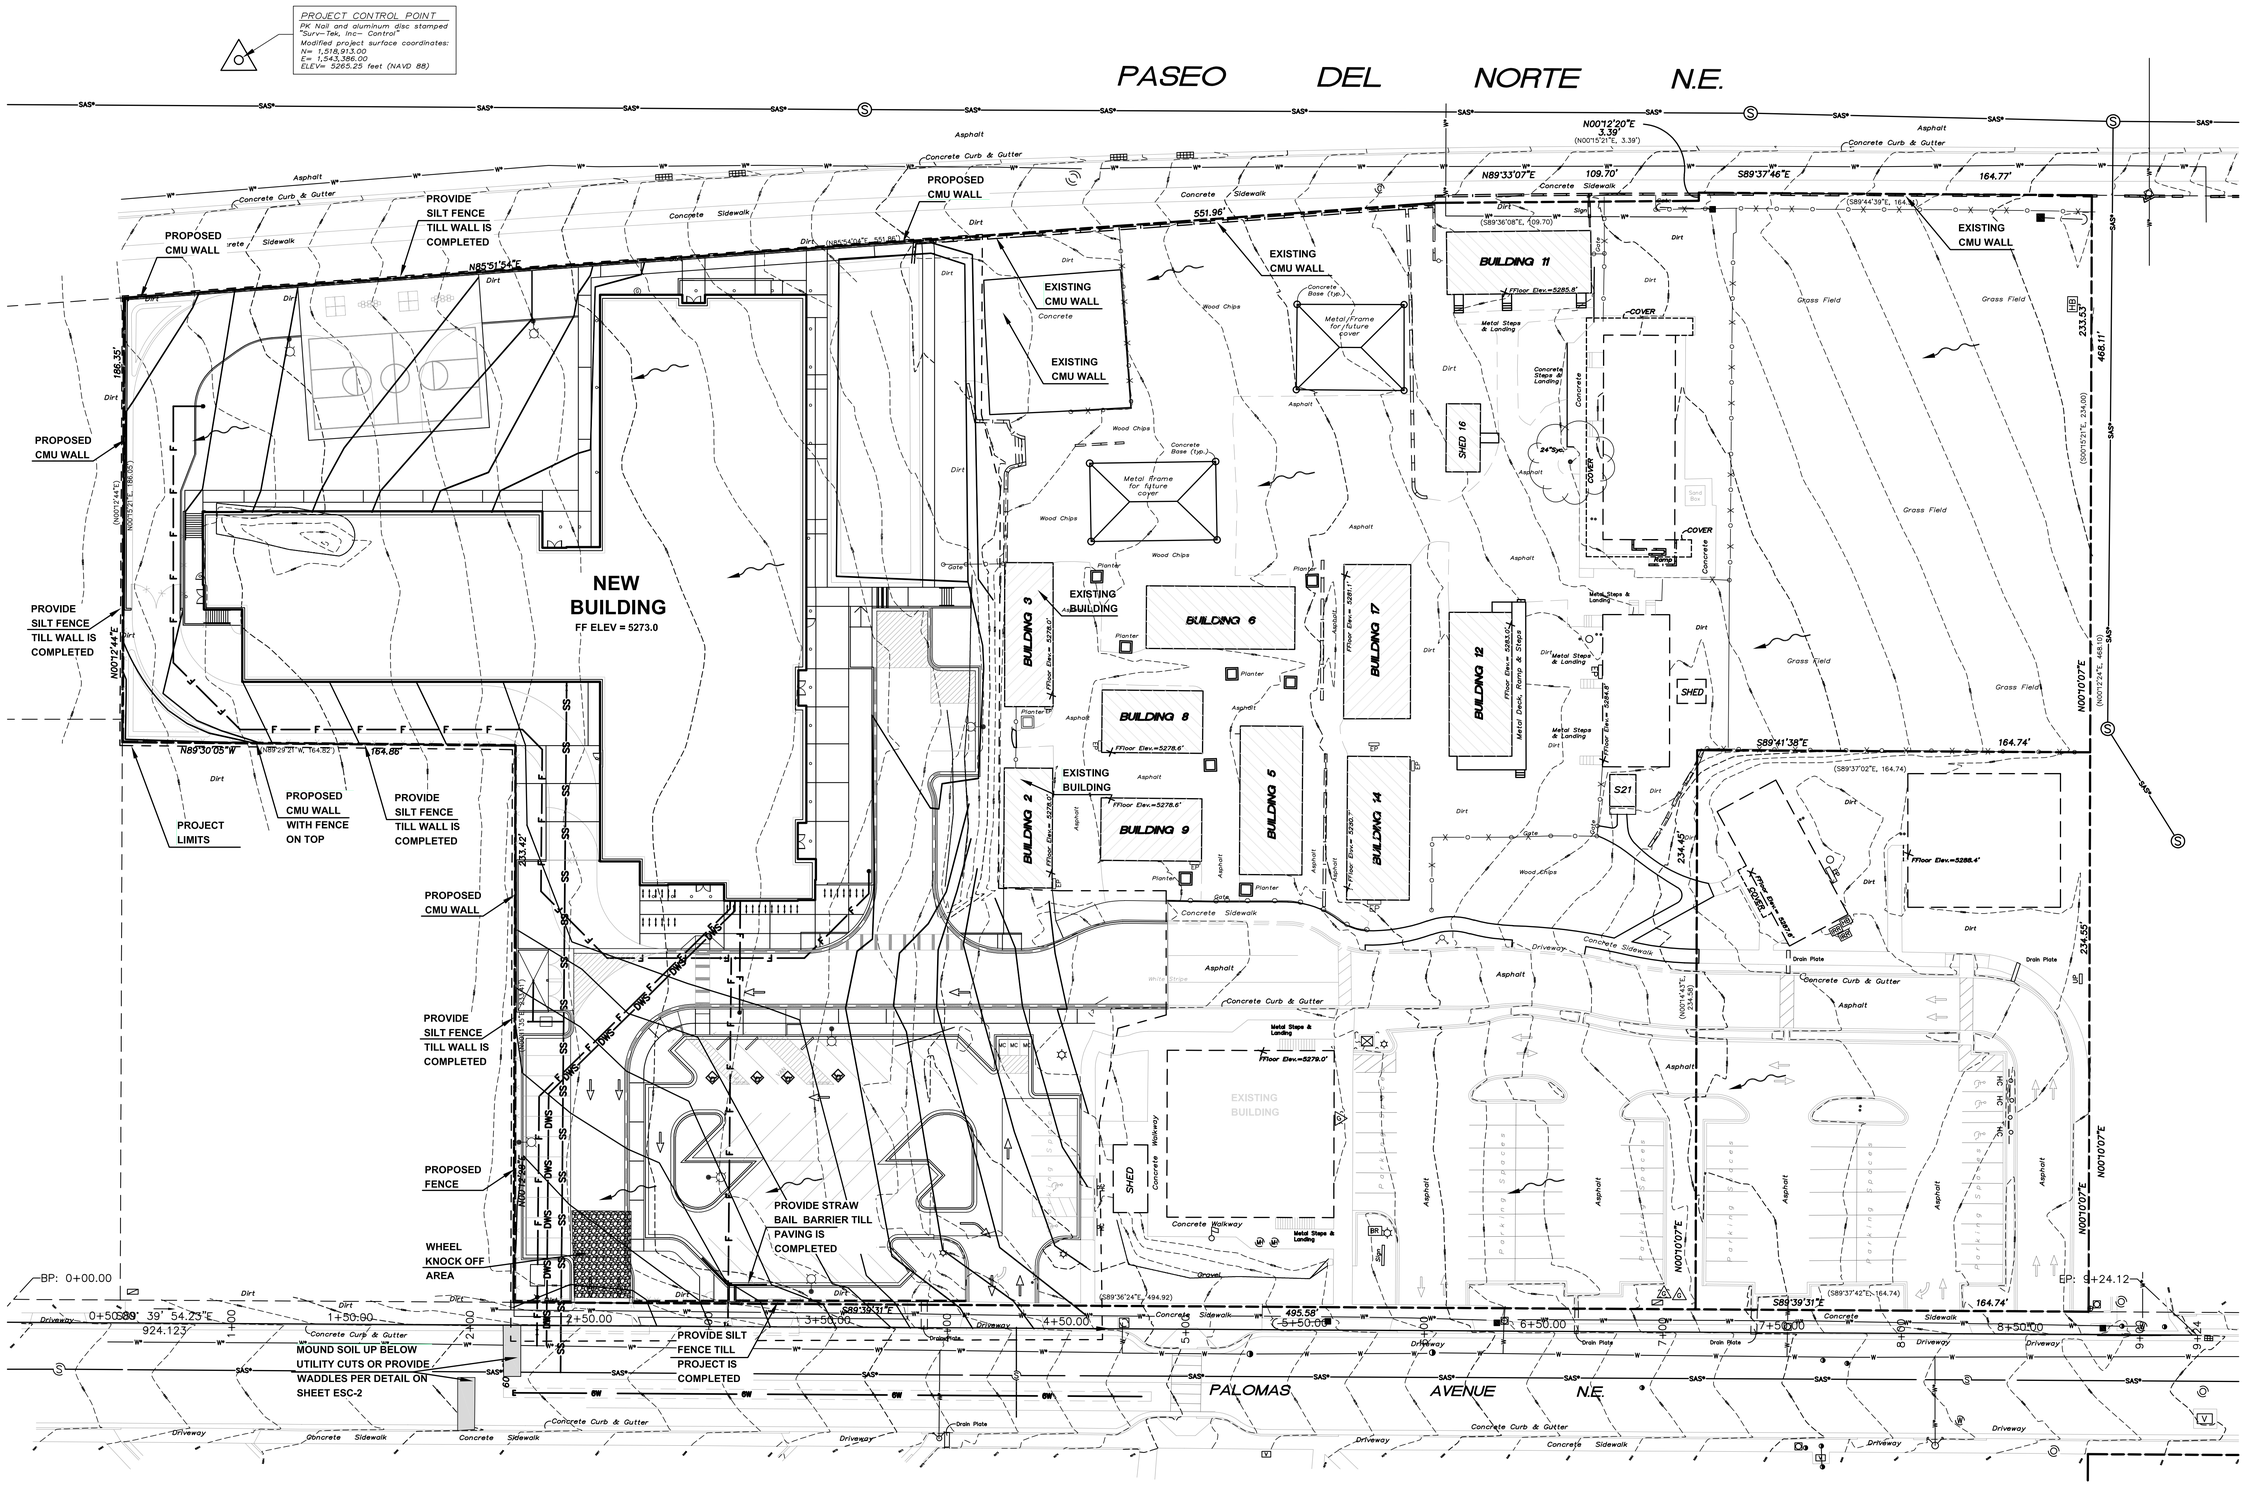

1 EROSION AND SEDIMENT CONTROL - PROPOSED CONDITIONS

1" = 30'-0"

DAVID A. AUBIE
STATE OF NEW MEXICO
142
REGISTERED PROFESSIONAL ENGINEER
7-3-19

JON ANDERSON ARCHITECTURE
912 ROMA AVE NW | ALBUQUERQUE, NEW MEXICO
P | 505.764.8306 F | 505.764.2879 www.jonandersonarchitecture.com

THE HARTMAN - WALJEWSKI DESIGN GROUP
Architects • Engineers • Interior Design
Planners • Urban Designers • LEEDAP
120 Vassar Drive SE Suite 100
Albuquerque New Mexico 87106
T 505 242 6880 • F 505 242 6881

HOPE CHRISTIAN ELEMENTARY

REVISIONS	PHASE	DATE		
	CD	5.6.19	EROSION AND SEDIMENT CONTROL PROPOSED CONDITIONS	ESC-1