HYDROLOGY

H18/D12
1 PLAN

H18/D12

1 PLAN

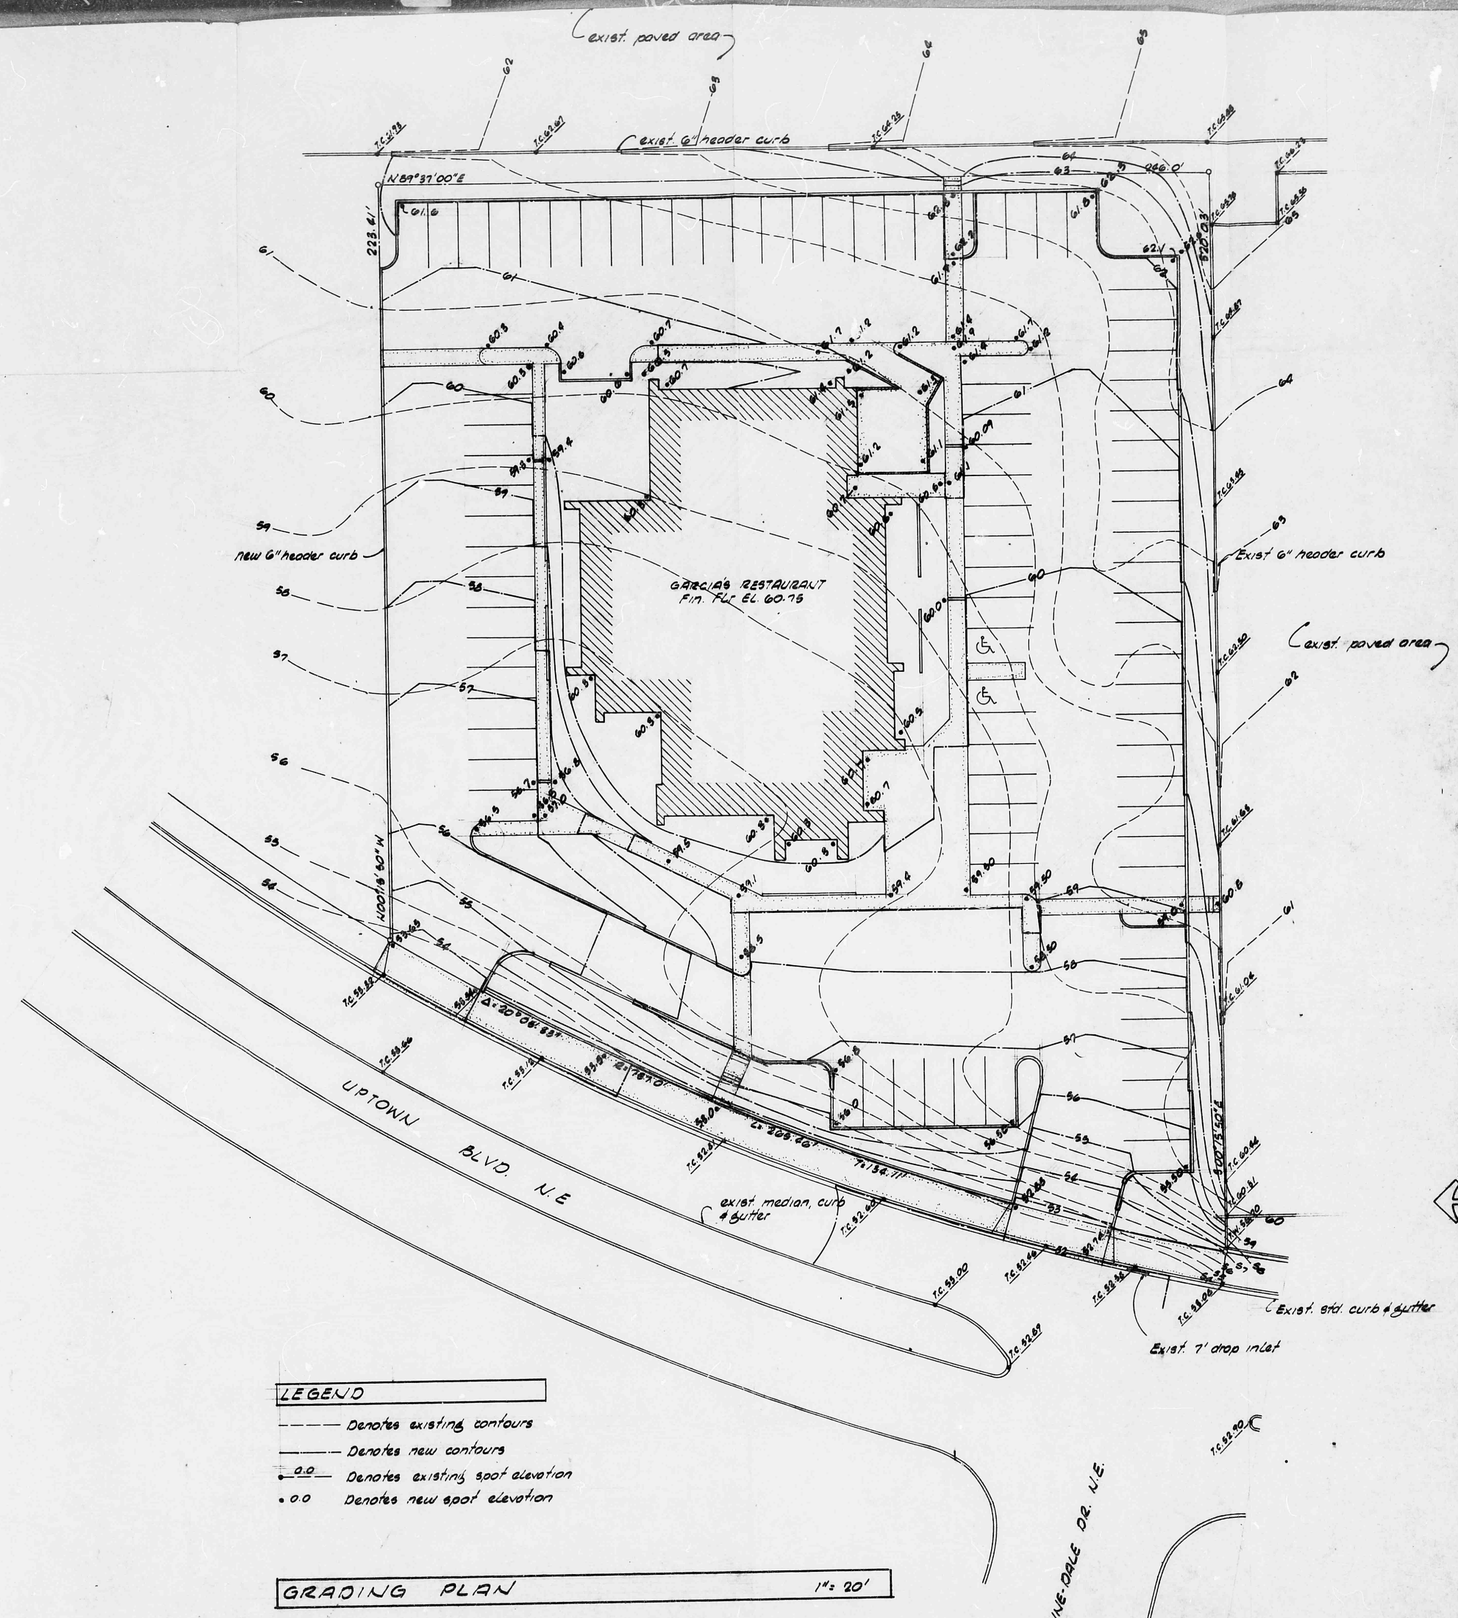

LEGEND

- - - - Denotes existing contours
——— Denotes new contours
•0.0 Denotes existing spot elevation
•0.0 Denotes new spot elevation

GRADING PLAN 1" = 20'

REVISIONS

DATE
DRAWN
CHECKED BY
JOB NO. 80-062

SHEET
OF