



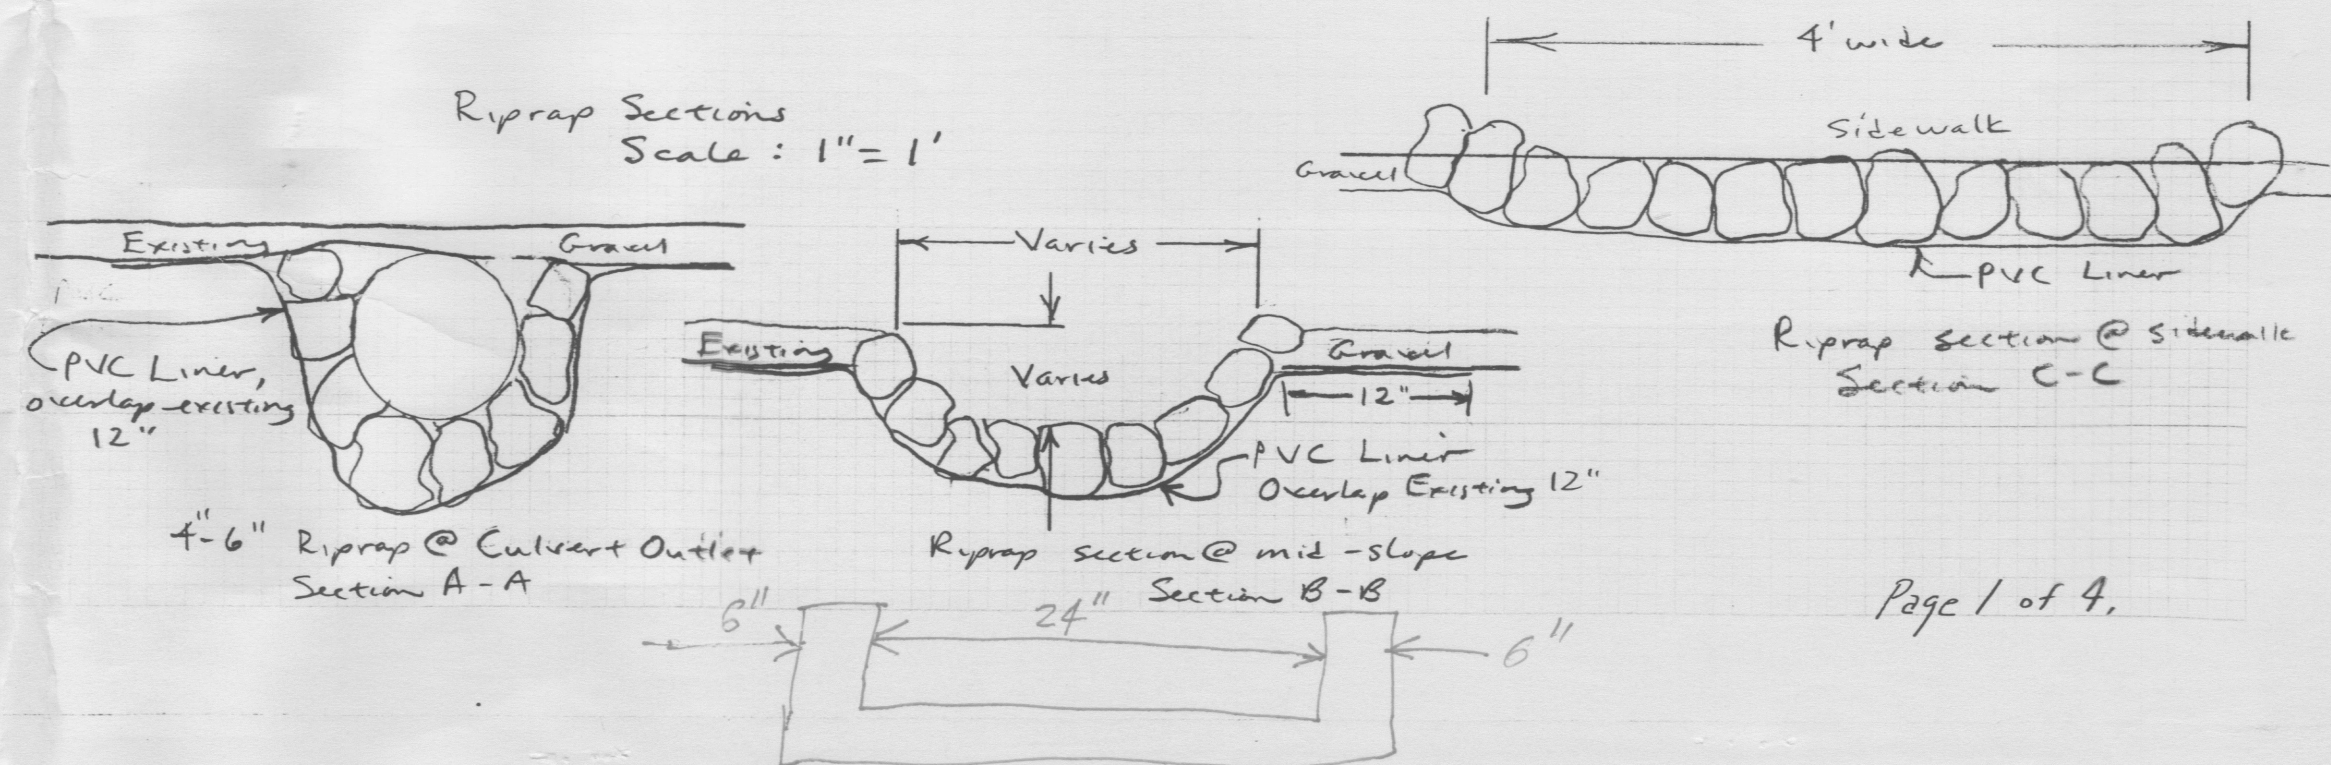
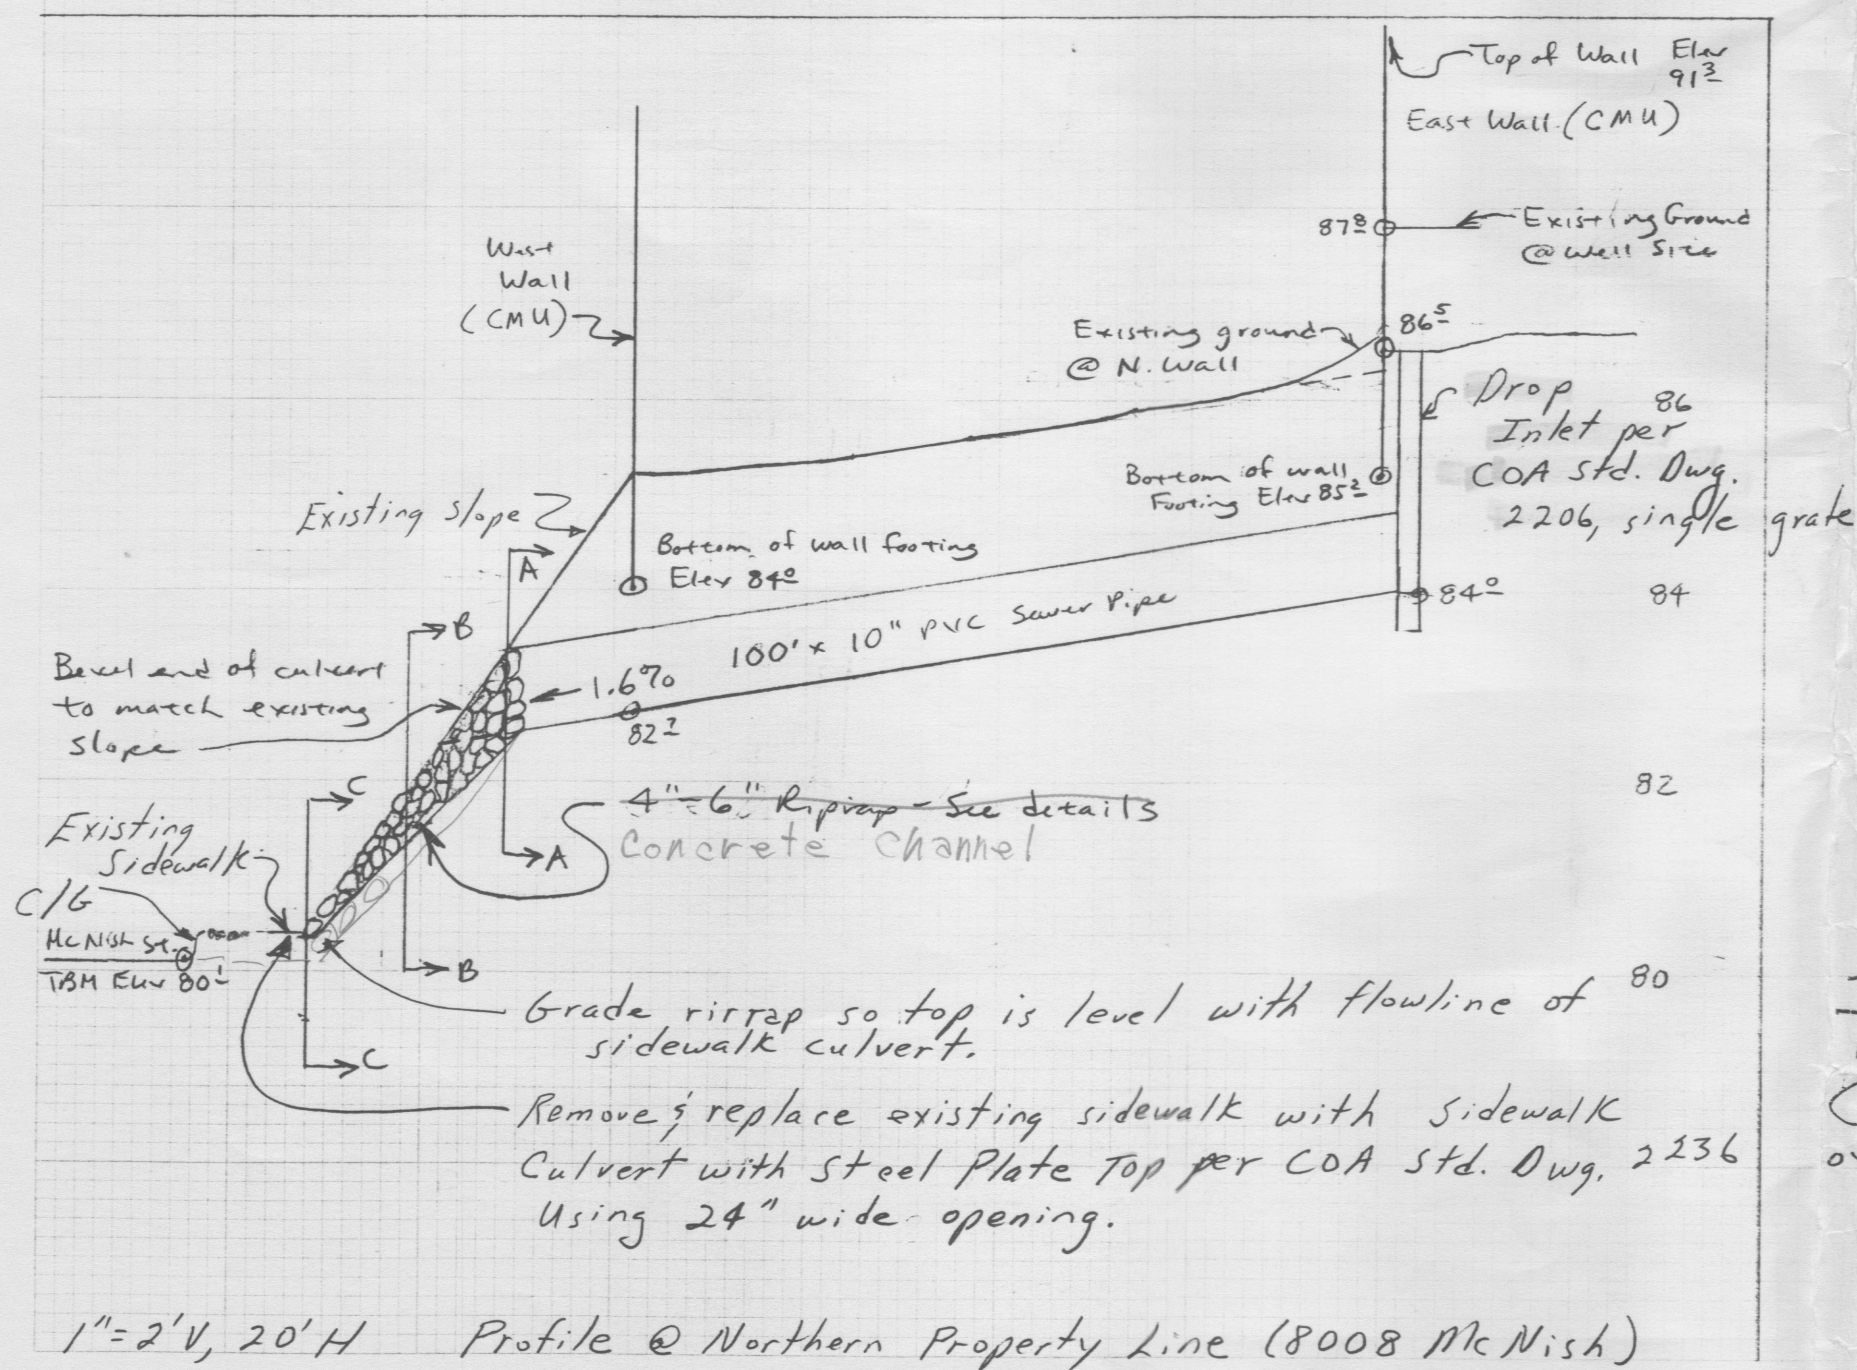


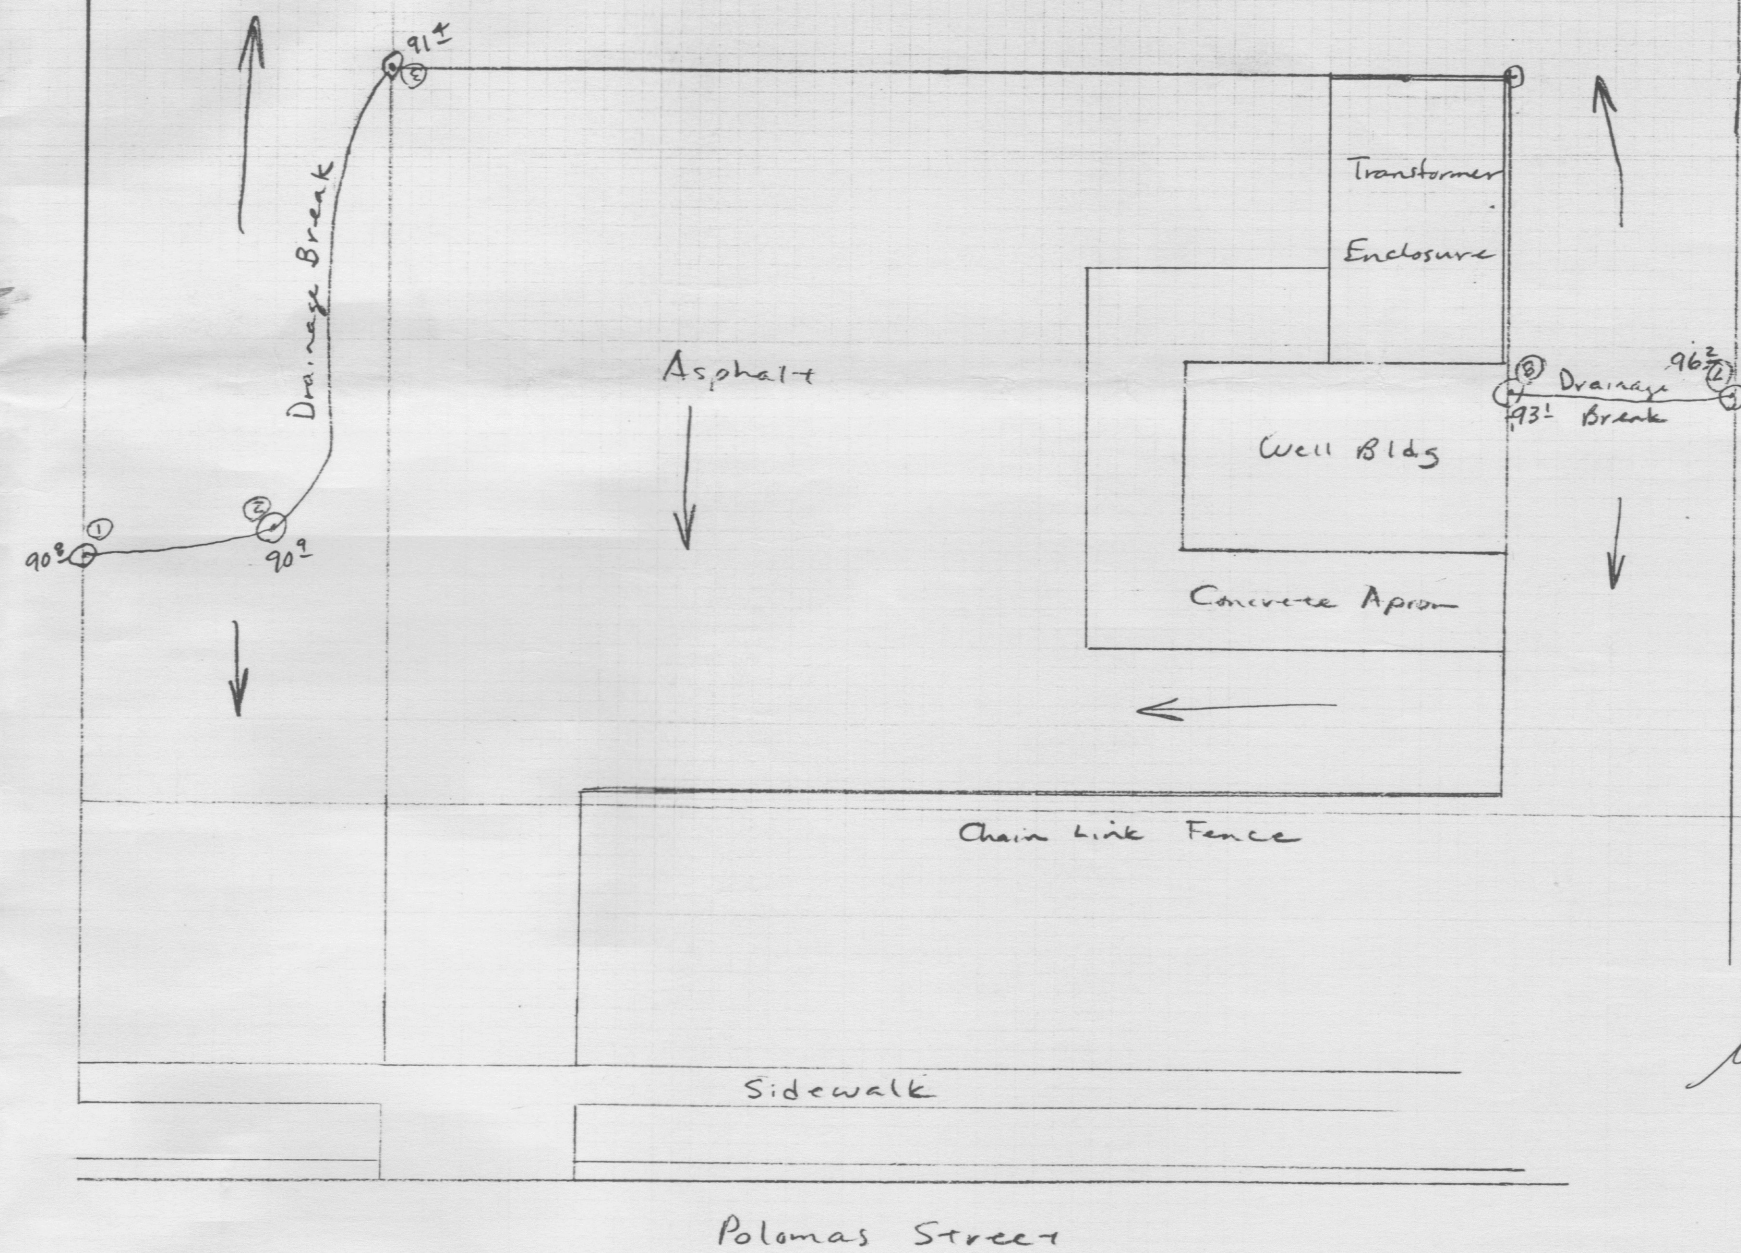

8008 McNish - Side Yard Detail

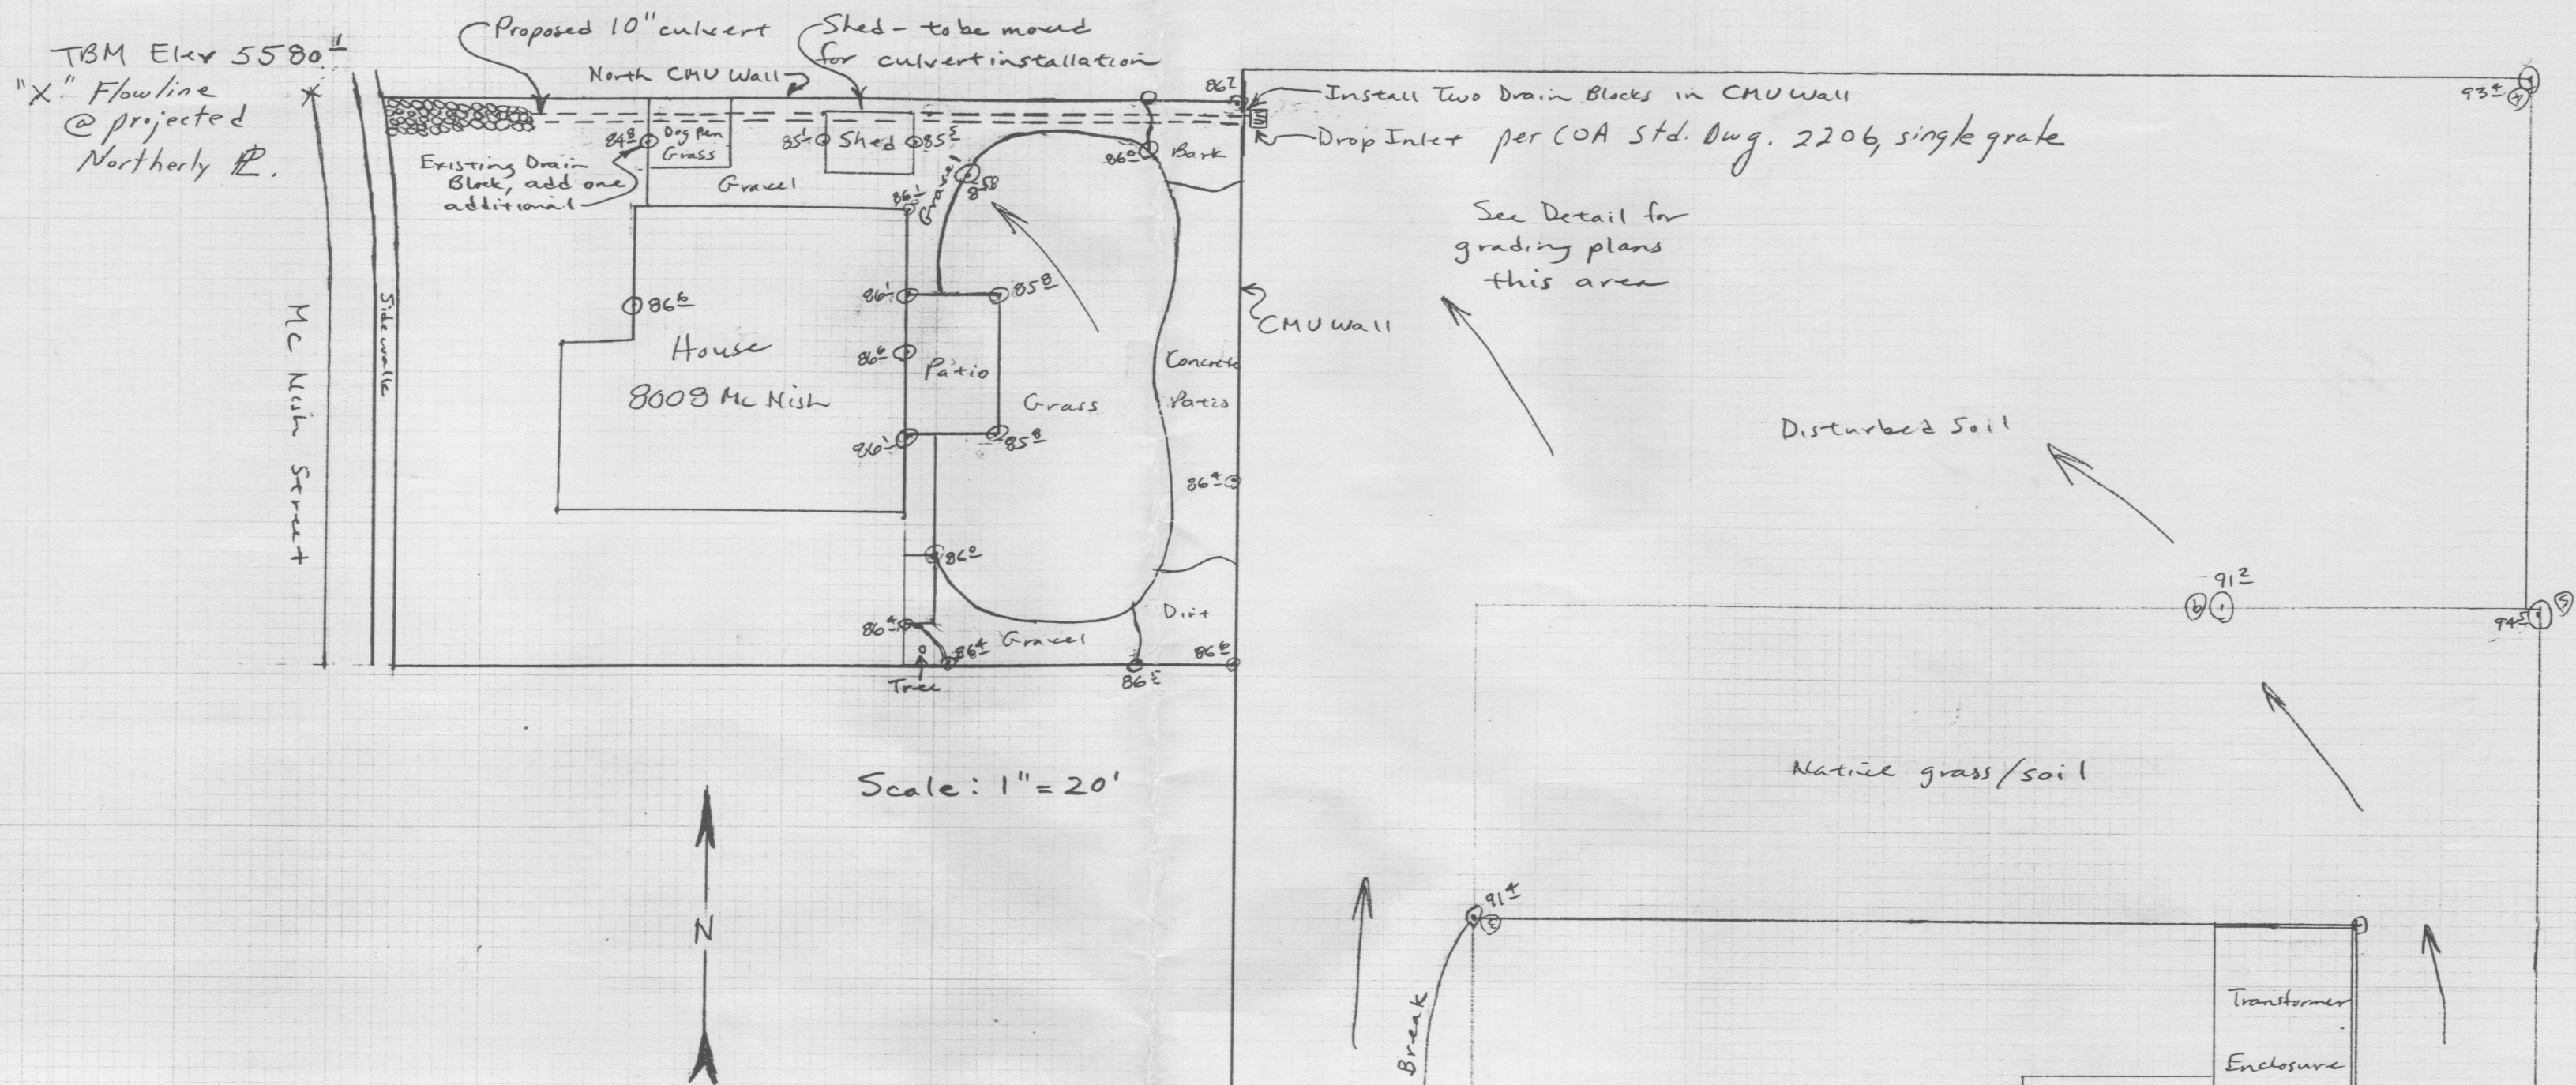

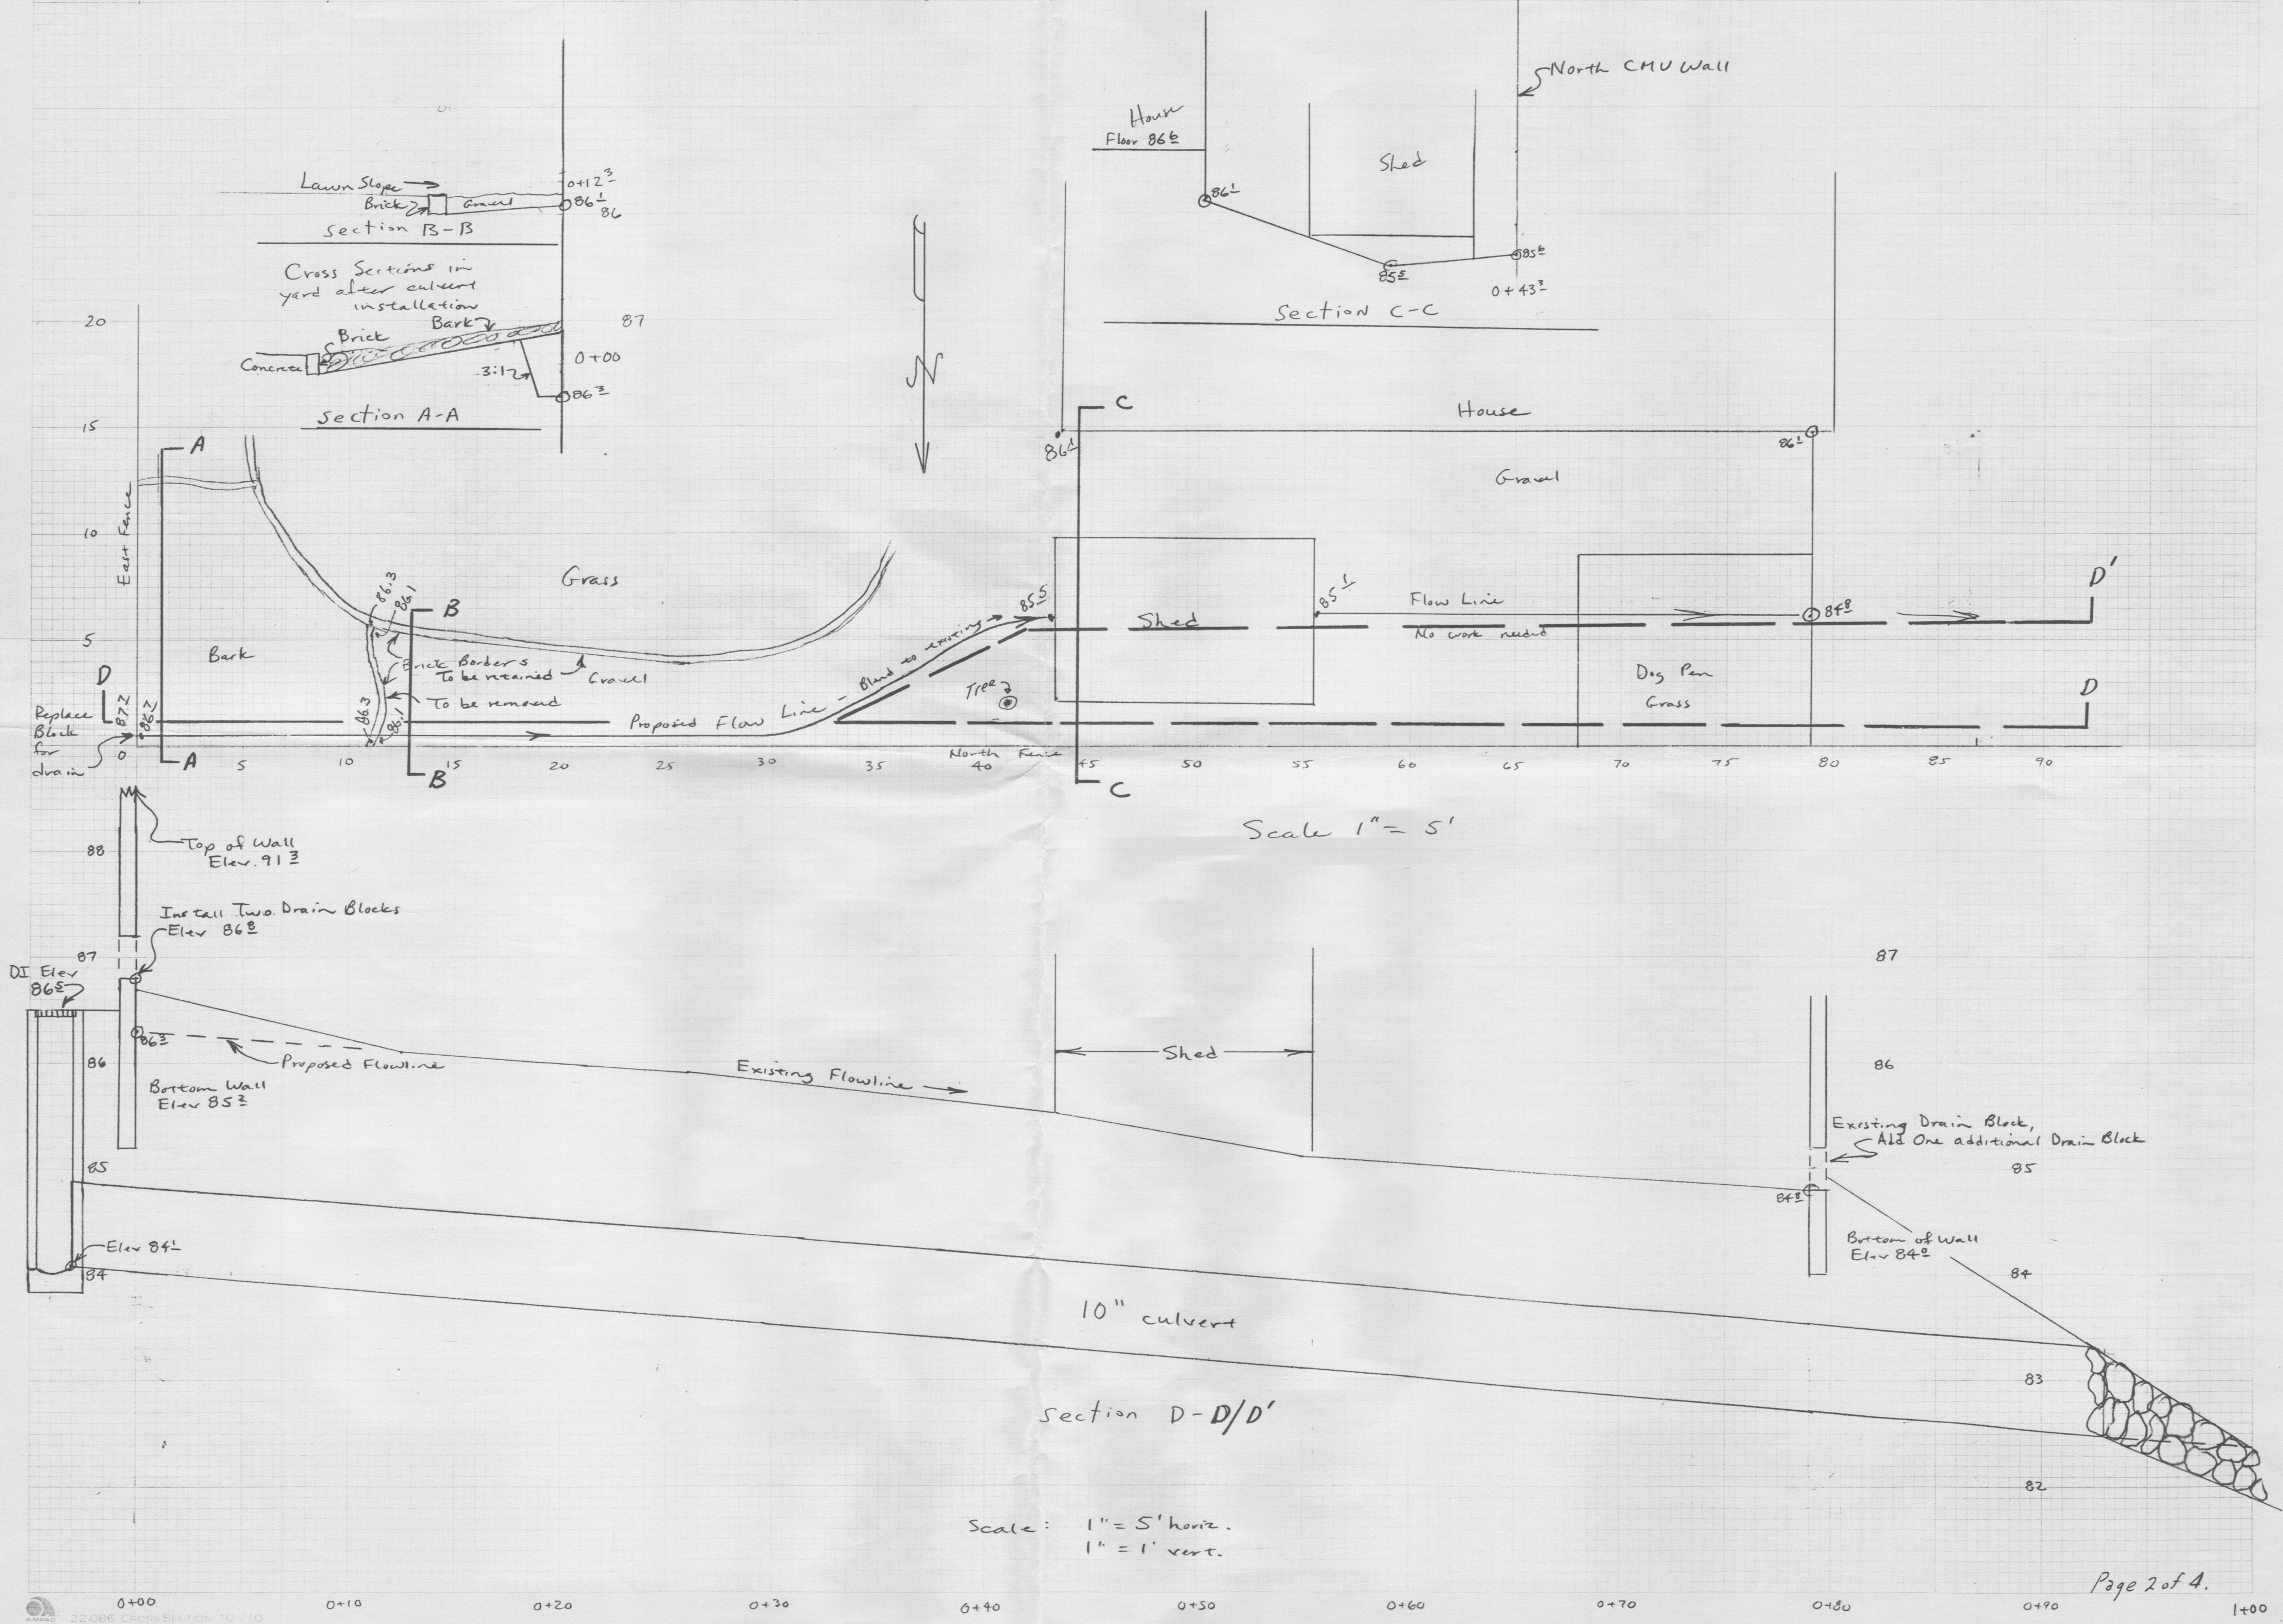

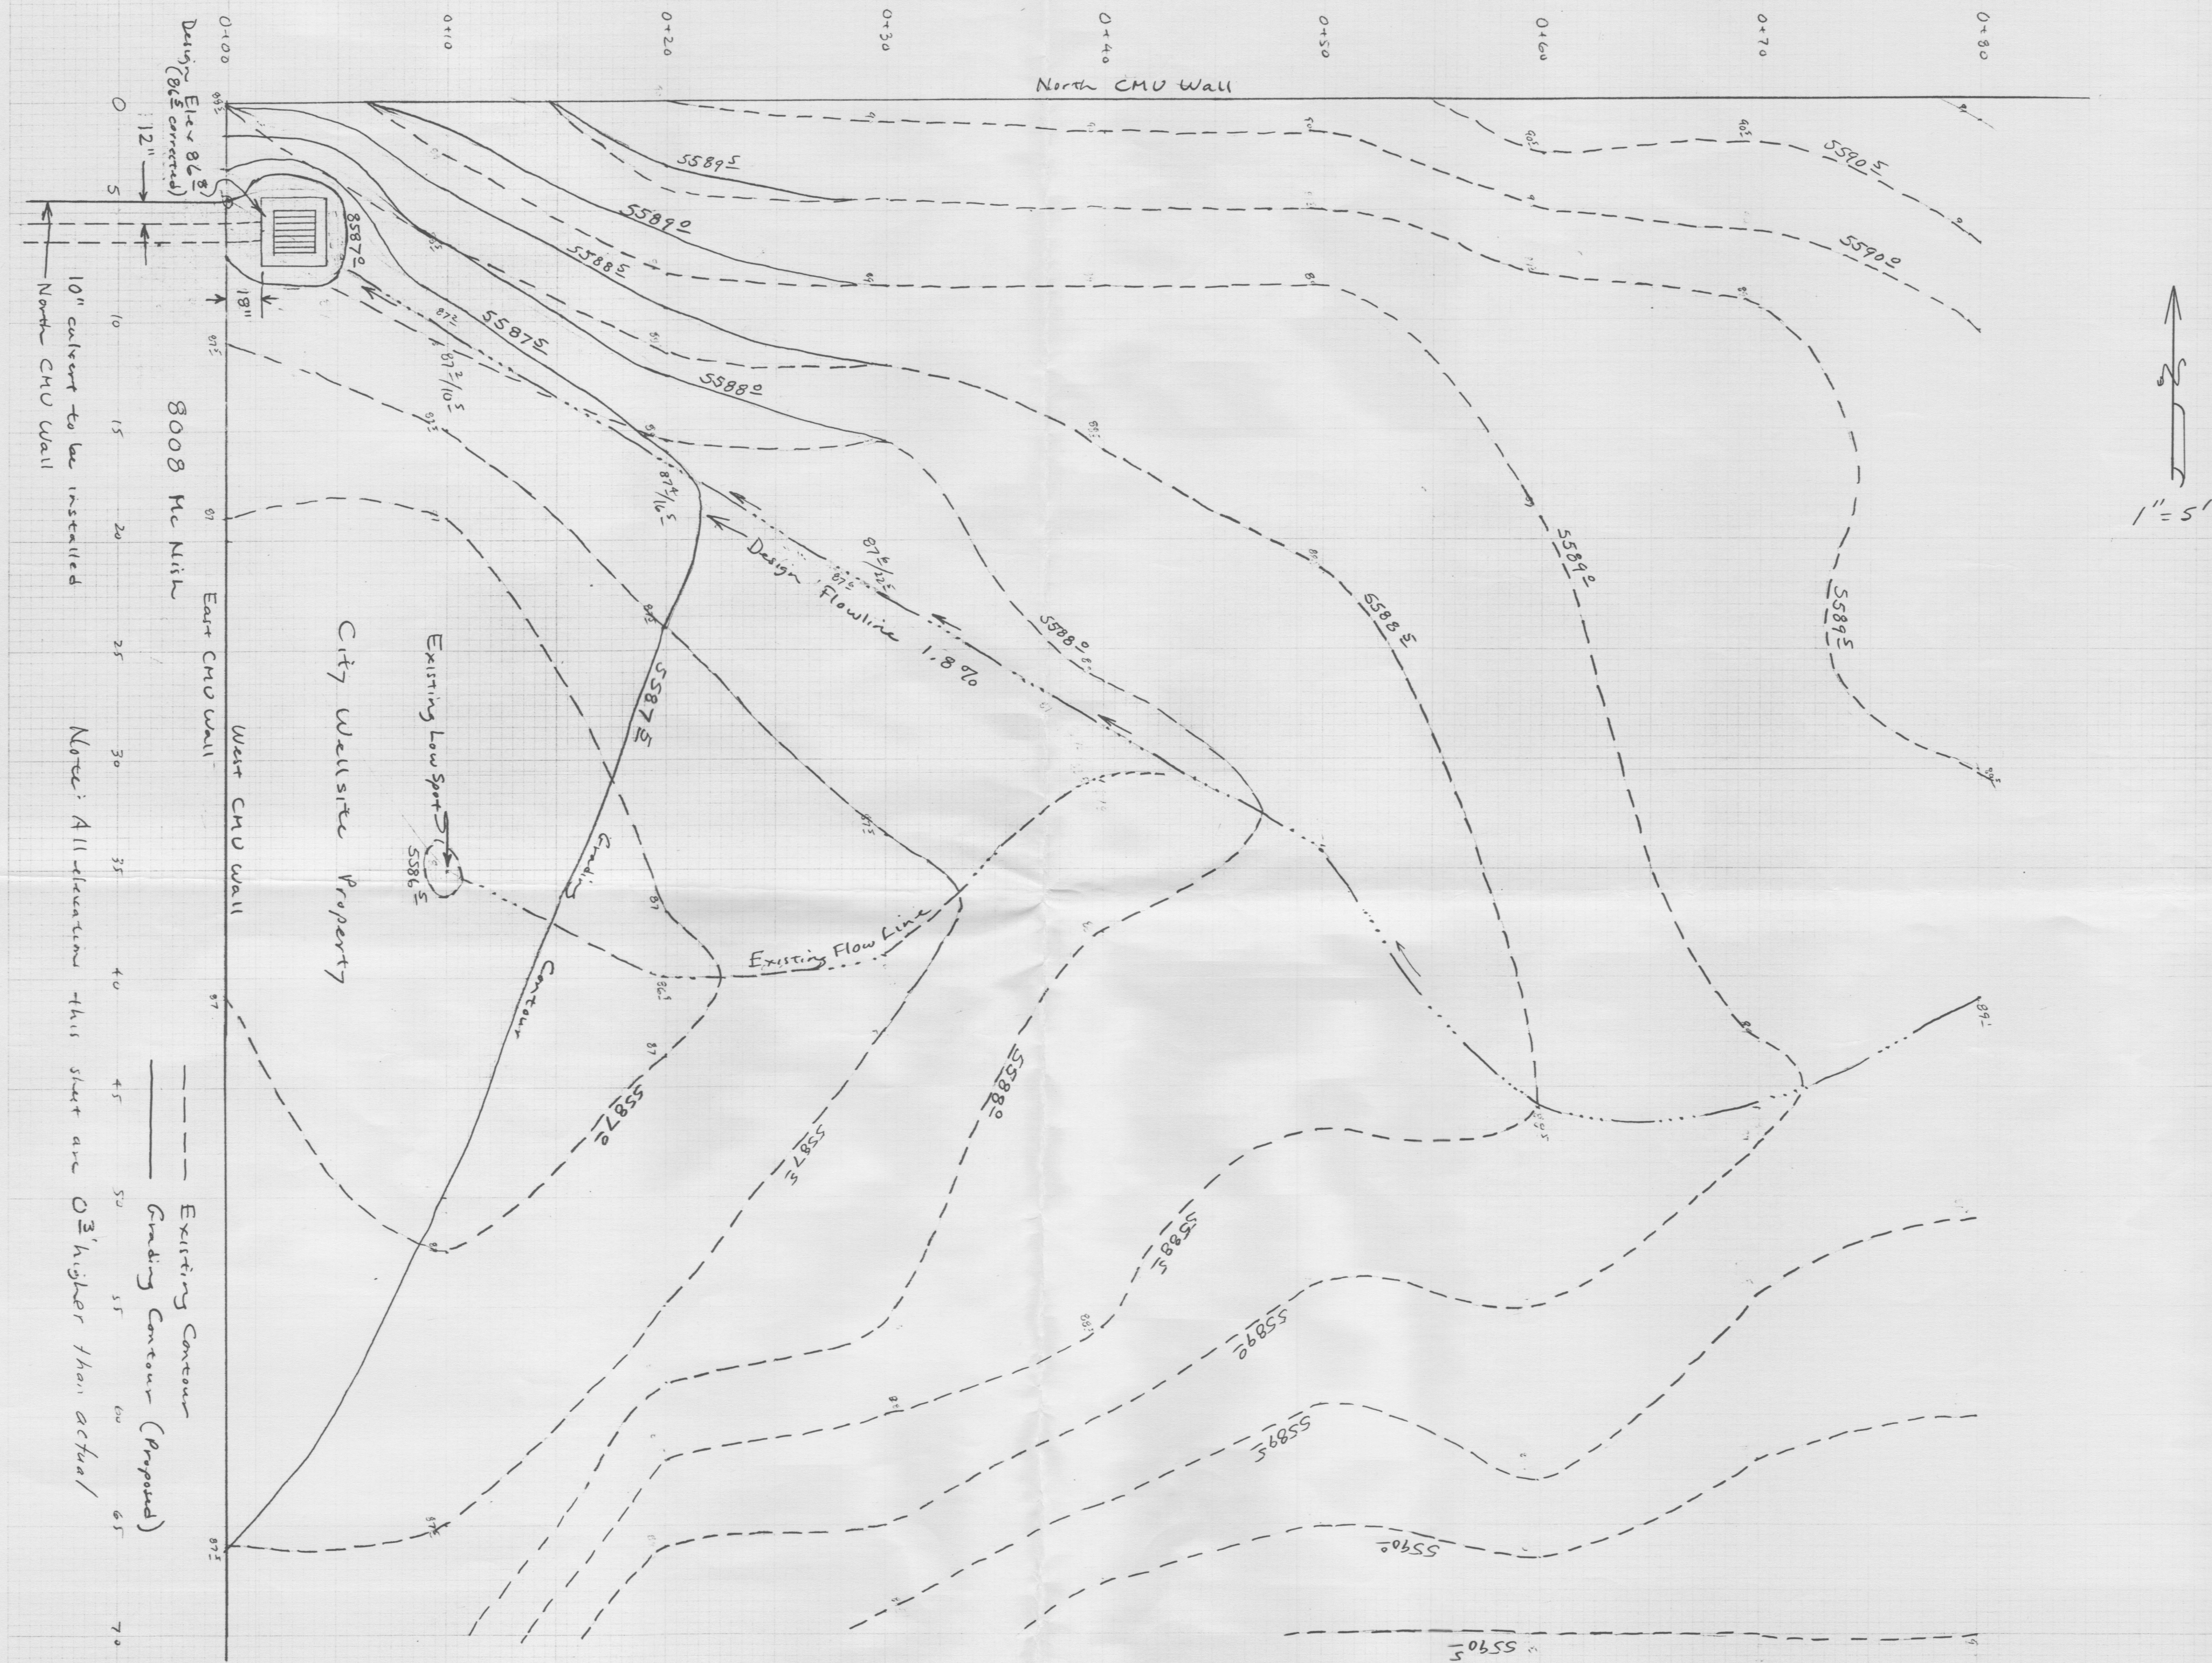

Volume Summary
 Cut 5.4 cu yds (no shrink)
 Fill 18 cu yds (no shrink)

Note: All elevations this sheet are 0.3' higher than actual

City Wellsite Cross Sections
 Sections run from W to E along N. CHU Wall
 Starting at NW corner of property

Scale: 1" = 5' Horiz
 1" = 1' Vert.

Drop Inlet