HYDROLOGY

D23/D2c
1 PLAN

D23/D2C

1 PLAN

D 24 C 20 B 16 A 12

CITY OF ALBUQUERQUE

C D

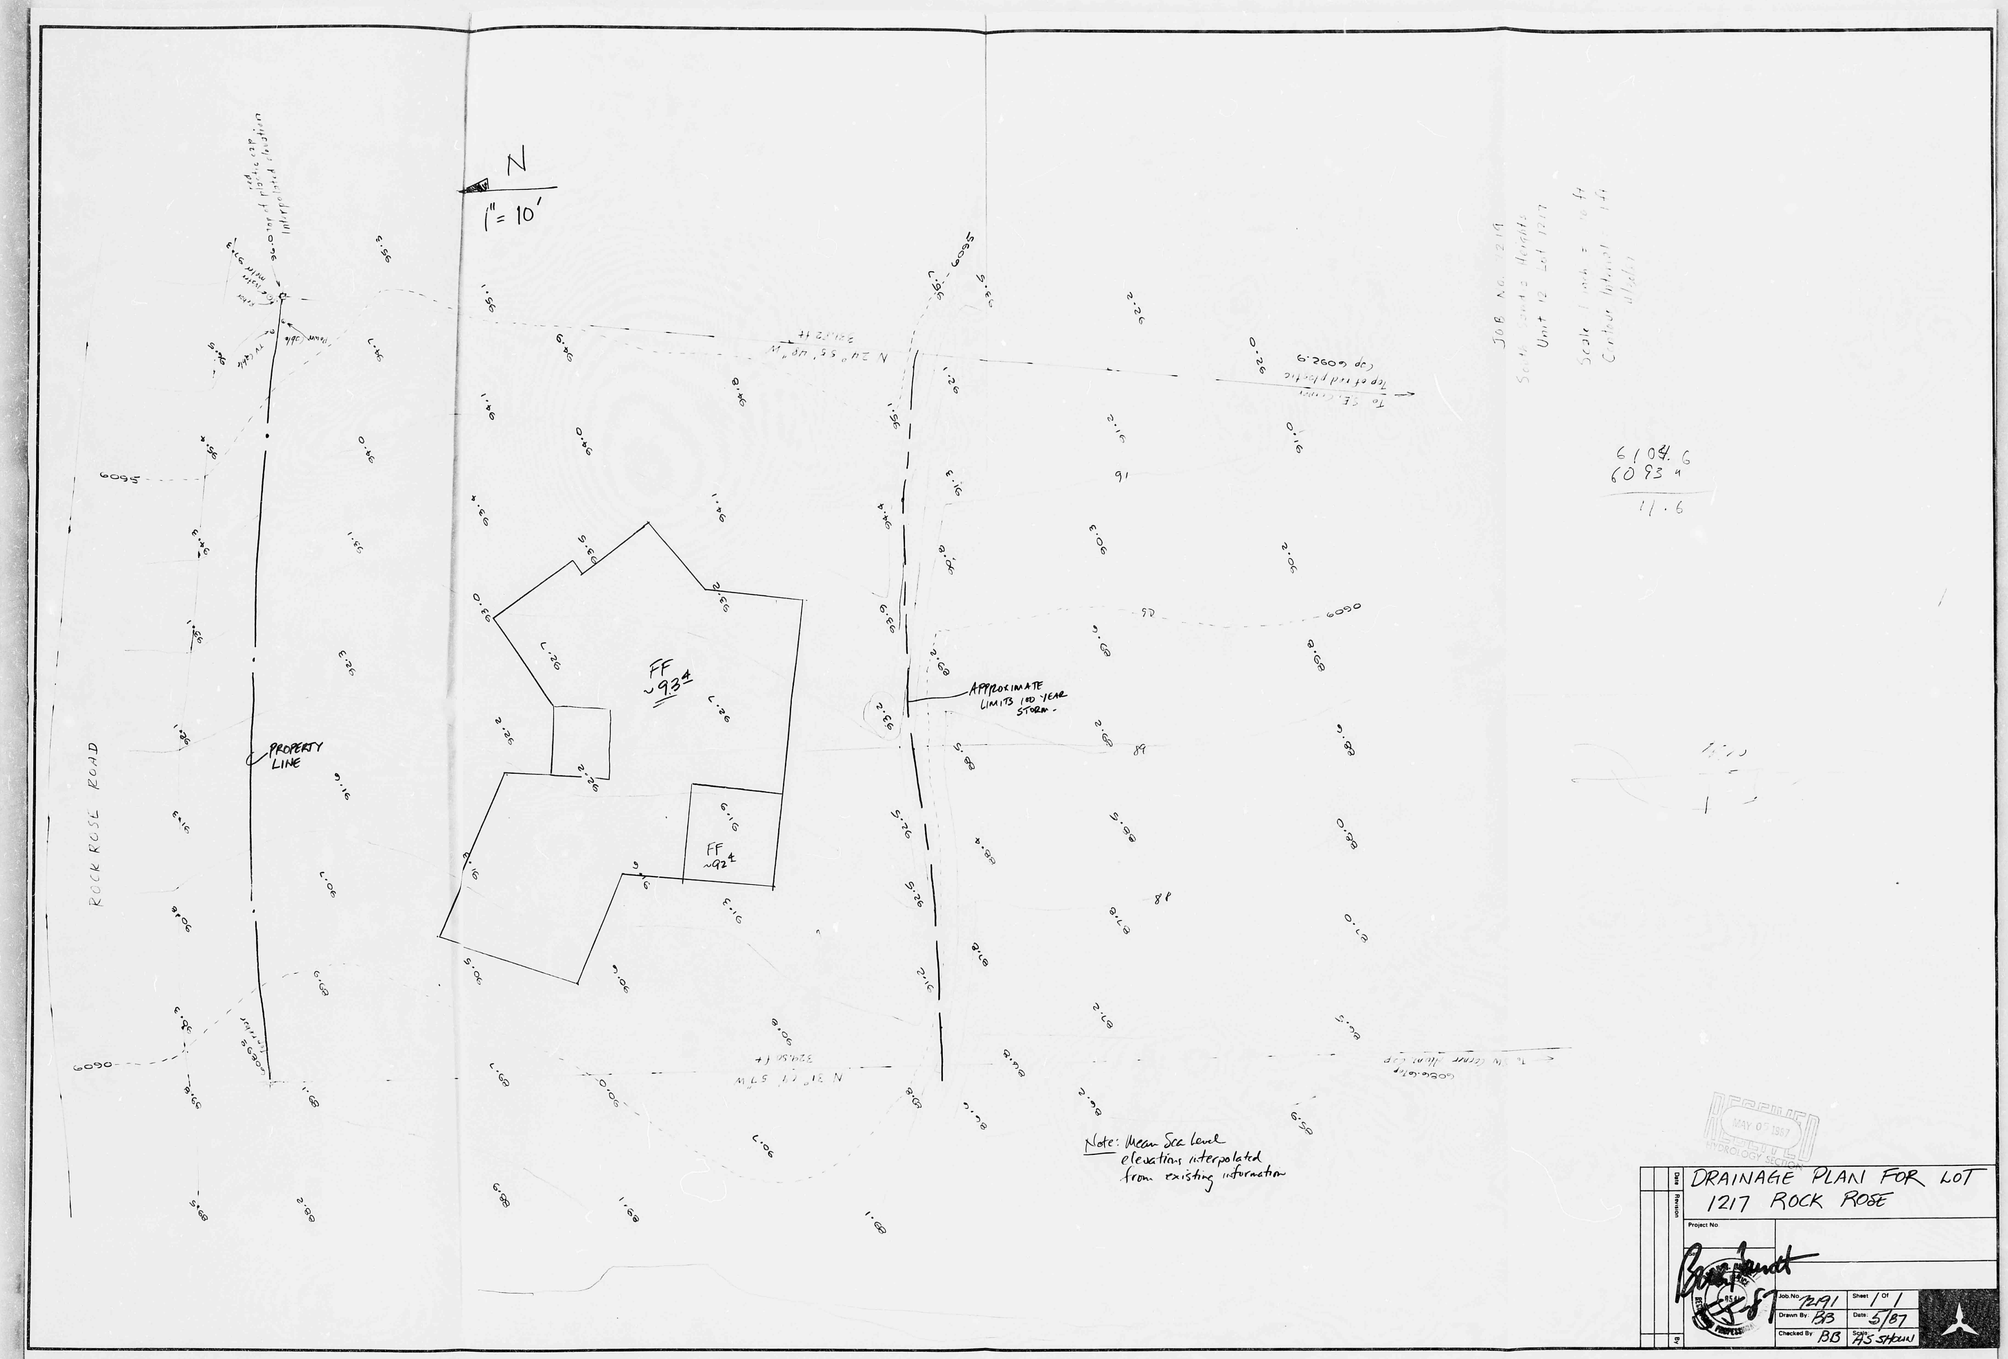

DRAINAGE PLAN FOR LOT 1217 ROCK ROSE

Project No

Job No 1291 | Sheet 1 of 1
Drawn By BB | Date 5/87
Checked By BB | Scale 1" = 5' = 10'

MAY 07 1987
RECEIVED
HYDROLOGY SECTION

CITY OF ALBUQUERQUE
THIS MICROIMAGE IS THE BEST POSSIBLE REPRODUCTION DUE TO THE POOR QUALITY OF THE ORIGINAL DOCUMENT

D 24 C 20 B 16 A 12

CITY OF ALBUQUERQUE

C D