PUBLIC WORKS/HYDROLOGY
D23/D2G

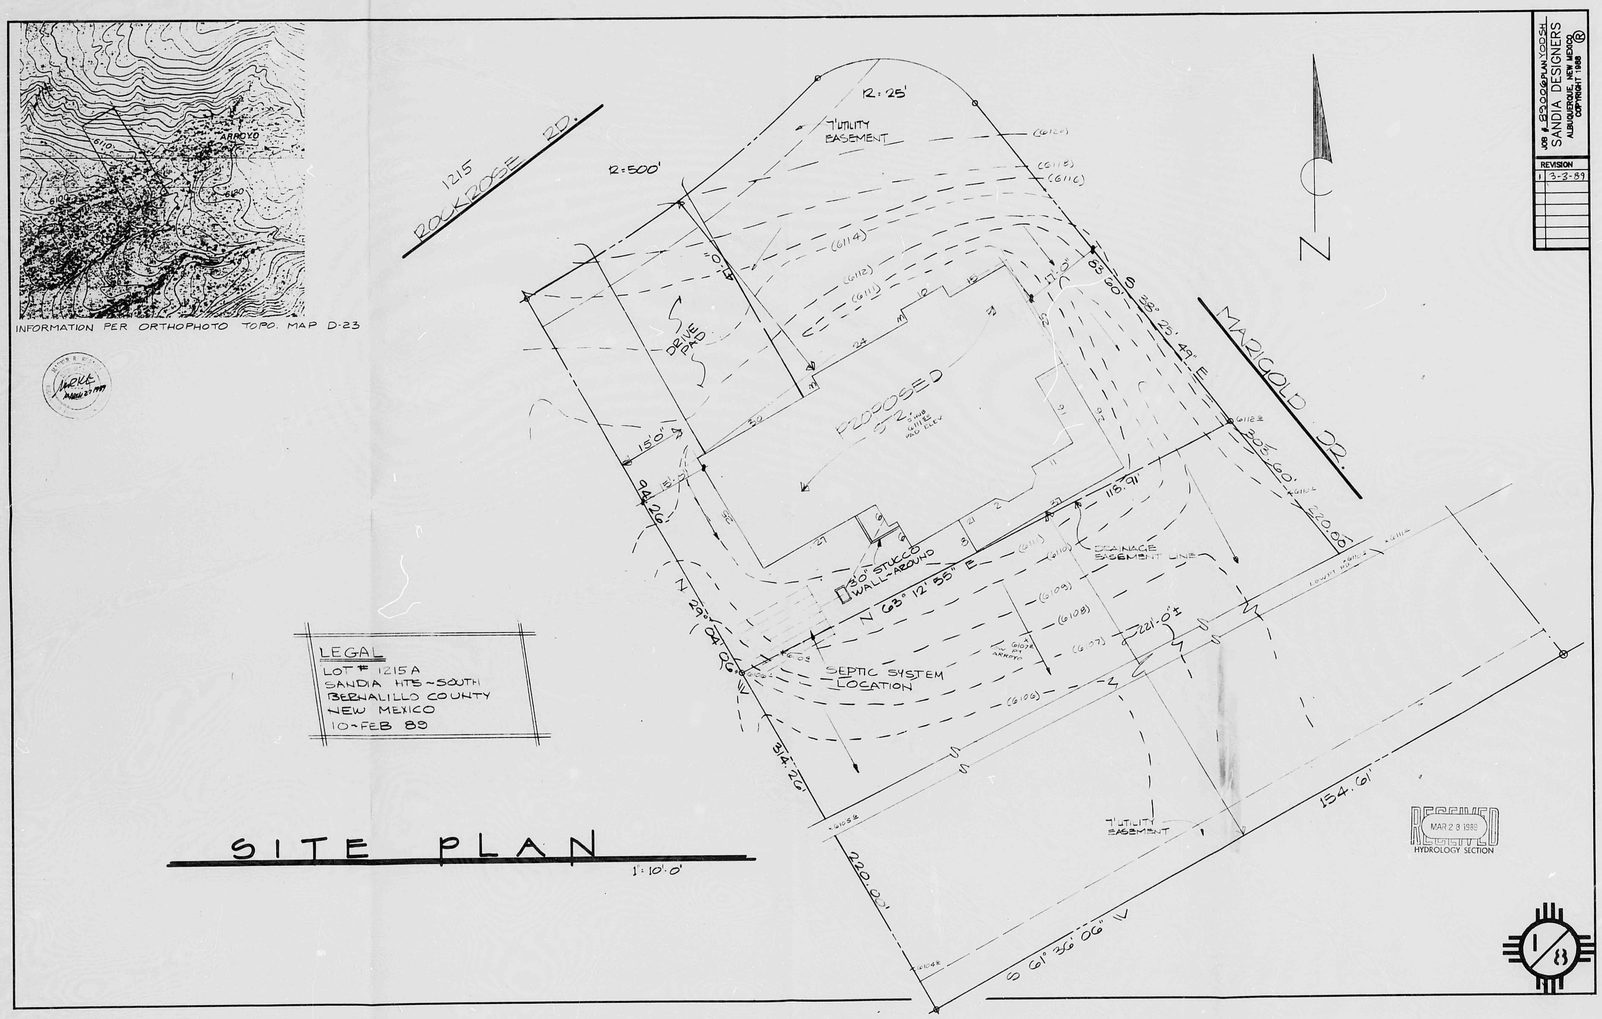

LEGAL
LOT # 1215 A
SANDIA HTS ~ SOUTH
BERNALILLO COUNTY
NEW MEXICO
10-FEB 89

SITE PLAN

1:10'0"

JOB # 5-5-0-0-6-P-N-1-0-5-H
SANDIA DESIGNERS
ALBUQUERQUE, NEW MEXICO
COPYRIGHT 1988

REVISION	
1	3-2-89

REV 24 DATE 3-15-02 OD ESP

CITY OF ALBUQUERQUE

This microimage is certified to be a complete and accurate copy of the original as it appears in the files of the Public Works Department and was created in the normal course of business.

The photographic process used meets the Basic Microfilm Standards of the National Micrographics Association (MSIAA-1977)

Thomas T. Hadley 11/5/02
DIRECTOR

Roberta Duran
NOTARY PUBLIC

OFFICIAL SEAL
Roberta Duran
NOTARY PUBLIC
STATE OF NEW MEXICO
07/01/02

PLAN SHOT TWICE
ONCE ON LIGHT
ONCE ON DARK

CITY OF ALBUQUERQUE
THIS MICROIMAGE IS THE BEST POSSIBLE REPRODUCTION DUE TO THE POOR QUALITY OF THE ORIGINAL DOCUMENT.

PLANS/PLATS ON FILE

FILE DESC: D23/D26

PLANS/PLATS 1

E 30 D 24 C 20 B 16 A 12

CITY OF ALBUQERQUE

C D F

JOB # 6-2-2-2-2-PLAN
SANDIA DESIGNERS
ALBUQUERQUE, NEW MEXICO
COPYRIGHT 1988

REVISION

PLAN SHOT TWICE
ONCE ON LIGHT
ONCE ON DARK

CITY OF ALBUQUERQUE
THIS MICROIMAGE IS THE BEST POSSIBLE REPRODUCTION DUE TO THE POOR QUALITY OF THE ORIGINAL DOCUMENT.

REV 3 DATE 2-15-83 OF 2-17

CITY OF ALBUQUERQUE

This microimage is certified to be a complete and accurate copy of the original as it appears in the files of the **Public Works Department** and was created in the normal course of business.

The photographic process used meets the Basic Microfilm Standards of the National Micrographics Association (MS115-1977)

DIRECTOR

NOTARY PUBLIC

03/02/83

F 30 D 24 C 20 B 16 A 12

CITY OF ALBUQERQUE C D F