HYDROLOGY

D23/D5
1 PLAN

D23/D5

1 PLAN

D 24 C 20 B 16 A 12 CITY OF ALBUQUERQUE C D

H

RECEIVED
JAN 10 1986
HYDROLOGY SECTION

HOPPE RESIDENCE FLOOD PLAIN STUDY

SCALE: 1" = 20'-0" 1-10-86

P.M.
Roger K. Hoppe

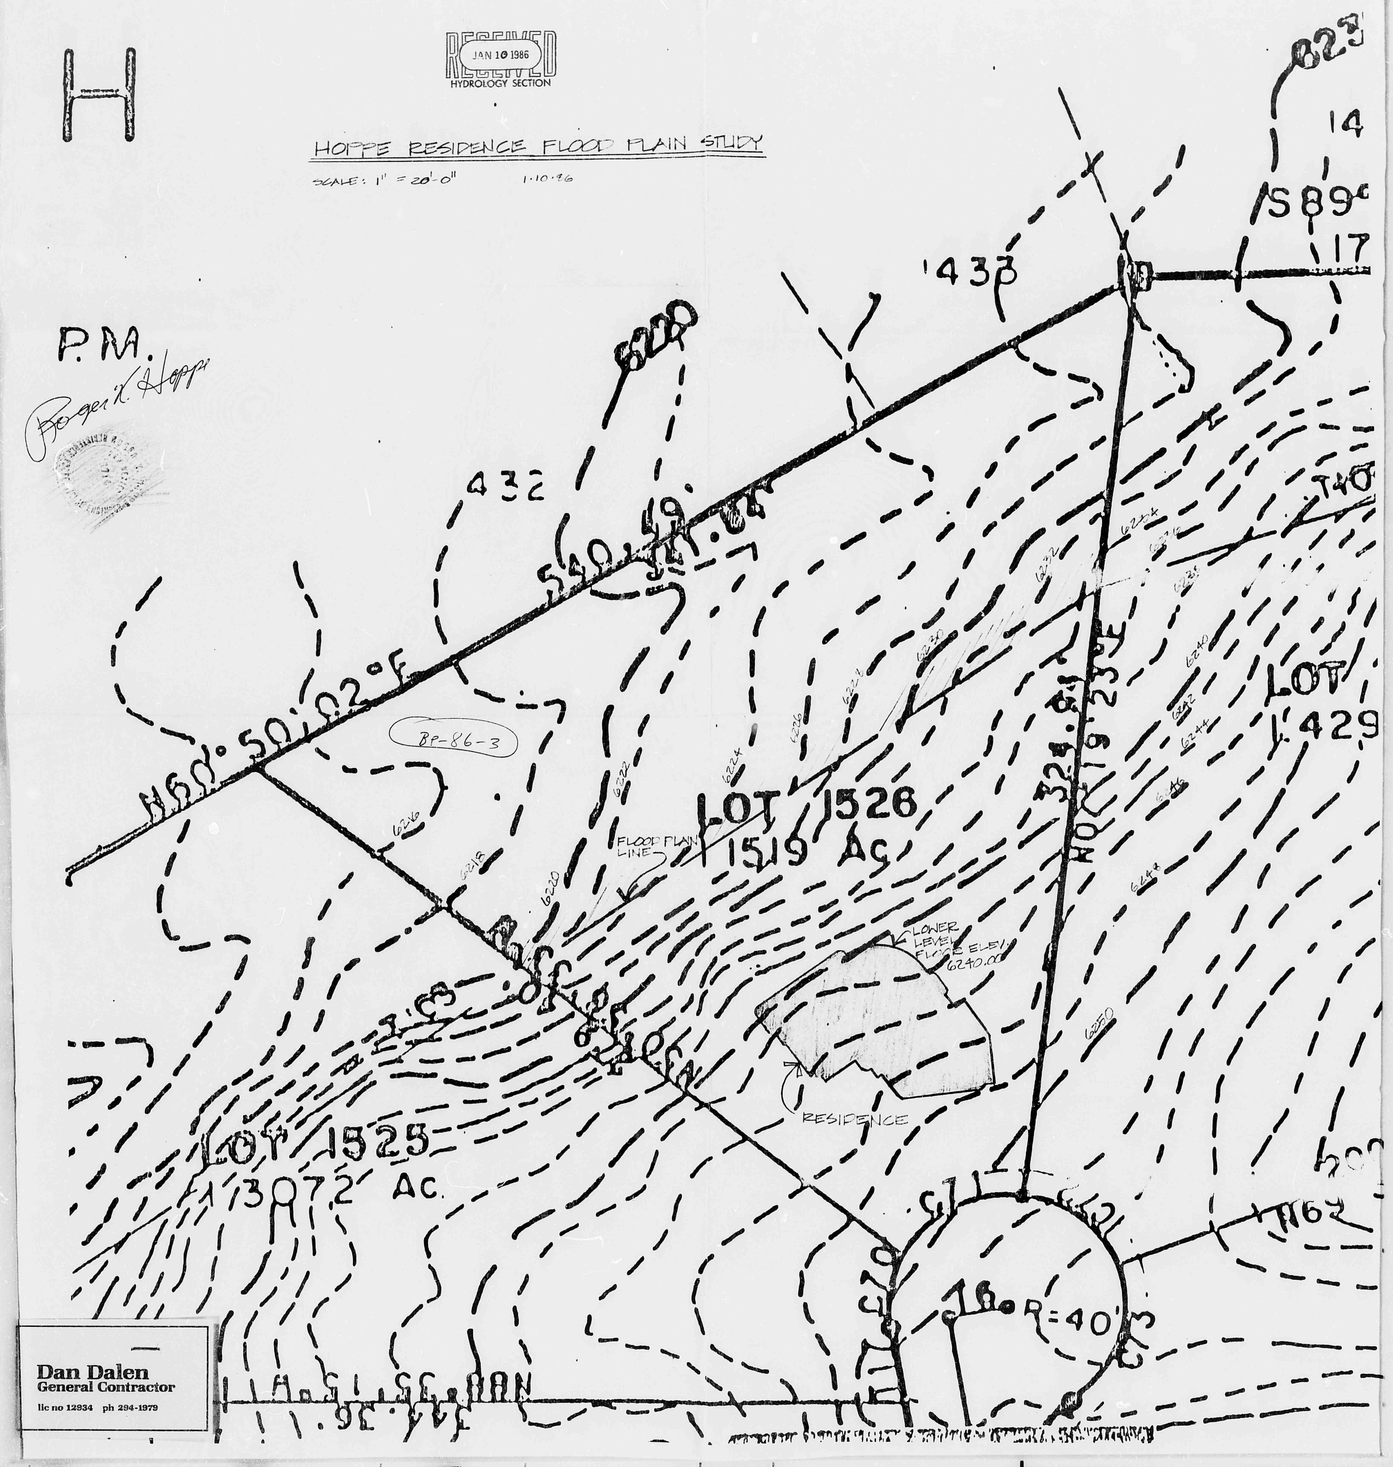

Dan Dalen
General Contractor
lic no 12834 ph 294-1979

CITY OF ALBUQUERQUE
THIS MICROIMAGE IS THE BEST POSSIBLE REPRODUCTION DUE TO THE POOR QUALITY OF THE ORIGINAL DOCUMENT