HYDROLOGY E11/D9 SAGECREST SUBDIVISION

E11/D9

SAGECREST

SUBDIVISION

2 PLANS

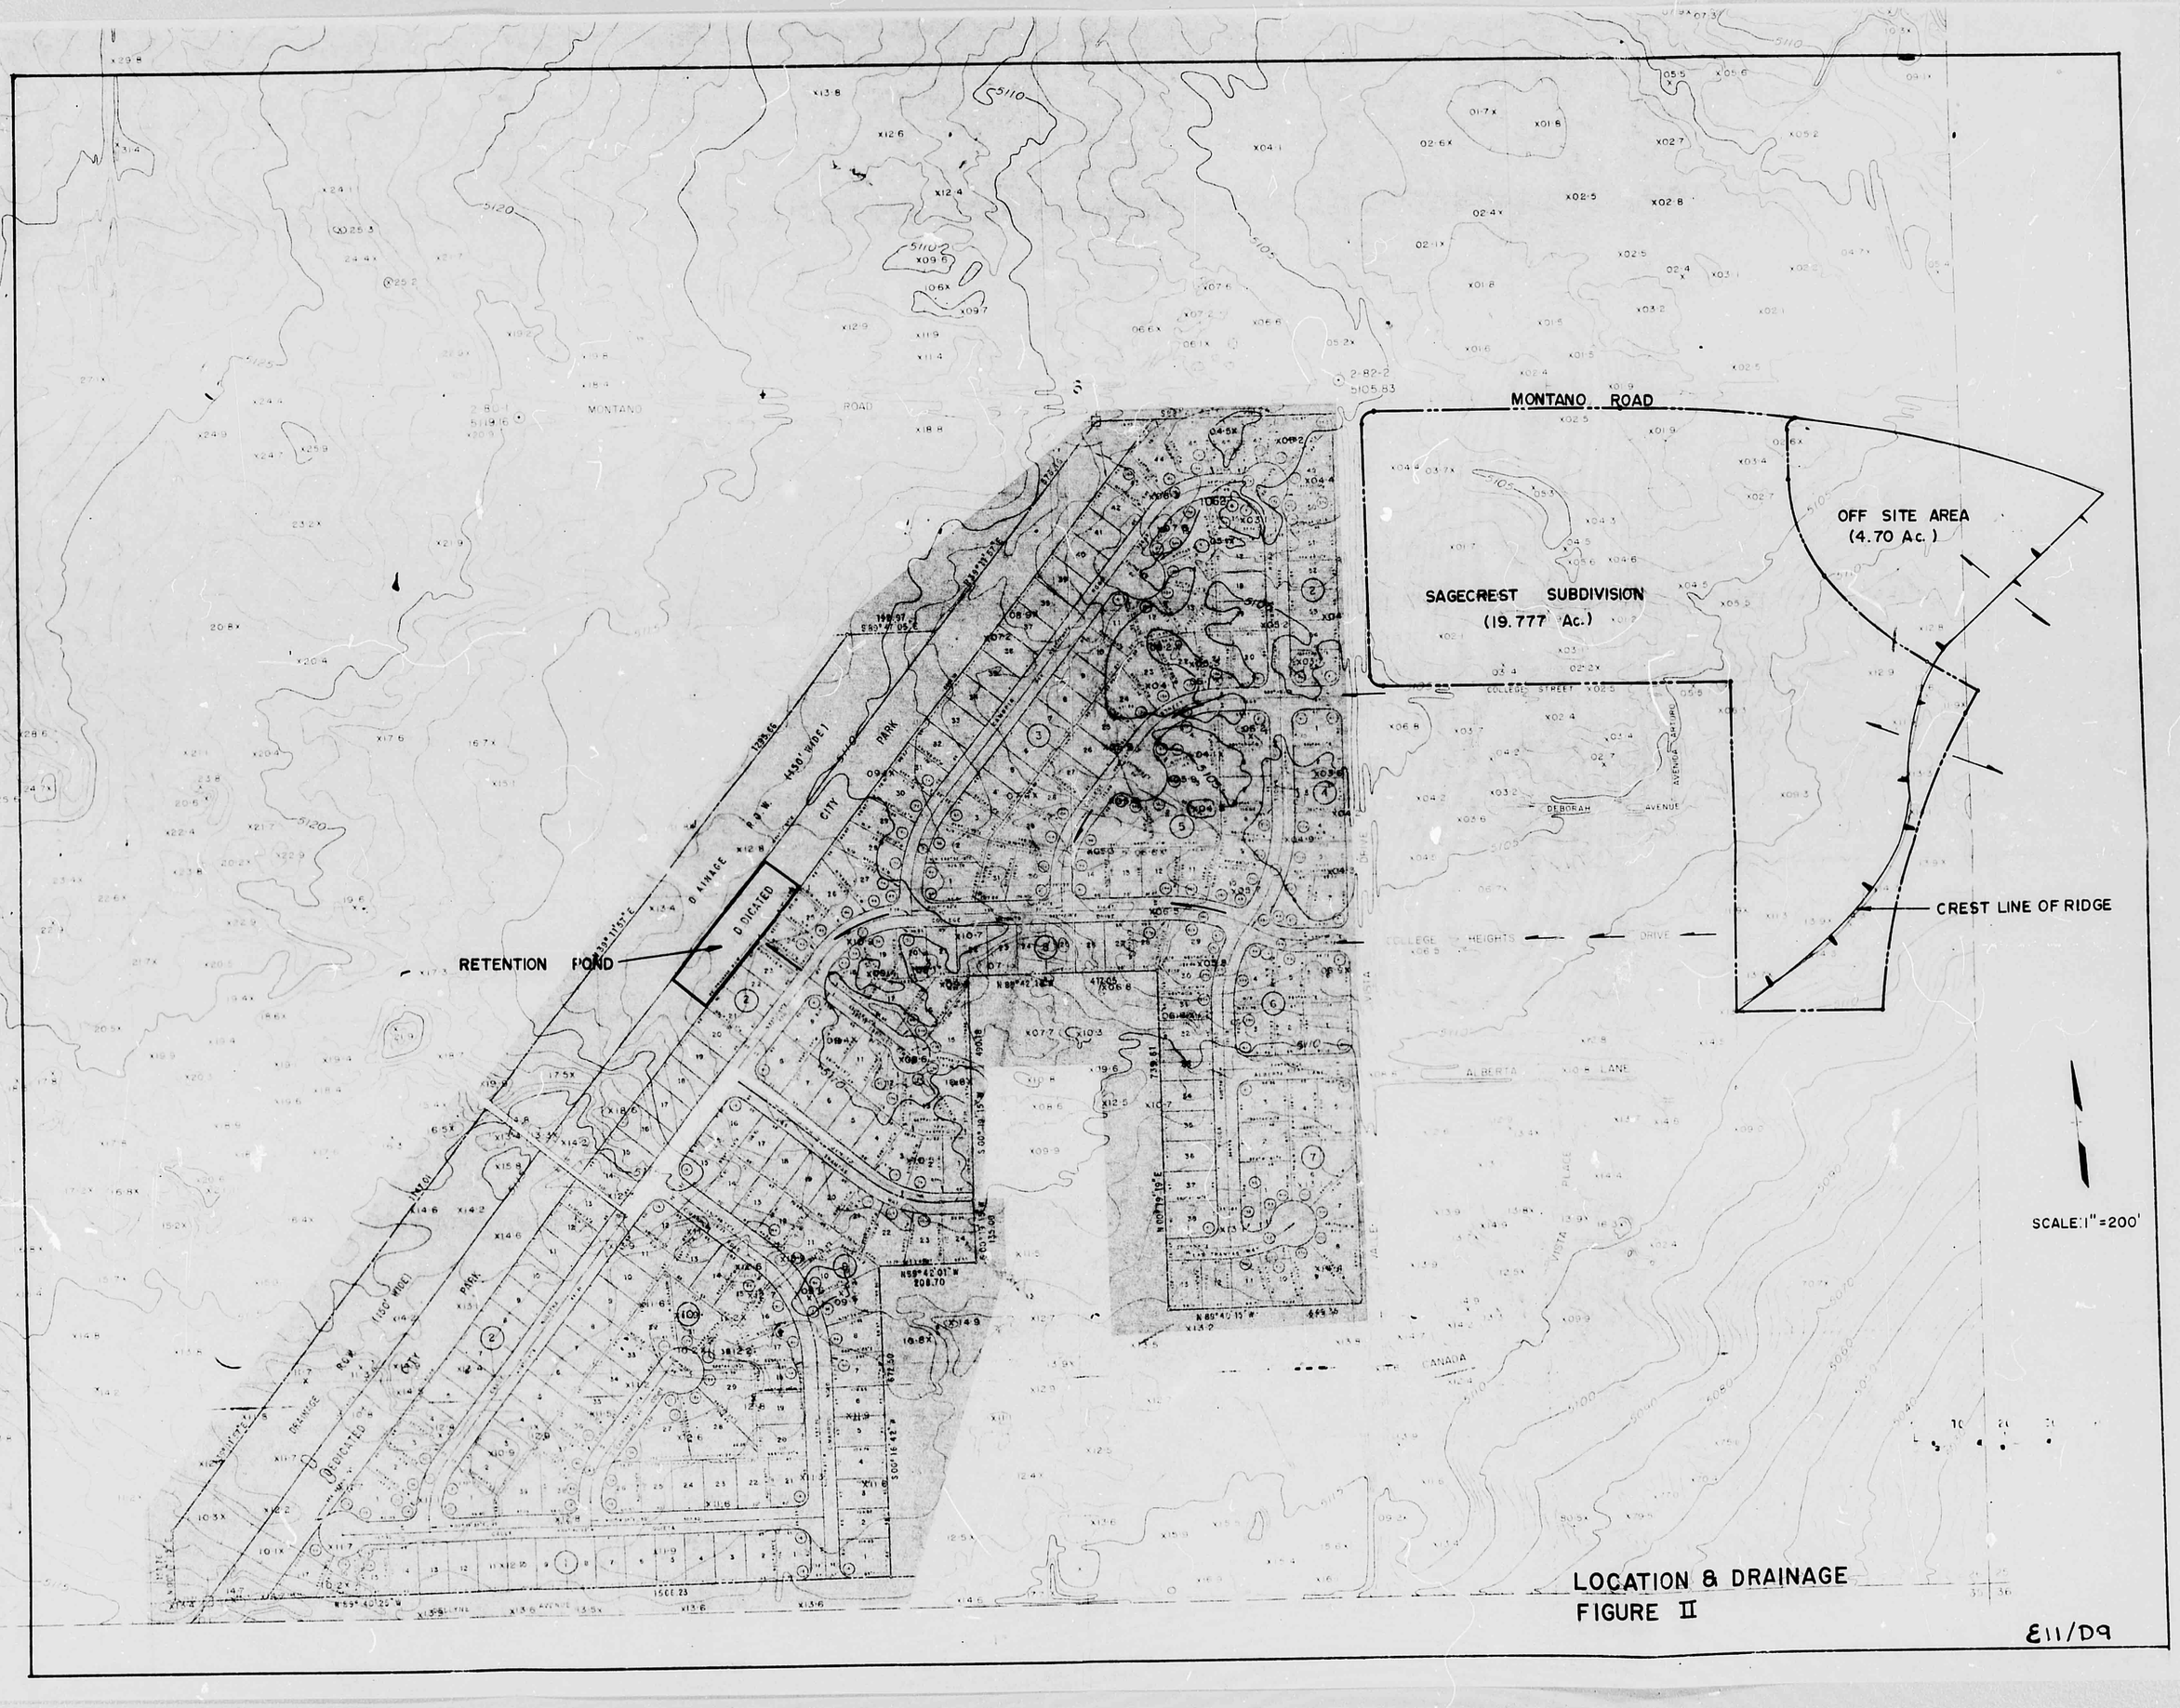
MONTANO ROAD
SAGECREST SUBDIVISION
(19.777 Ac.)
OFF SITE AREA
(4.70 Ac.)
CREST LINE OF RIDGE
RETENTION POND
DEDICATED
CITY PARK
SCALE: 1" = 200'
LOCATION & DRAINAGE
FIGURE II
E11/D9

FIGURE III

SITE PLAN IN DEVELOPED STATE

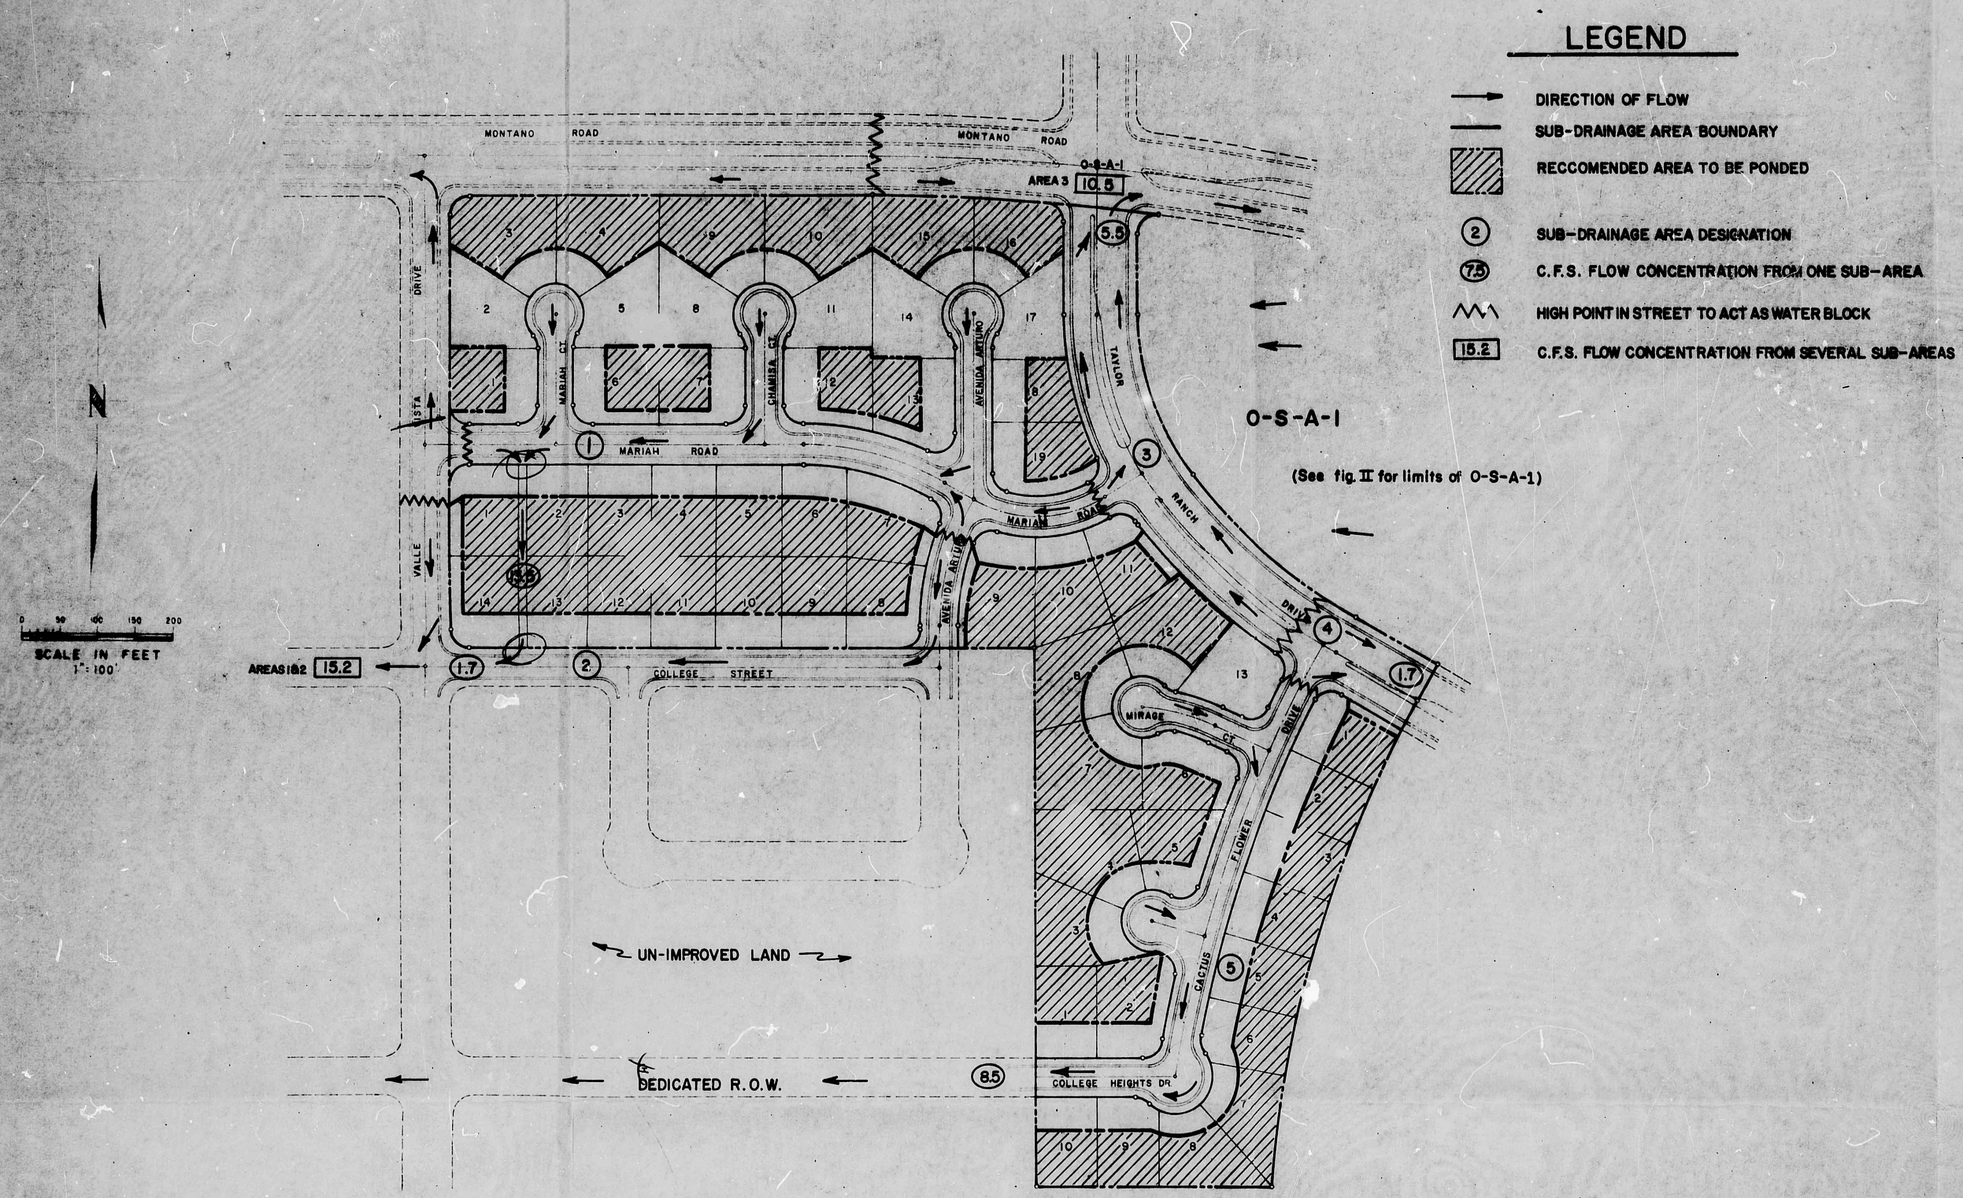

LEGEND

- DIRECTION OF FLOW
- SUB-DRAINAGE AREA BOUNDARY
- RECCOMENDED AREA TO BE PONDED
- (2) SUB-DRAINAGE AREA DESIGNATION
- (7.5) C.F.S. FLOW CONCENTRATION FROM ONE SUB-AREA
- HIGH POINT IN STREET TO ACT AS WATER BLOCK
- [15.2] C.F.S. FLOW CONCENTRATION FROM SEVERAL SUB-AREAS

No	DATE	BY	REVISIONS

Designed By | Drawn By G.L.M. | Checked By | Approved By

MURRAY-McCORMICK, INC.
ENVIRONMENTAL DESIGN
ENGINEERING · PLANNING · SURVEYING
2601 WYOMING BLVD. N.E. SUITE 7 / ALBUQUERQUE, NEW MEXICO 87110, 505 296 1994

BELLAMAH

SAGEGRE

HYDROLOGY

DATE 8-30-78