Hydrology

File No. E-15/D001

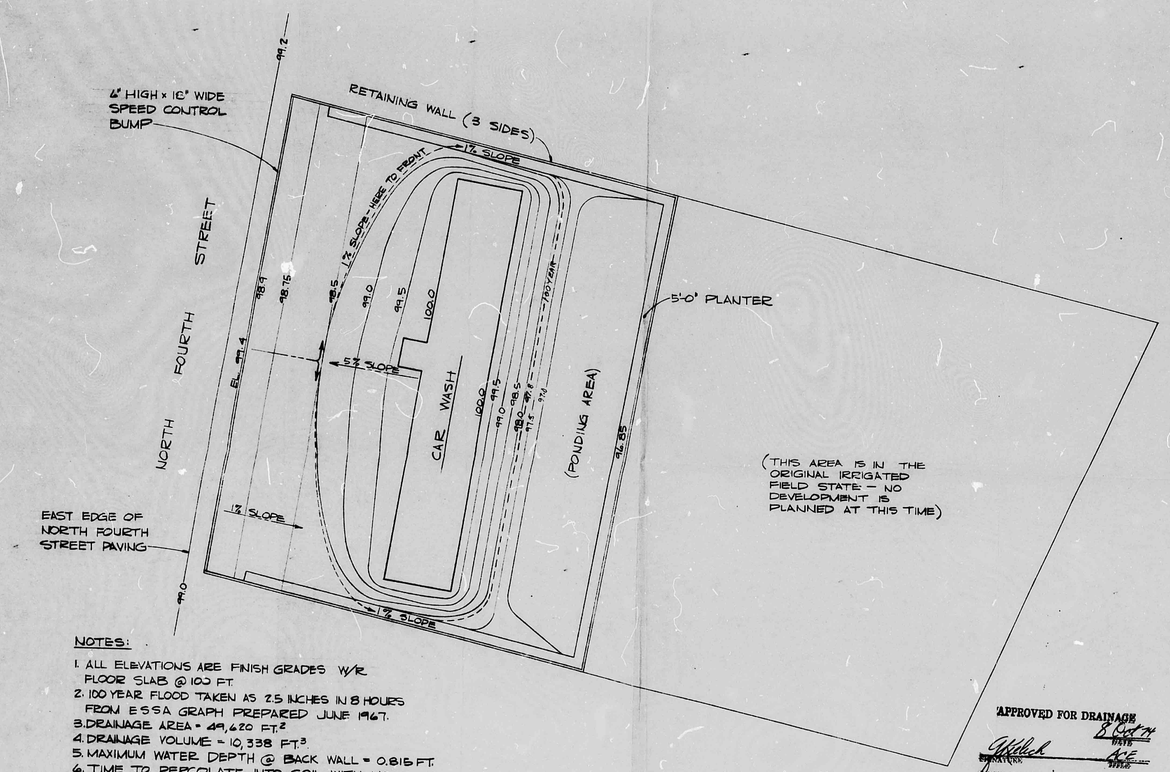

NOTES:

1. ALL ELEVATIONS ARE FINISH GRADES W/R FLOOR SLAB @ 100 FT.
2. 100 YEAR FLOOD TAKEN AS 2.5 INCHES IN 8 HOURS FROM ESSA GRAPH PREPARED JUNE 1967.
3. DRAINAGE AREA = 49,620 FT.^{2}
4. DRAINAGE VOLUME = 10,338 FT.^{3}
5. MAXIMUM WATER DEPTH @ BACK WALL = 0.815 FT.
6. TIME TO PERCOLATE INTO SOIL WITH NO EVAPORATION, USING ONLY PLANTER ALONG BACK WALL AND PERCOLATION RATE OF 0.5 IN./HR. = 8 DAYS.

APPROVED FOR DRAINAGE

8 Oct 87
DATE

ARCHITECT

ACE
DATE

CONTROL MONUMENTS

Tr. A1 & A2 67
(LD-68-61) Tr. A3 & A4 67

SCALE: 1" = 30'

C. A. COONCE & ASSOC. CONSULTING ENGINEERS ALBUQUERQUE, NEW MEXICO	DRAINAGE PLAN SPARKLE CAR WASH NO. 5 6310 FOURTH STREET NW ALBUQUERQUE, NEW MEXICO

SHEET NO. 1 OF 1 SHEETS

E-15/D001

PLANS/PLATS ON FILE

FILE DESC: E-15/D001

NO DOCUMENTS

PLANS/PLATS 1

CITY OF ALBUQUERQUE
THIS MICROIMAGE IS THE BEST POSSIBLE REPRODUCTION DUE TO THE POOR QUALITY OF THE ORIGINAL DOCUMENT.

R# 21 DATE 6/24/88 OP 8

CITY OF ALBUQUERQUE
This microimage is certified to be a complete and accurate copy of the original as it appears in the files of the PUBLIC WORKS DEPARTMENT - HYDROLOGY DIVISION and was filmed in the normal course of business. The photographic processes used meet the Basic Microfilm Standards of the National Micrographics Association (MS115-1977).

CITY CLERK RECORDER

OFFICIAL SEAL
NORBERTA SANCHEZ
NOTARY PUBLIC
STATE OF NEW MEXICO
My Commission Expires May 8, 1990

D 24 C 20 B 16 A 12

CITY OF ALBUQUERQUE C D

Hydrology File No. E-15/D001

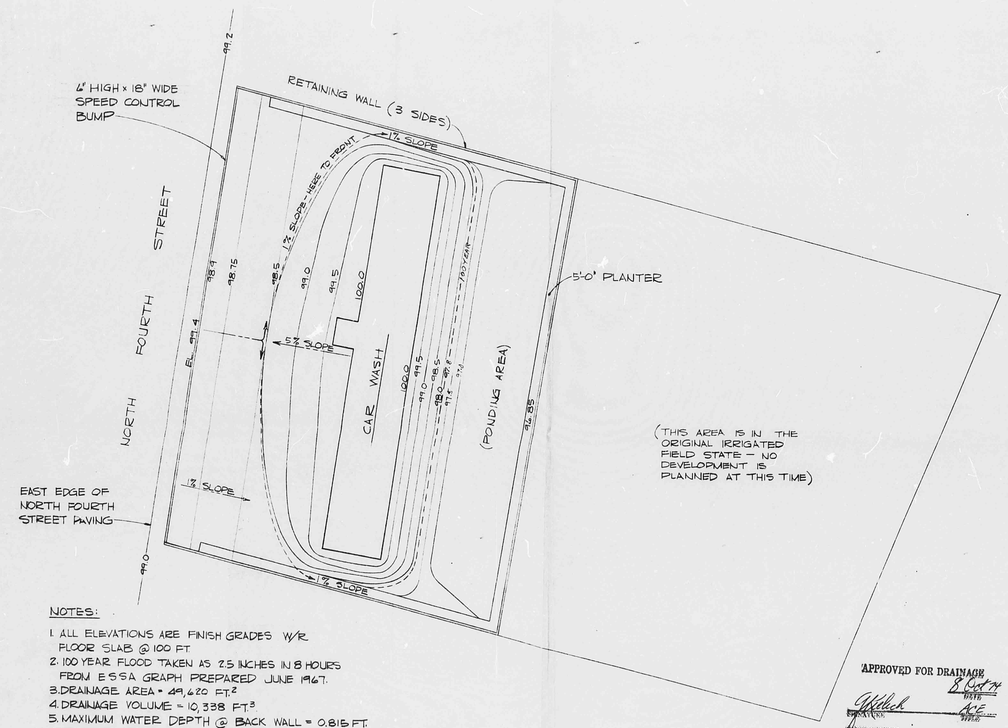

NOTES:

1. ALL ELEVATIONS ARE FINISH GRADES W/R FLOOR SLAB @ 100 FT
2. 100 YEAR FLOOD TAKEN AS 2.5 INCHES IN 8 HOURS FROM E.S.S.A. GRAPH PREPARED JUNE 1967.
3. DRAINAGE AREA = 49,620 FT.^{2}
4. DRAINAGE VOLUME = 10,338 FT.^{3}
5. MAXIMUM WATER DEPTH @ BACK WALL = 0.815 FT.
6. TIME TO PERCOLATE INTO SOIL WITH NO EVAPORATION, USING ONLY PLANTER ALONG BACK WALL AND PERCOLATION RATE OF 0.5 IN./HR. = 8 DAYS.

APPROVED FOR DRAINAGE

8 Oct 74
DATE

AGE
APPROVAL

Tr. A1 & A2 67
(LD-08-61) Tr. A3 & A4 67

C. A. COONCE & ASSOC. CONSULTING ENGINEERS ALBUQUERQUE, NEW MEXICO	DRAINAGE PLAN SPARKLE CAR WASH NO. 5 6310 FOURTH STREET NW ALBUQUERQUE, NEW MEXICO

SHEET NO. 1 OF 1 SHEETS

E-15/D001

PLANS/PLATS ON FILE

FILE DESC: E-15/D001

NO DOCUMENTS

PLANS/PLATS 1

CITY OF ALBUQUERQUE
THIS MICROIMAGE IS THE BEST POSSIBLE REPRODUCTION DUE TO THE POOR QUALITY OF THE ORIGINAL DOCUMENT.

FR# 21 DATE 2-24-92 OP# ESP

CITY OF ALBUQUERQUE

This microimage is certified to be a complete and accurate copy of the original as it appears in the files of the PUBLIC WORKS DEPARTMENT - HYDROLOGY DIVISION and was filmed in the normal course of business. The photographic processes used meet the Basic Microfilm Standards of the National Micrographics Association (MS115-1977).

CITY CLERK RECORDER

OFFICIAL SEAL
NORBERTA SANCHEZ
NOTARY PUBLIC
STATE OF NEW MEXICO
My Commission Expires MAY 8 1986

D 24 C 20 B 16 A 12 CITY OF ALBUQUERQUE C D