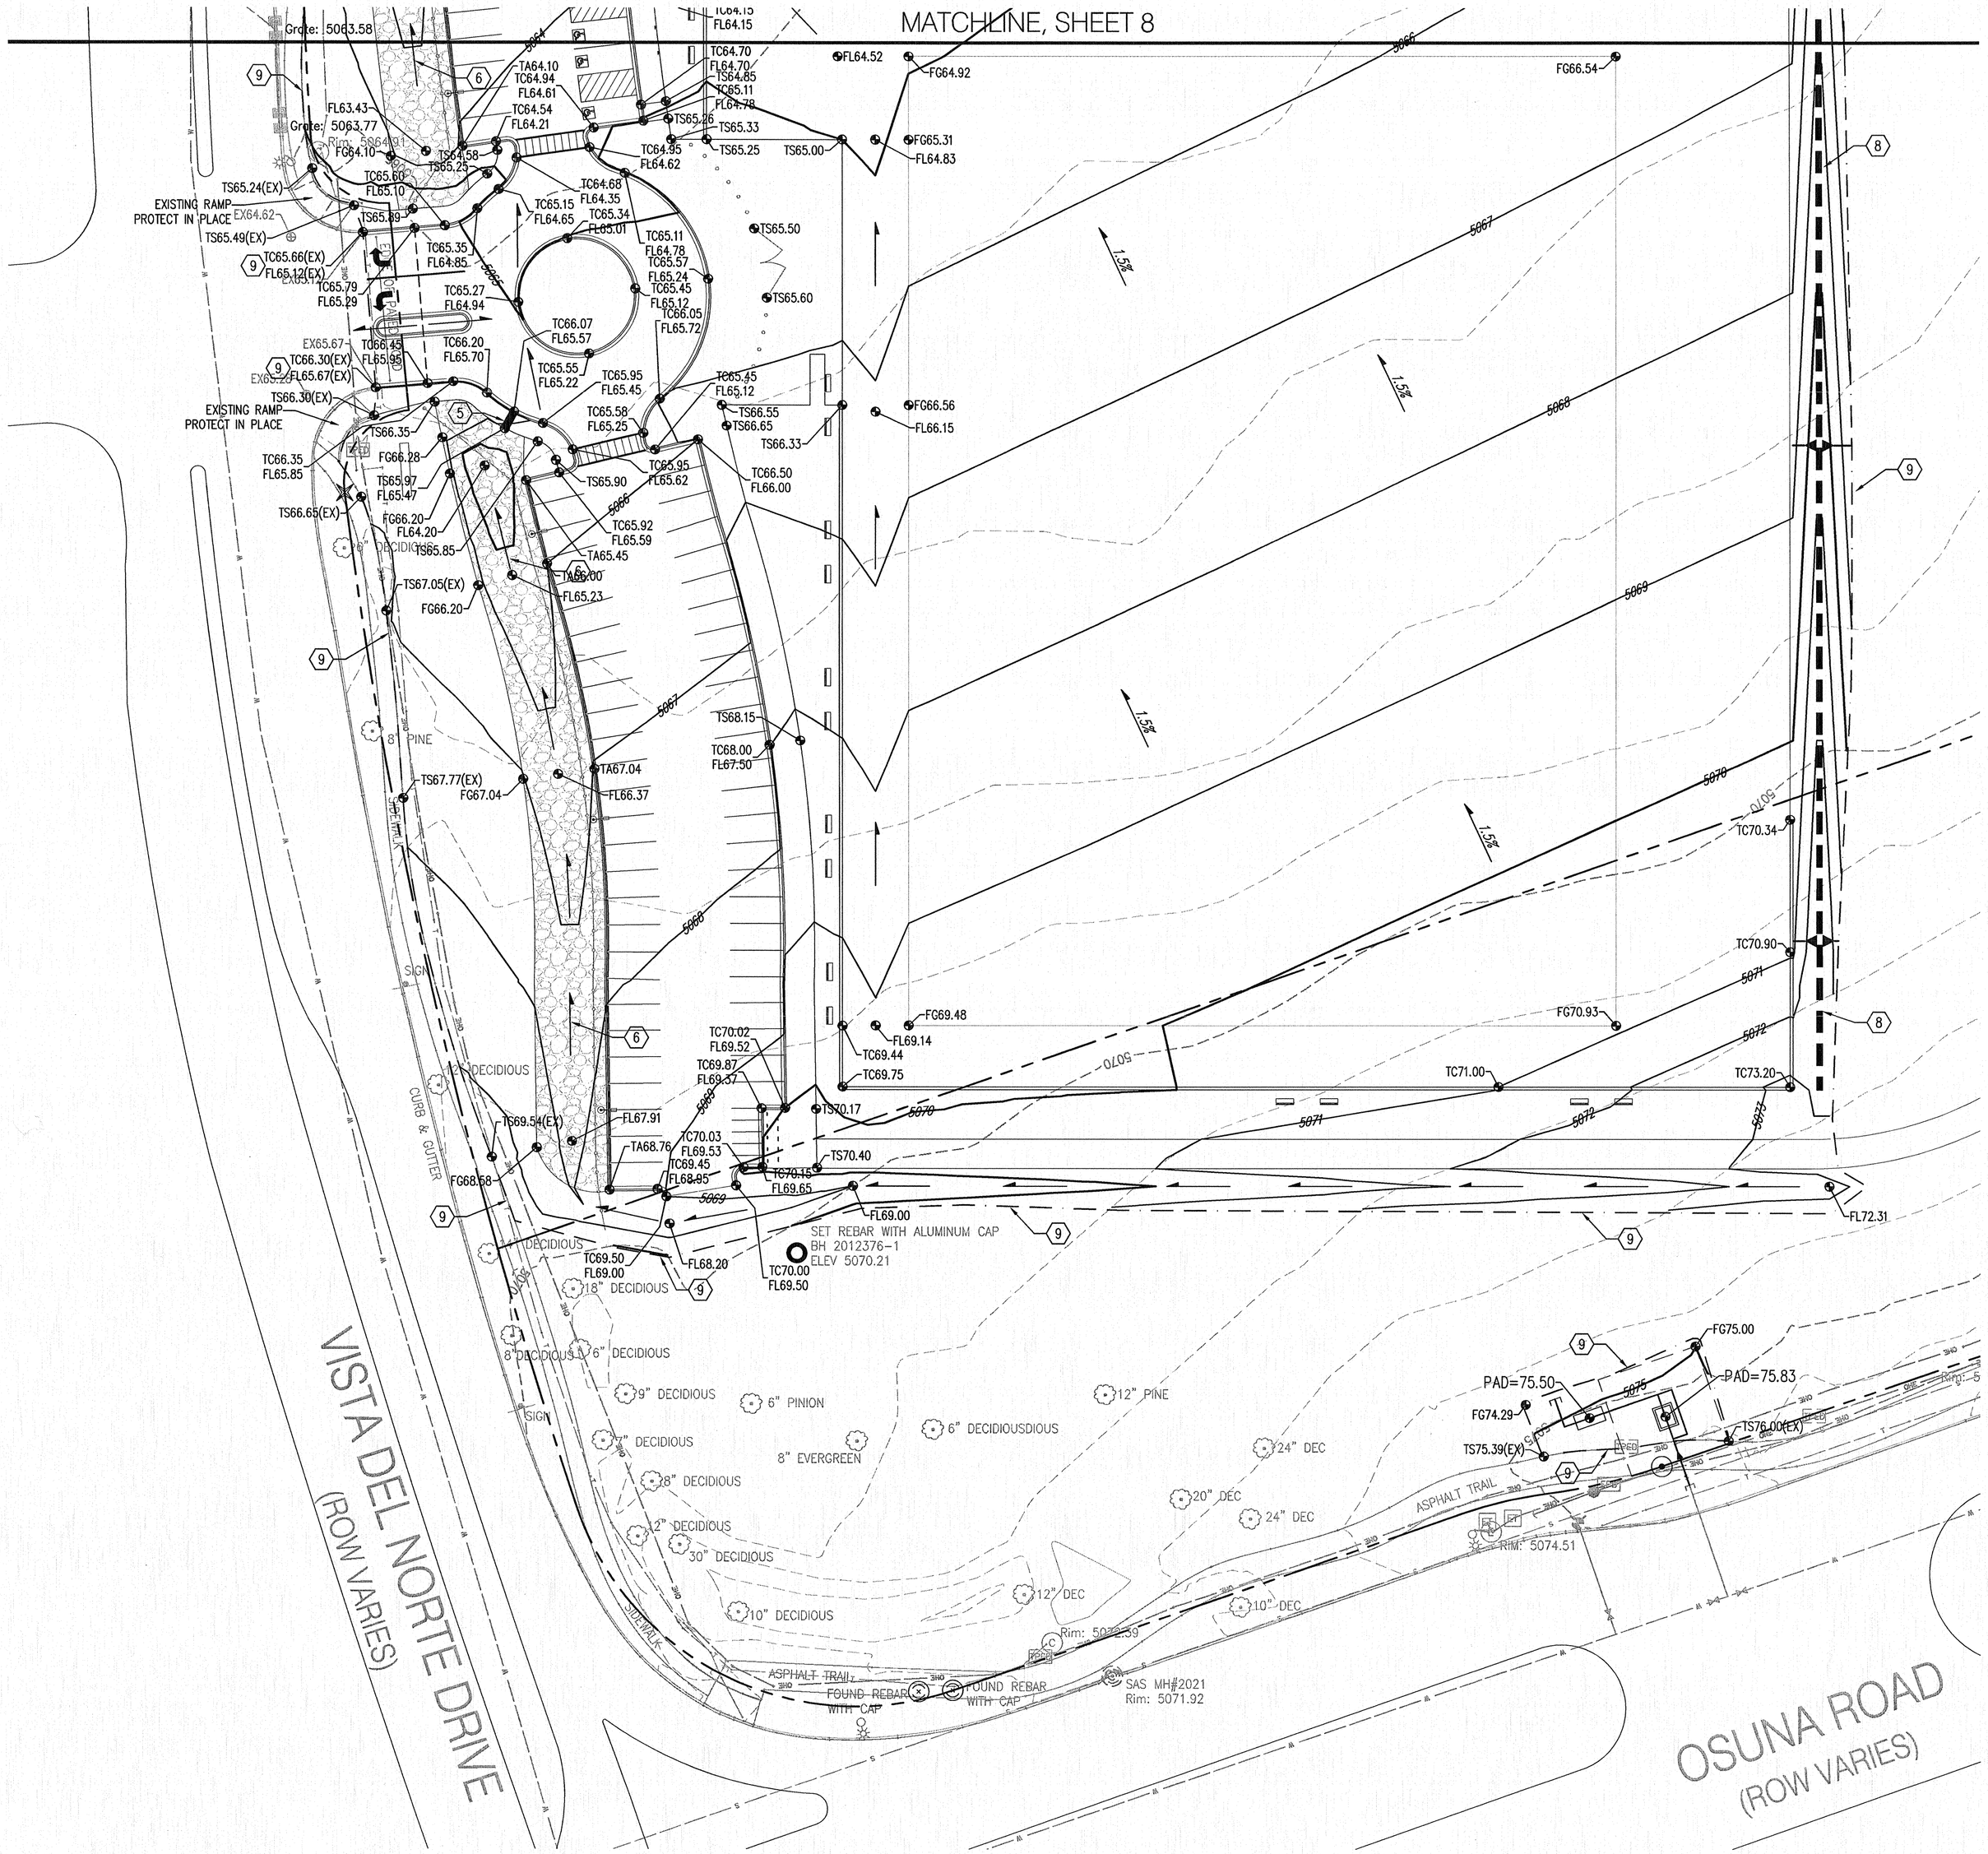

GRADING KEYED NOTES

1. INSTALL SD PIPE; HDPE N-12WT OR APPROVED EQUAL. SIZES PER PLAN.
2. INSTALL SINGLE COA TYPE 'D' STORM DRAIN INLET (OR APPROVED EQUAL) PER COA STD DWG 2206.
3. INSTALL DOUBLE COA TYPE 'D' STORM DRAIN INLET (OR APPROVED EQUAL) PER COA STD DWG 2206.
4. REMOVE EXISTING STORM DRAIN STRUCTURE AND INSTALL 6' DIA TYPE 'E' MANHOLE WITH GRATED COVER PER COA STD DWG 2102. MODIFY WITH WATER QUALITY SNOUT PER DETAIL A1, SHEET 9. CONTRACTOR TO VERIFY EXISTING INVERT AND CONTACT ENGINEER WITH ANY DISCREPANCIES.
5. INSTALL SINGLE 24" SIDEWALK CULVERT PER COA STD DWG 2236.
6. WATER QUALITY SWALE PER DETAIL A2, SHEET 9.
7. INSTALL RIP RAP/BASALT SWALE (DIMENSIONS PER PLAN) PER DETAIL A3, SHEET 9.
8. INSTALL DRAINAGE DIVERSION BERM PER DETAIL A4, SHEET 9.
9. MATCH EXISTING.

LEGEND

	PROPERTY LINE
	PROJECT LIMITS OF GRADING
5025	EXISTING INDEX CONTOUR
5021	EXISTING INTERMEDIATE CONTOUR
5024.25	EXISTING GROUND ELEVATION
24.75	PROPOSED GROUND ELEVATION FL=FLOW LINE, TC=TOP OF CURB TS=TOP OF SIDEWALK, TG=TOP OF GRATE, FG=FINISH GROUND
S=2.0%	DIRECTION OF FLOW
	GRADE BREAK/WATER BLOCK
5025	PROPOSED INDEX CONTOUR
5024	PROPOSED INTERMEDIATE CONTOUR
	PROPOSED CURB & GUTTER
	PROPOSED STORM DRAIN LINE
	PROPOSED STORM DRAIN MANHOLE
	PROPOSED STORM DRAIN INLETS
	PROPOSED BERM

Scale: 1" = 30'

NORTH 15 0 30 60

Bohannan Huston
www.bhinc.com 800.877.5332

CONSENSUS PLANNING, INC.
Planning / Landscape Architecture
302 Eighth Street NW
Albuquerque, NM 87102
(505) 764-9801 Fax 842-5495
e-mail: cp@consensusplanning.com

AS BUILT INFORMATION
CONTRACTOR | DATE
WORK STAKED BY | DATE
INSPECTOR'S ACCEPTANCE | DATE
FIELD VERIFICATION BY | DATE
DRAWINGS CORRECTED BY | DATE
MICRO-FILM INFORMATION
RECORDED BY | DATE
NO.

BENCH MARKS

SURVEY INFORMATION
FIELD NOTES

NO.	BY	DATE

ENGINEERS SEAL
BRIAN H. WARREN NEW MEXICO 20011 PROFESSIONAL ENGINEER 12/16/13

REVISIONS

NO.	DATE	REMARKS	BY

DESIGN

DESIGNED BY	BHW	DATE	11/2013
DRAWN BY	BHW	DATE	11/2013
CHECKED BY	JLM	DATE	12/2013

CITY OF ALBUQUERQUE
PARKS AND RECREATION DEPARTMENT
STRATEGIC PLANNING AND DESIGN DIVISION

TITLE:
VISTA DEL NORTE PARK
GRADING PLAN

Design Review Committee	City Engineer Approval	Last Design Update	No. / Day / Yr.	No. / Day / Yr.

City Project No.	Zone Map No.	Sheet	Of
	E-16	7	18

FINAL FOR CONSTRUCTION X

VISTA DEL NORTE PARK
PHASE 1

PROJECT #
DECEMBER 2013

RECORD DRAWINGS