HYDROLOGY E17/D1T MILLER-WILSON OFFICE

E17/D50

MILLER-WILSON

OFFICE

1 PLAN

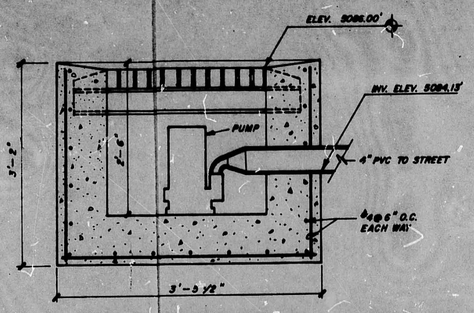

SINLGE " D " CATCH BASIN PER CITY DWG. K-6-2

NTS.

PUMP DATA :

MODEL	FLYGHT SS 50 DEWATERING PUMP
CONTROL	AUTOMATIC FLOAT
RATING	0.5 HORSEPOWER AT 3400 RPM
VOLTAGE	115 / 230
DISCHARGE SIZE	2"
FLOW	70 GPM AT 8.0 FEET HEAD

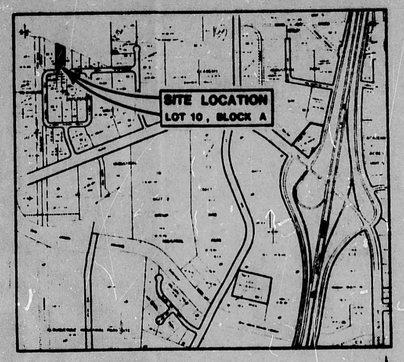

VICINITY MAP

E-17-Z NTS.

LEGAL DESCRIPTION

LOT 10, BLOCK A, UNIT 1, OF THE INTERSTATE INDUSTRIAL PARK AS SHOWN ON THE LAND DIVISION MAP RECORDED ON JULY 27, 1978, IN VOLUME B15, FOLIO 43 OF THE RECORDS OF THE COUNTY CLERK OF BERNALILLO COUNTY.

ELEVATION DATA BM 11-D17

A 40-PENNY NAIL IN THE NORTH POLE OF PYLON # RE7. LOCATED ALONG AN ELECTRIC X-MISSION LINE, IN AN OPEN FIELD, 0.75 MILES WEST OF HWY. I-25, AND ABOUT 200' NORTH OF THE PROJECTED CENTERLINE OF SAN ANTONIO DRIVE N.E. ELEV. = 5098.591'

SITE BM: MH RIM IN ACADEMY PARKWAY NORTH AT S.E. COR. LOT 10, ELEV. 93.05'

DRAINAGE AREAS

DESIGNATION	AREA (ACRES)
1	0.551
2	0.208
3	0.073
4	0.209
TOTAL	1.041
O (OFF-SITE)	0.076
TOTAL	1.117

APPROVED FOR DRAINAGE
5/18/84
Billy J. Cook
(SIGNATURE)
NOTIFY DRAINAGE INSPECTOR WHEN GRADING EXECUTED

LEGEND

T.O.S. = TOP OF SLAB

T.O.G. = TOP OF GRATE

● - DOWNSPOUTS FROM ROOF DRAINS

PRINTED
APR 27 1984
BOYLE ENGINEERING CORPORATION

REGISTERED PROFESSIONAL ENGINEER AND LAND SURVEYOR
STATE OF NEW MEXICO
No. 4739
THORNTON D. SCHWERT

April 26, 1984

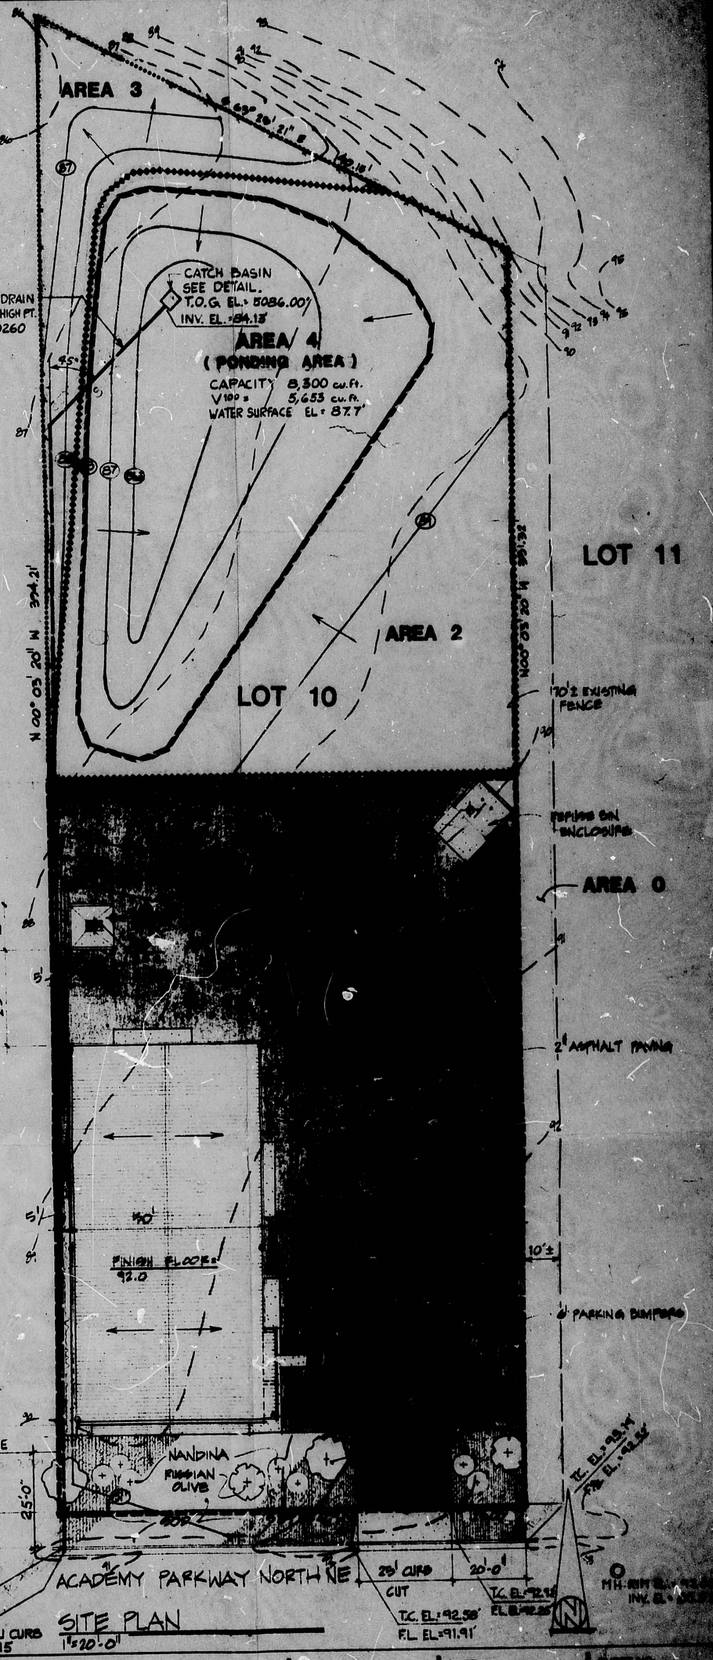

DURA BILT PRODUCTS, INC.
GENERAL CONTRACTORS LICENSE NO. 3044
4808 JEFFERSON NE PH 883-9100 ALBUQUERQUE NM 87109

GRADING & DRAINAGE PLAN

OFFICE WAREHOUSE
MILLER/WILSON BUILDING
9807 ACADEMY PARKWAY NORTH NE

DATE:
JOB NO: 84-111

SHEET NO.
OF