HYDROLOGY

E17/D14
ONE PLAN

E 17/D 15

1 PLAN

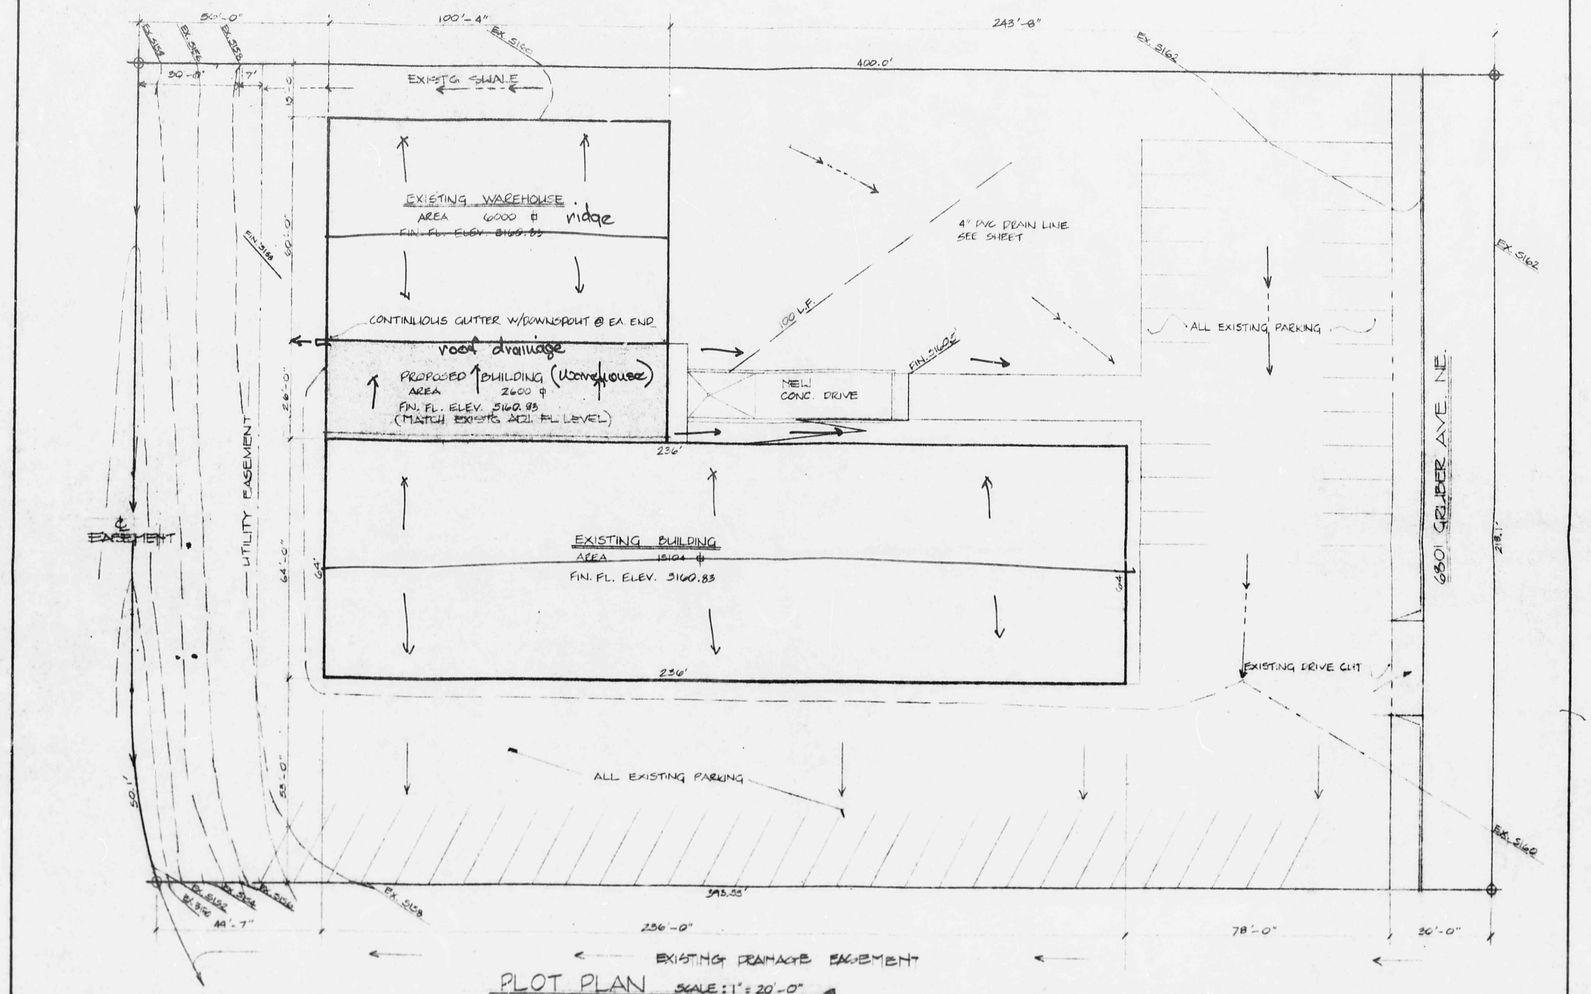

PLOT PLAN SCALE: 1" = 20'-0"

LEGAL DESCRIPTION

A TRACT OF LAND SITUATE IN SECTION 26, TOWNSHIP 11 NORTH, RANGE 3 EAST, NEW MEXICO PRINCIPAL MERIDIAN WITHIN THE ELENA GALLEGOS GRANT, BERNALILLO CO. N.M. THE TRACT IS WITHIN ACADEMY INDUSTRIAL PARK, UNIT NO. 1, THE AMENDED & CORRECTED PLAT OF WHICH WAS FILED IN THE OFFICE OF THE COUNTY CLERK OF BERNALILLO COUNTY, NEW MEXICO ON APRIL 23, 1968.

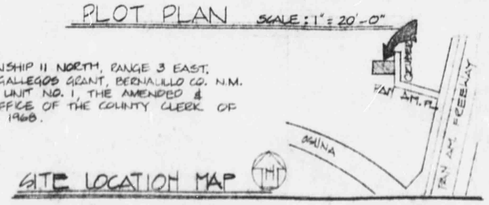

SITE LOCATION MAP

STATE OF NEW MEXICO
JAMES W. WILLEY
No. 435
REGISTERED ARCHITECT

NORTH

ADDITION TO EXISTING WAREHOUSE FOR ELECTRO-JET - INC.

SCALE: NOTED	APPROVED BY:	DRAWN BY: BJ / RA
DATE: 6-2-81		REVISED

THE MASTER FRAME CORP.
4121 CUTLER NE., ALBUQ., NM. 87111

PLOT PLAN — DRAWING NUMBER: SITE-1

Drainage Copy