HYDROLOGY E17/D21b

CHRISTORIAN RESTAURANT

LEGEND

- EXISTING CONTOUR
- EXISTING SPOT ELEVATION
- PROPOSED CONTOUR
- PROPOSED SPOT ELEVATION
- CONCRETE PAVING
- ASPHALT PAVING
- CONCRETE CURB
- FLOW ARROW
- EXISTING CURB
- LOCATION OF DOWNSPOUT DISCHARGE

ACS BENCH MARK:

NM-367-1
STATION IS LOCATED 3.6 MILES NORTHEAST OF DOWNTOWN ALBUQUERQUE. LOCATED IN THE MEDIAN ON SAN MATEO BLVD. N.E., JUST NORTH OF OSUNA ROAD. THE STATION IS A STANDARD N.M.S.H.D. BRASS TABLET, STAMPED "NM-367-1", SET IN TOP OF A CONCRETE POST FLUSH WITH THE GROUND.
ELEV. 5210.600

LEGAL DESCRIPTION:

TRACT B-1 OF THE REPLAT OF TRACT B OF BRENTWOOD PARK.

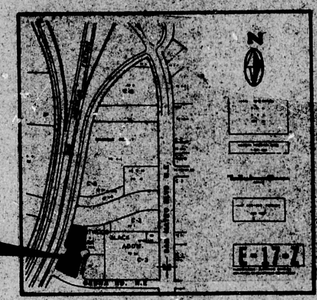

VICINITY MAP

DRAINAGE CHARACTERISTICS

SCALE 1"=20'

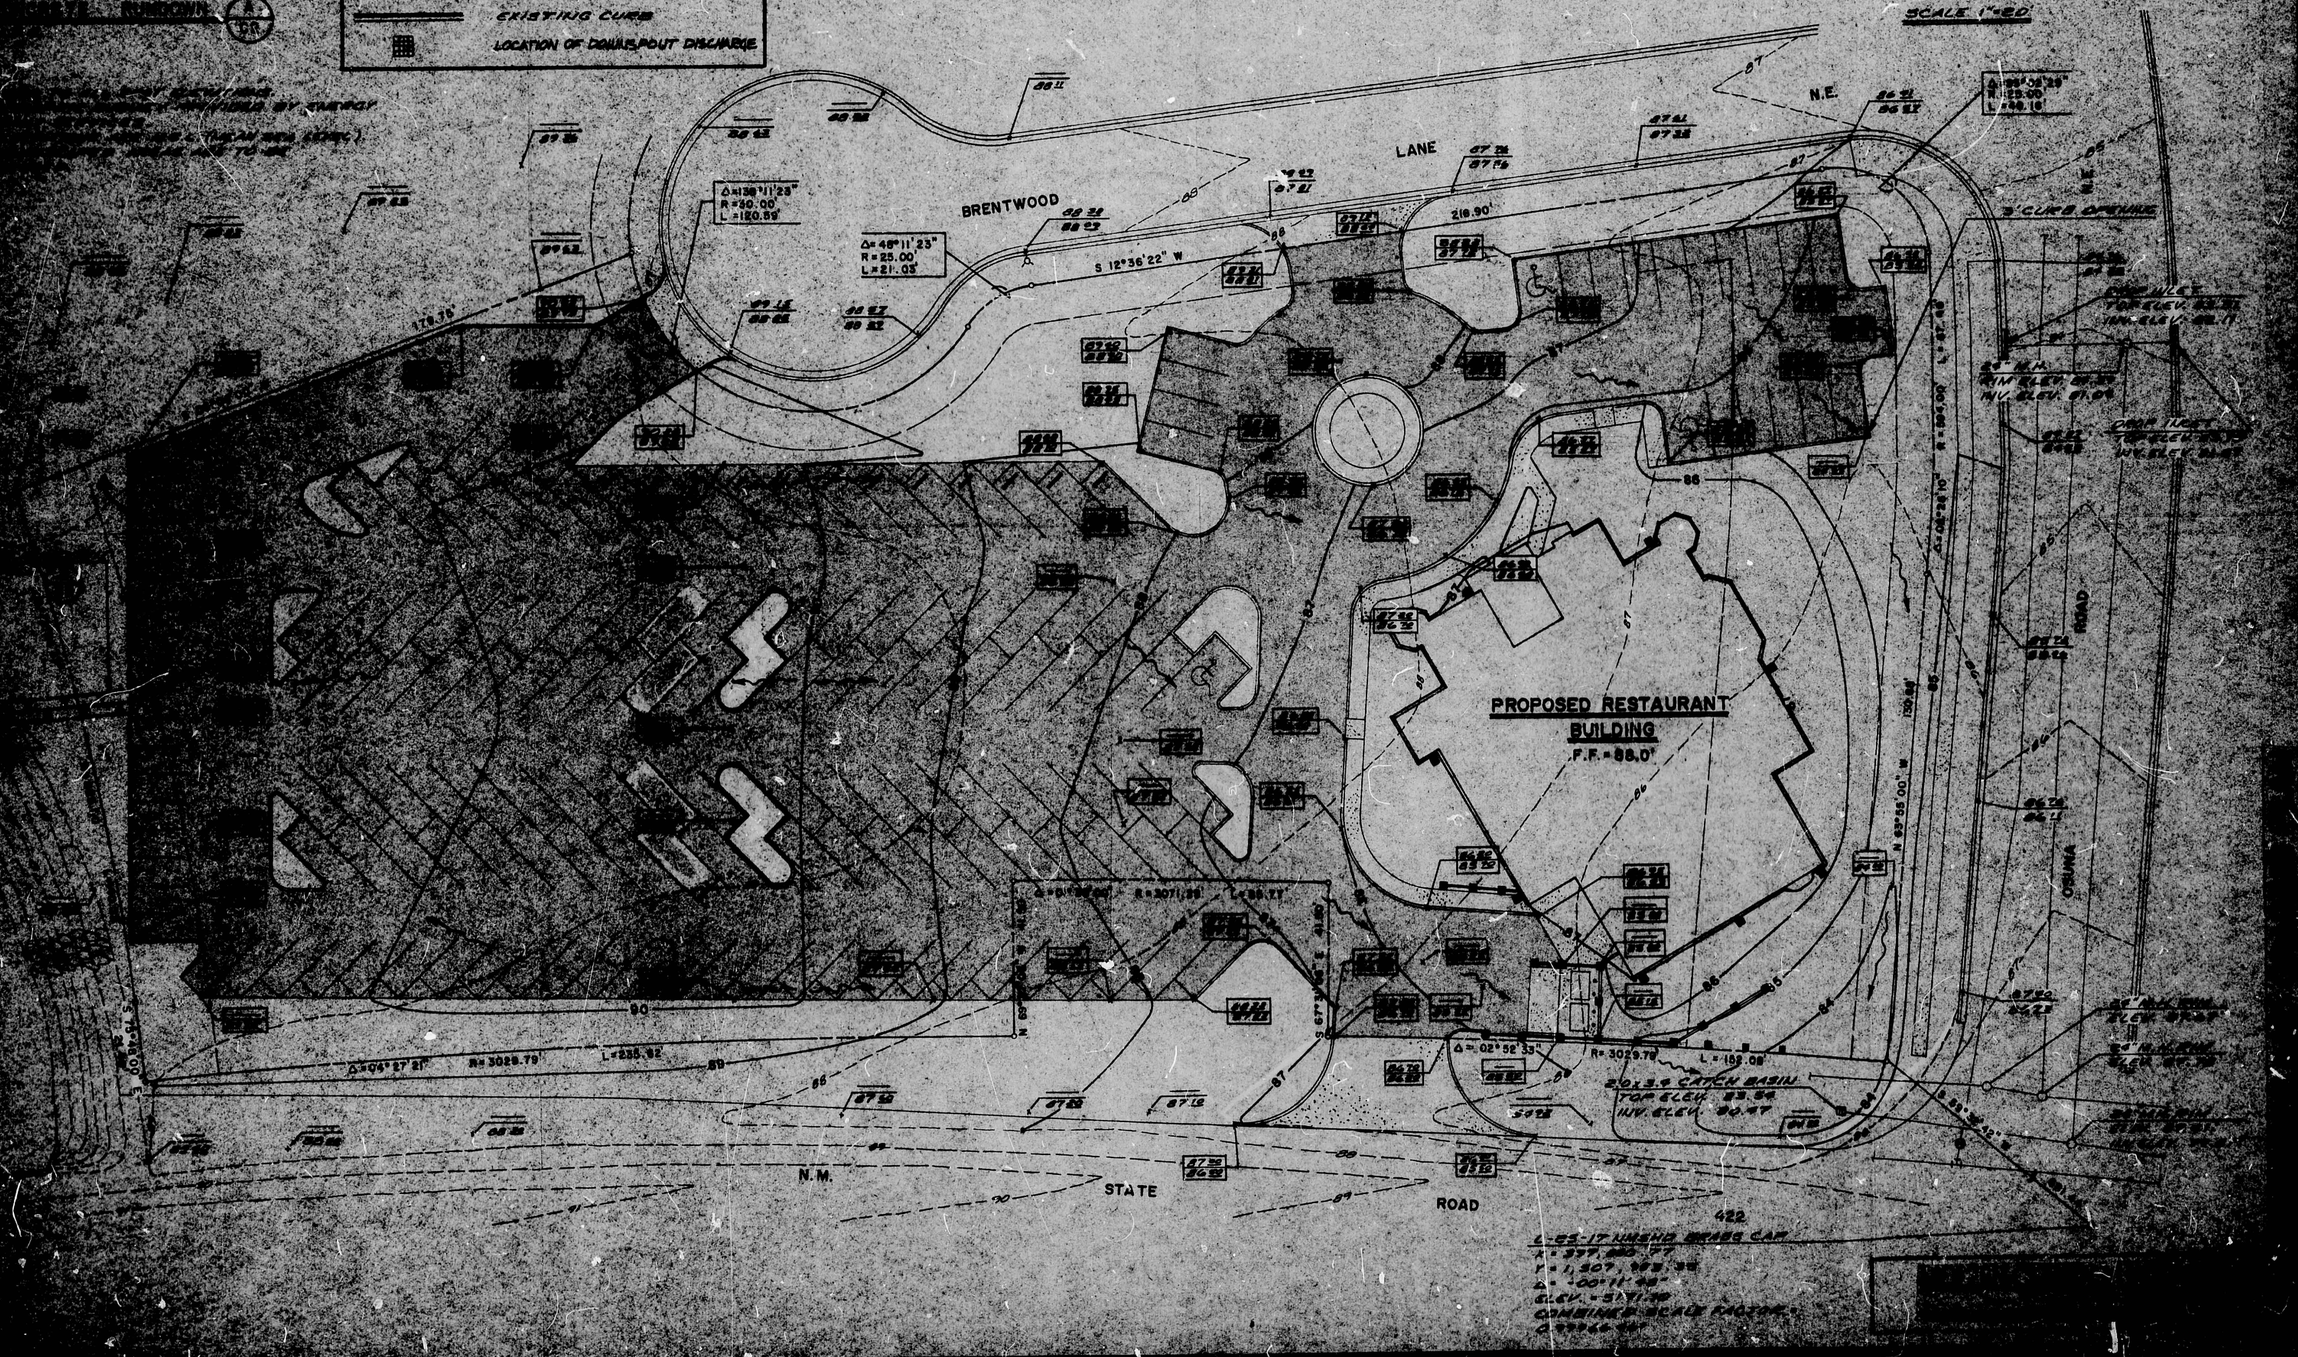

E17 / D24B

CHRISTORIAN

RESTAURANT

1 PLAN