HYDROLOGY

E17/D27

TWO PLANS

2 PLANS FOR

BLACK ADDITION

E17- D57

FIESTA DEL NORTE SHOPPING CENTER

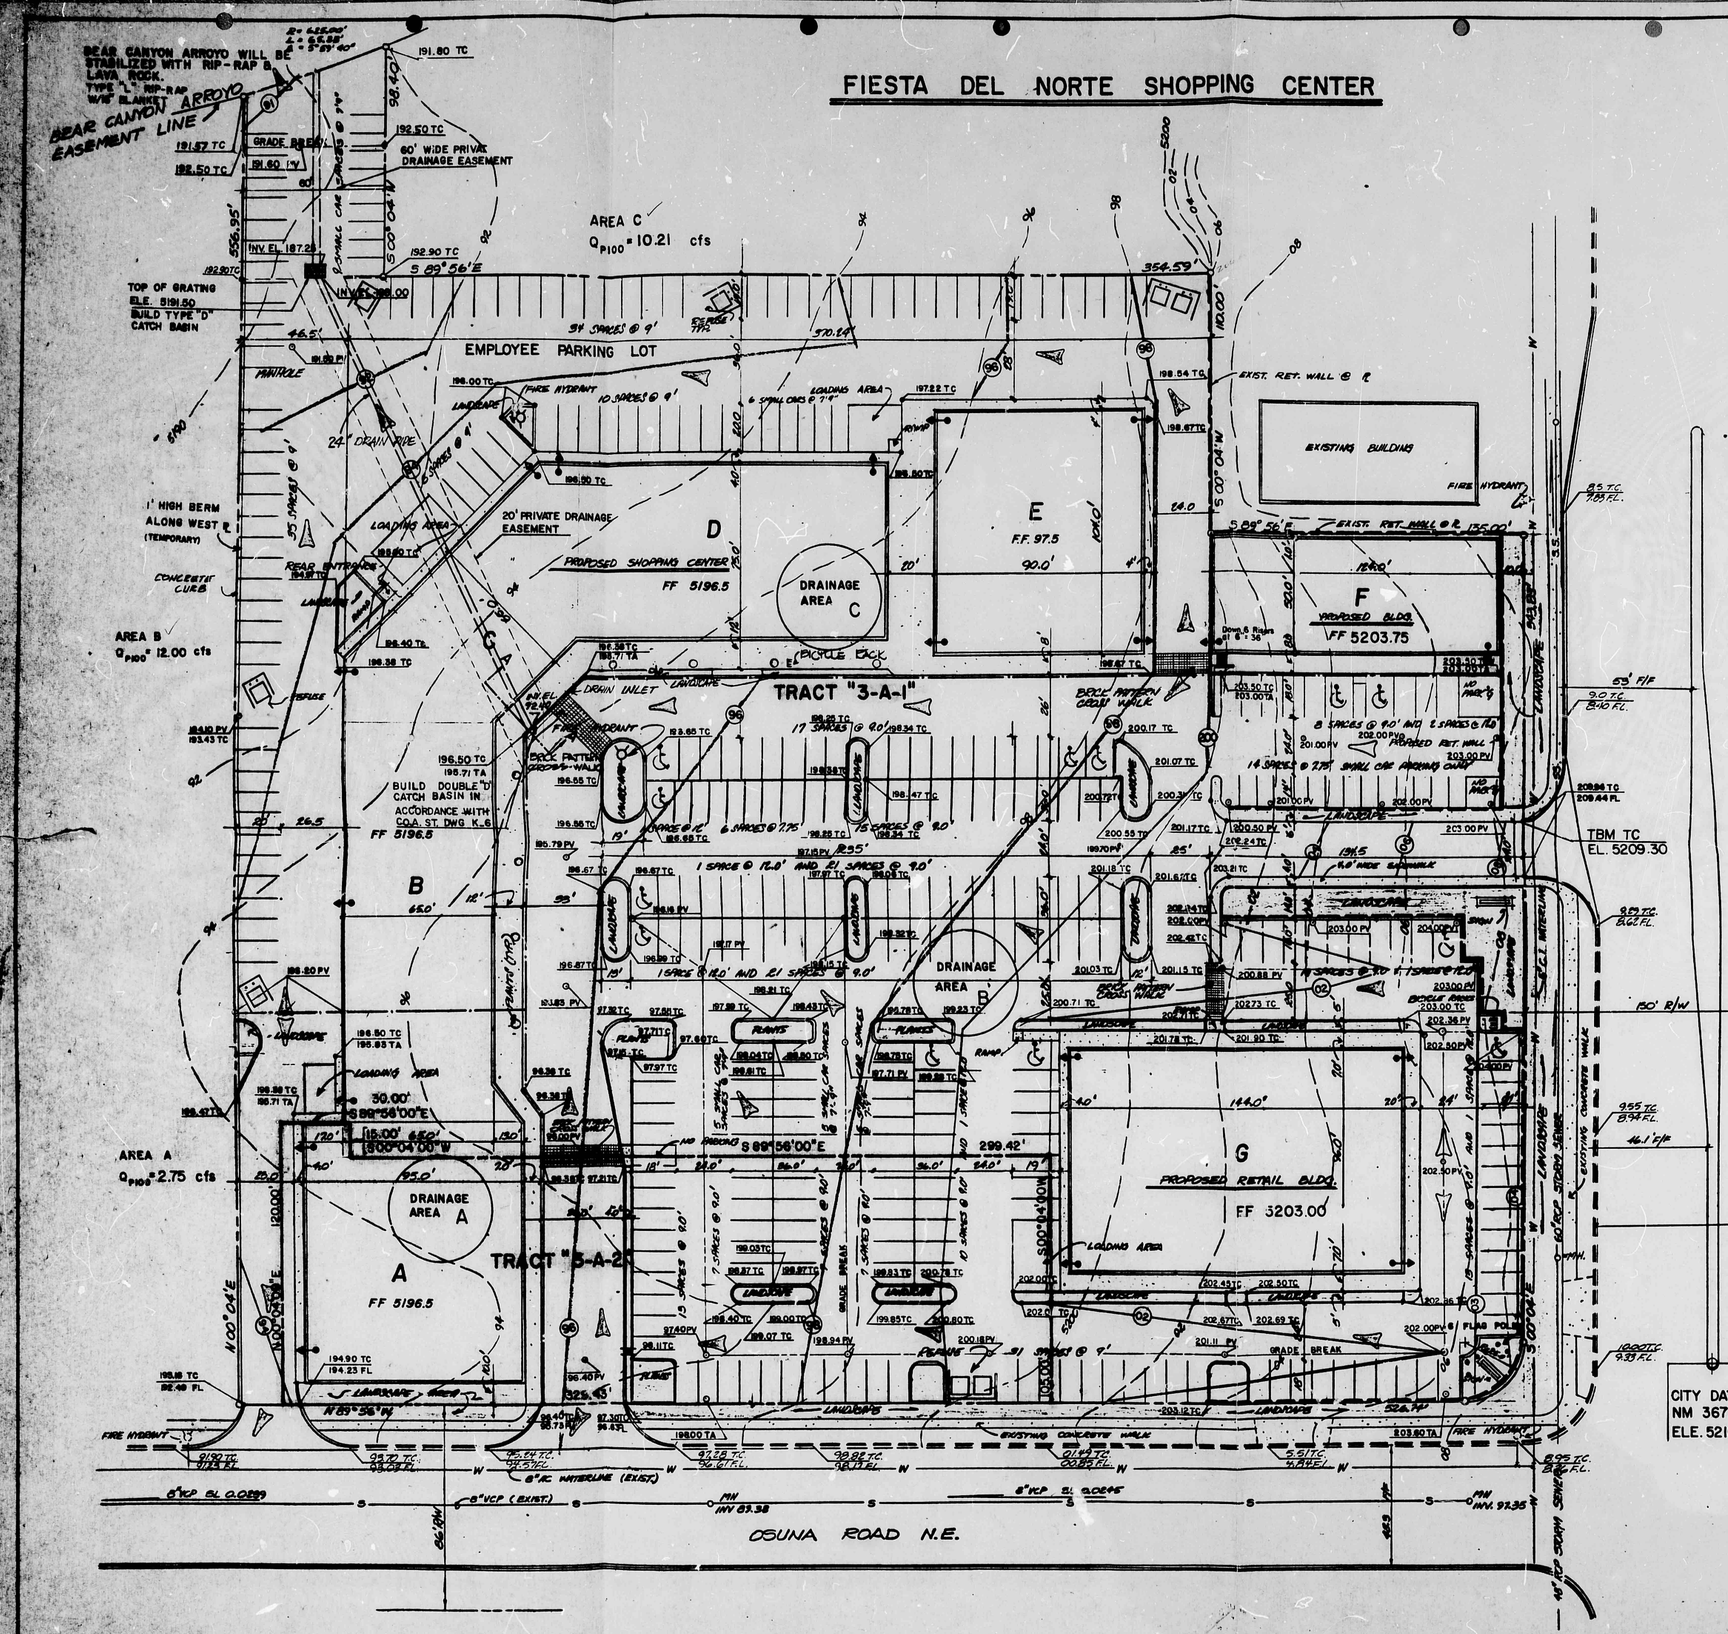

GRADING AND DRAINAGE PLAN
for
FIESTA DEL NORTE SHOPPING CENTER
TRACTS 3-A-1, 3-A-2
BLACK ADDITION
ZONE C-3

APRIL 1985

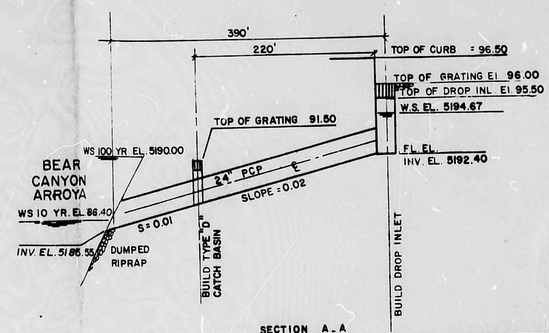

SECTION A-A
NOT TO SCALE

EROSION CONTROL STATEMENT

1. BEAR CANYON ARROYO WILL BE STABILIZED WITH RIP-RAP AND LAVA ROCK PRIOR TO ANY ROUGH GRADING, THEREFORE THE EROSION WILL BE MINIMAL.
2. THE CONTRACTOR SHALL PROMPTLY CLEAN UP ANY MATERIAL EXCAVATED WITHIN THE PUBLIC RIGHT-OF-WAY SO THAT THE MATERIAL IS NOT SUSCEPTIBLE TO BEING WASHED DOWN THE STREET.

SCALE: 1" = 30'

LEGEND

EXISTING CONTOUR	5200
PROPOSED CONTOUR	96
RETAINING WALL	
DIRECTION OF FLOW	
CURB CUT	
DRAINAGE SUBAREA DIVIDE	
PROPOSED TOP OF CURB ELEVATION	198.00 TC
PROPOSED PAVEMENT ELEVATION	196.80 PV
TOP OF ASPHALT	TA
FLOW LINE	FL
DIRECTION OF ROOF DRAIN	

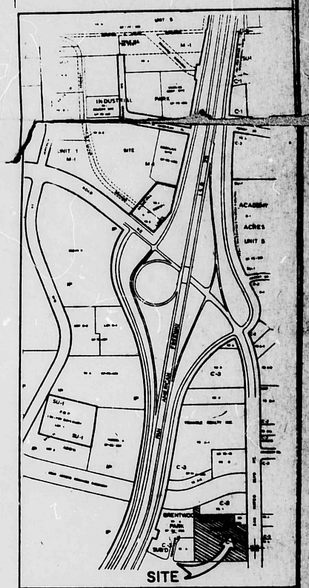

VICINITY MAP E-17

REVISED AUGUST 14, 1985
BUILDINGS F & G FF EL. AND PARKING GRADING AROUND THESE BUILDINGS HAVE CHANGED

NOV 21 1985
HYDROLOGY SECTION

June 19, 1985

Revised Nov. 21, 1985 Replatted to 3-A-1, 3-A-2

HALL ENGINEERING COMPANY INC.
337 EUBANK N.E., SUITE 103
ALBUQUERQUE, NEW MEXICO 87123
Phone: (505) 292-1115 & 292-1116

E17/D57

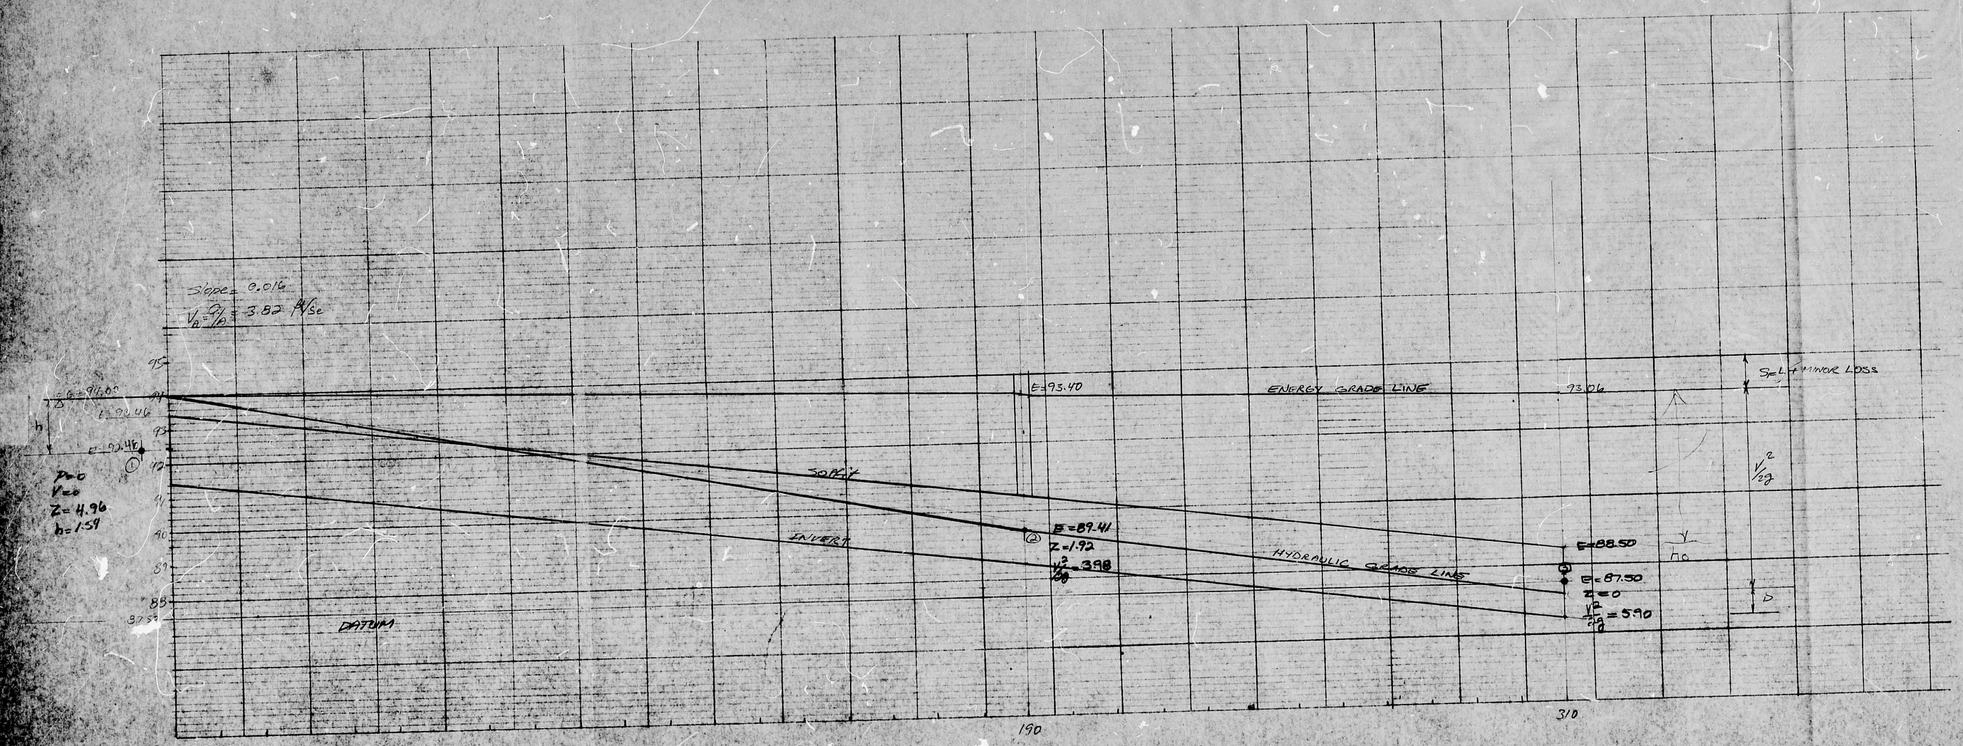

MAR 21 1985
HYDROLOGY SECTION

E17/DS7