HYDROLOGY

E17/D41E
ONE PLAN

E17/D41E

1 PLAN

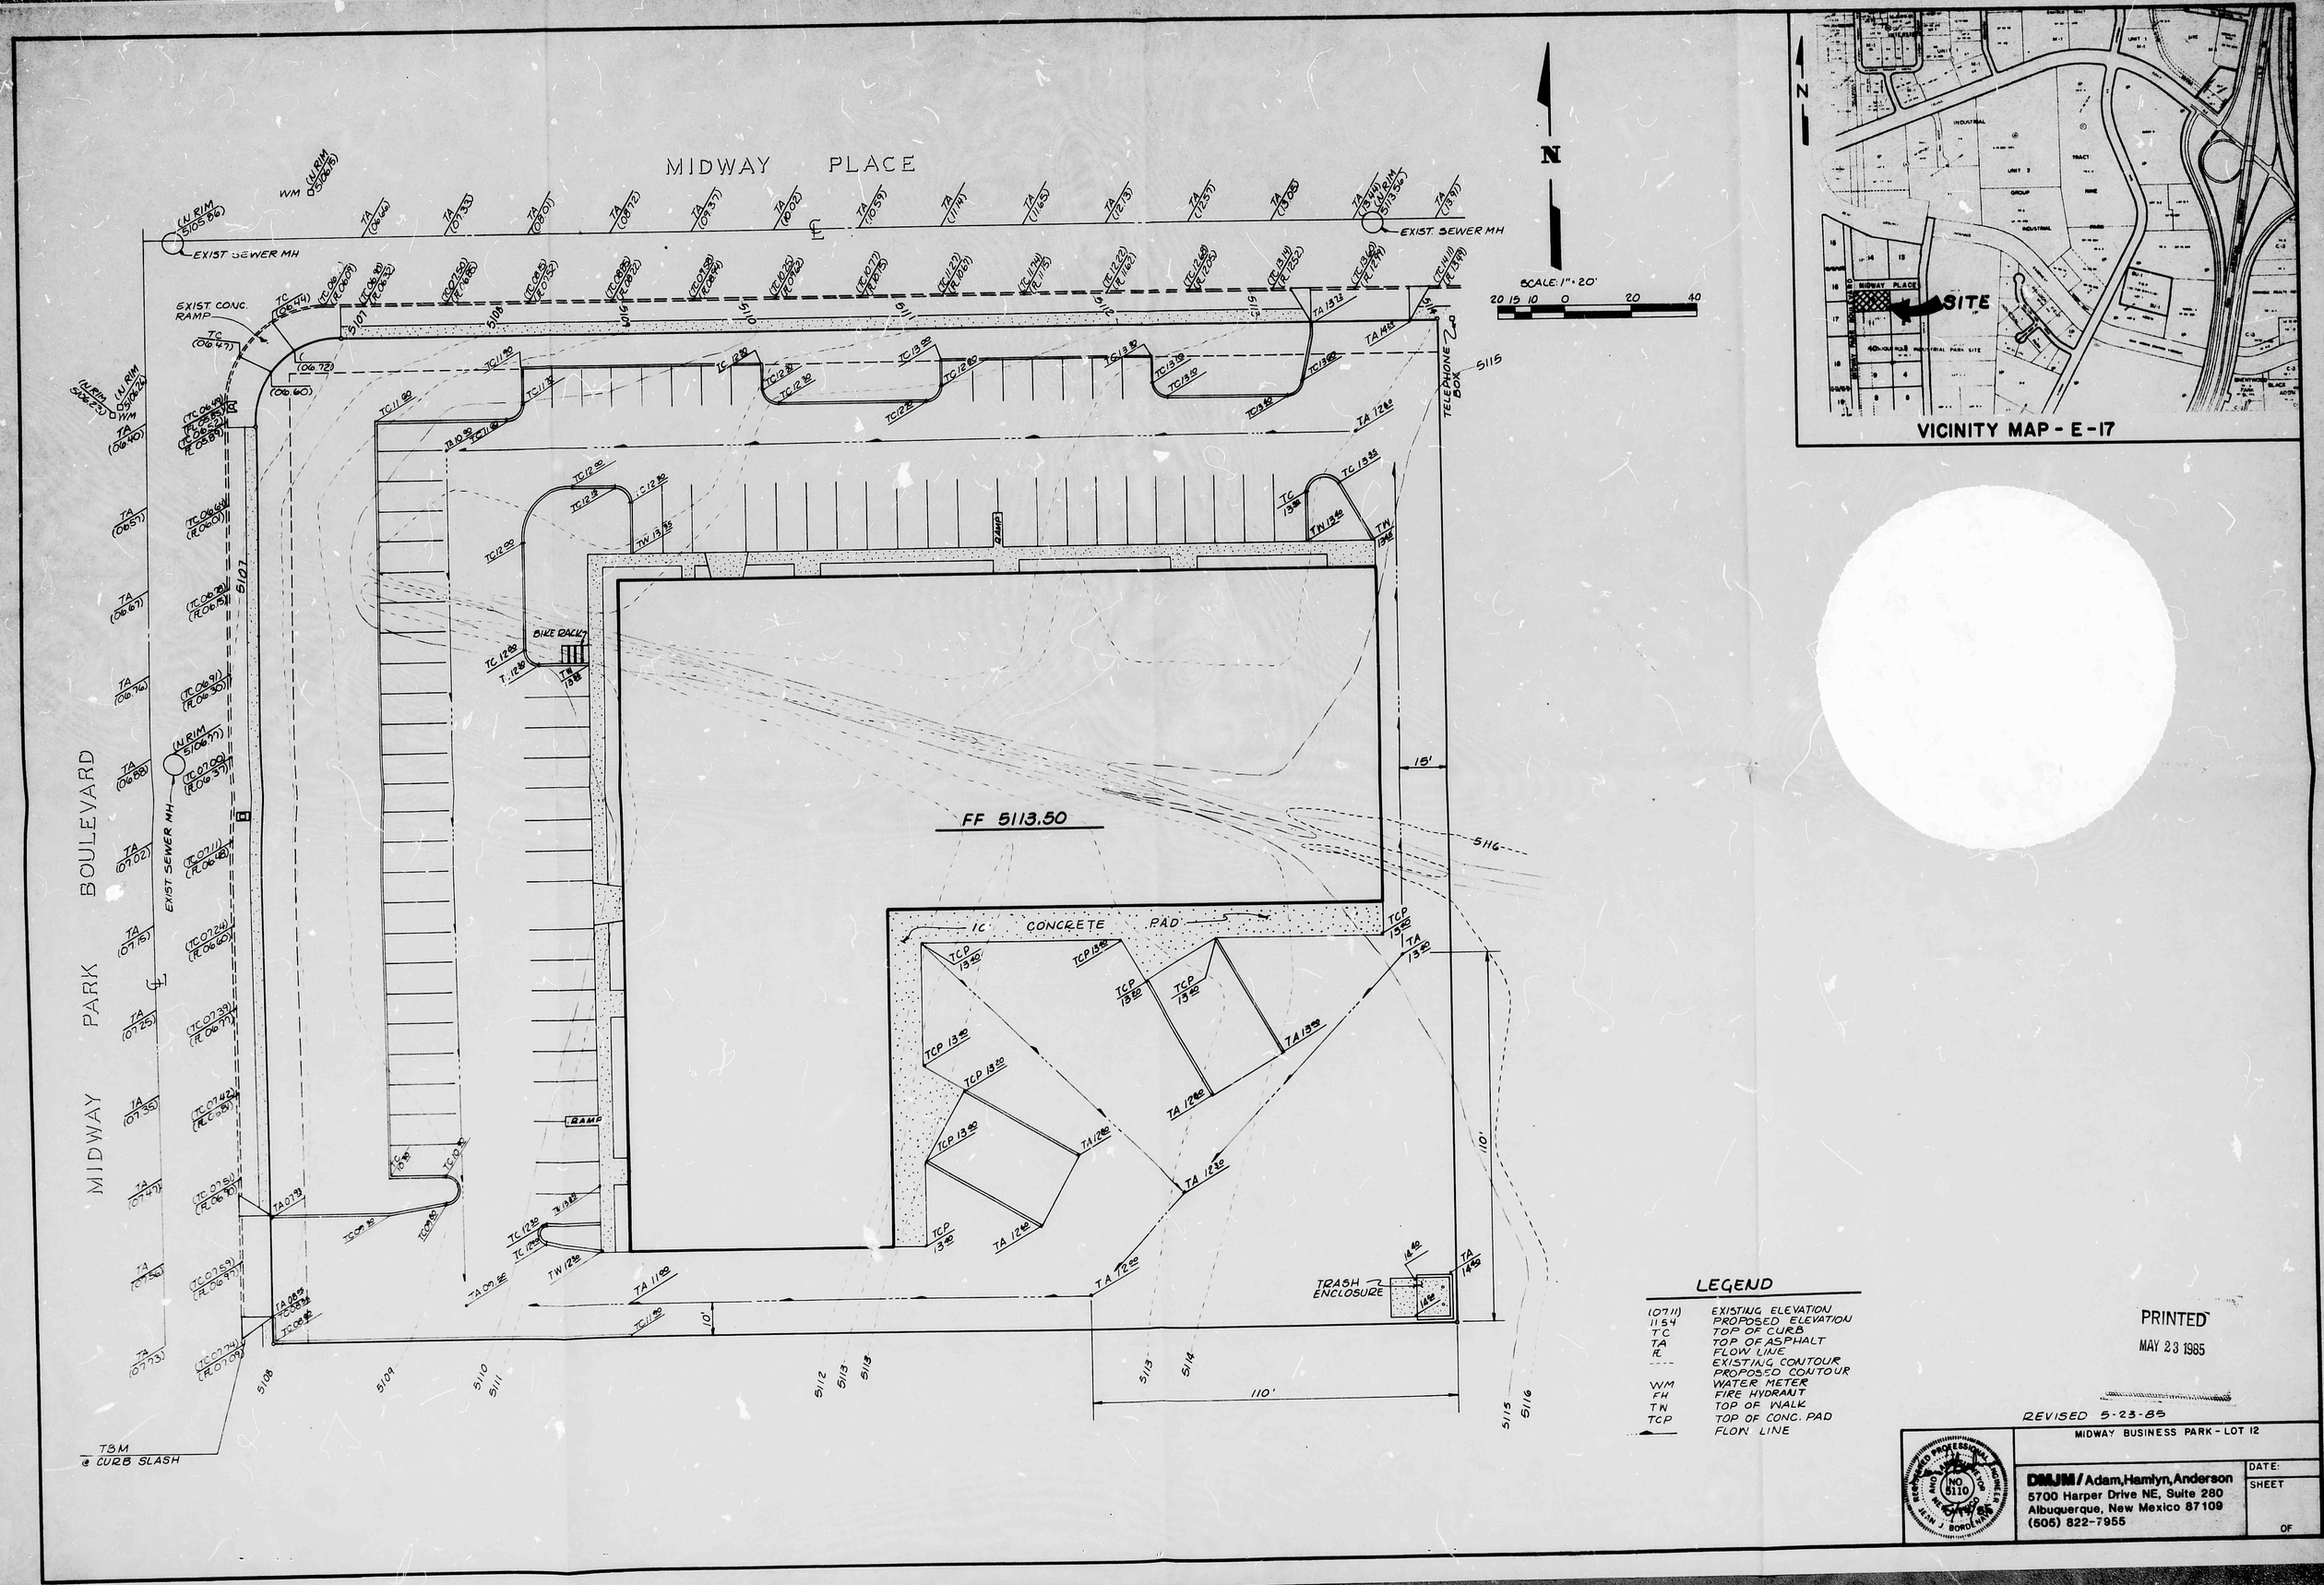
MIDWAY PLACE
MIDWAY PARK BOULEVARD
EXIST. SEWER MH
EXIST. CONC. RAMP
BIKE RACK
RAMP
FF 5113.50
CONCRETE PAD
TRASH ENCLOSURE
TELEPHONE BOX
TSM @ CURB SLASH
SCALE: 1" = 20'
N
VICINITY MAP - E-17
SITE
LEGEND
(0711) EXISTING ELEVATION
1154 PROPOSED ELEVATION
TC TOP OF CURB
TA TOP OF ASPHALT
R FLOW LINE
EXISTING CONTOUR
PROPOSED CONTOUR
WM WATER METER
FH FIRE HYDRANT
TN TOP OF WALK
TCP TOP OF CONC. PAD
FLOW LINE
PRINTED
MAY 23 1985
REVISED 5-23-85
MIDWAY BUSINESS PARK - LOT 12
DMJM / Adam, Hamlyn, Anderson
5700 Harper Drive NE, Suite 280
Albuquerque, New Mexico 87109
(505) 822-7955
DATE:
SHEET
OF