HYDROLOGY

E18/D1
2 PLANS

E18/D1

2 PLANS

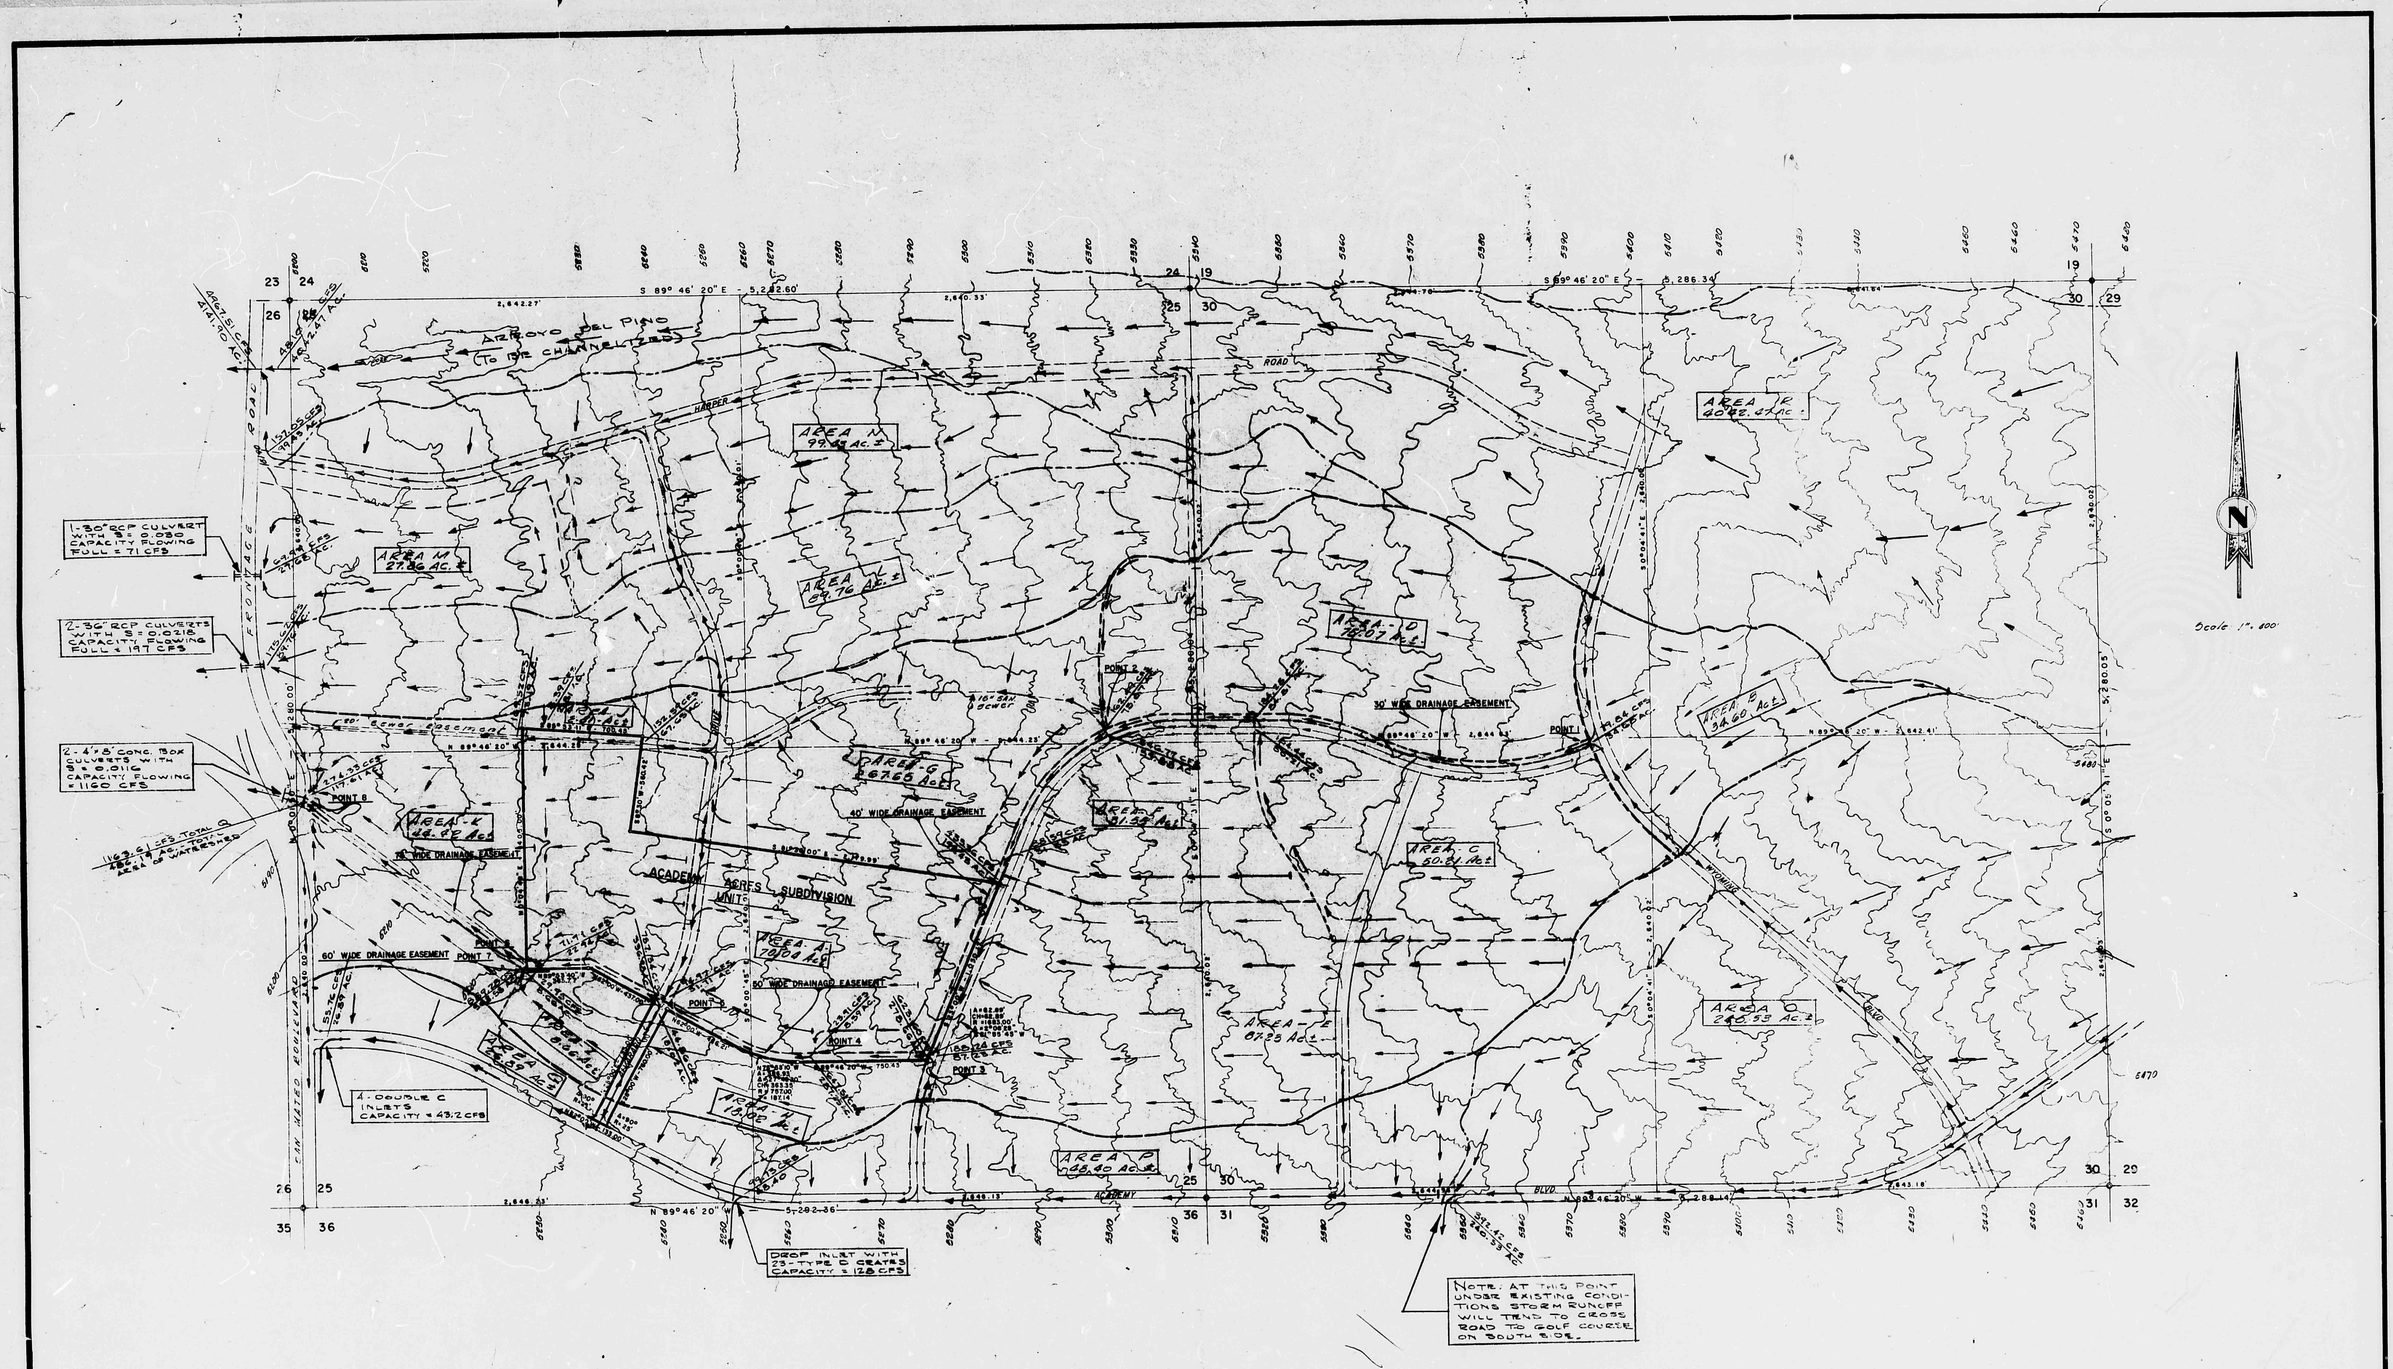

MASTER DRAINAGE PLAN

SECTION 25, T-11-N, R-3-E AND SECTION 30 T-11-N R-4-E, N.M.P.M.

BERNALILLO COUNTY, NEW MEXICO.

BASIL R SMITH
NEW MEXICO LIC. NO. 2267

EXHIBIT "A"

Basil Smith Engineering Co
El Paso, Texas

1600.55

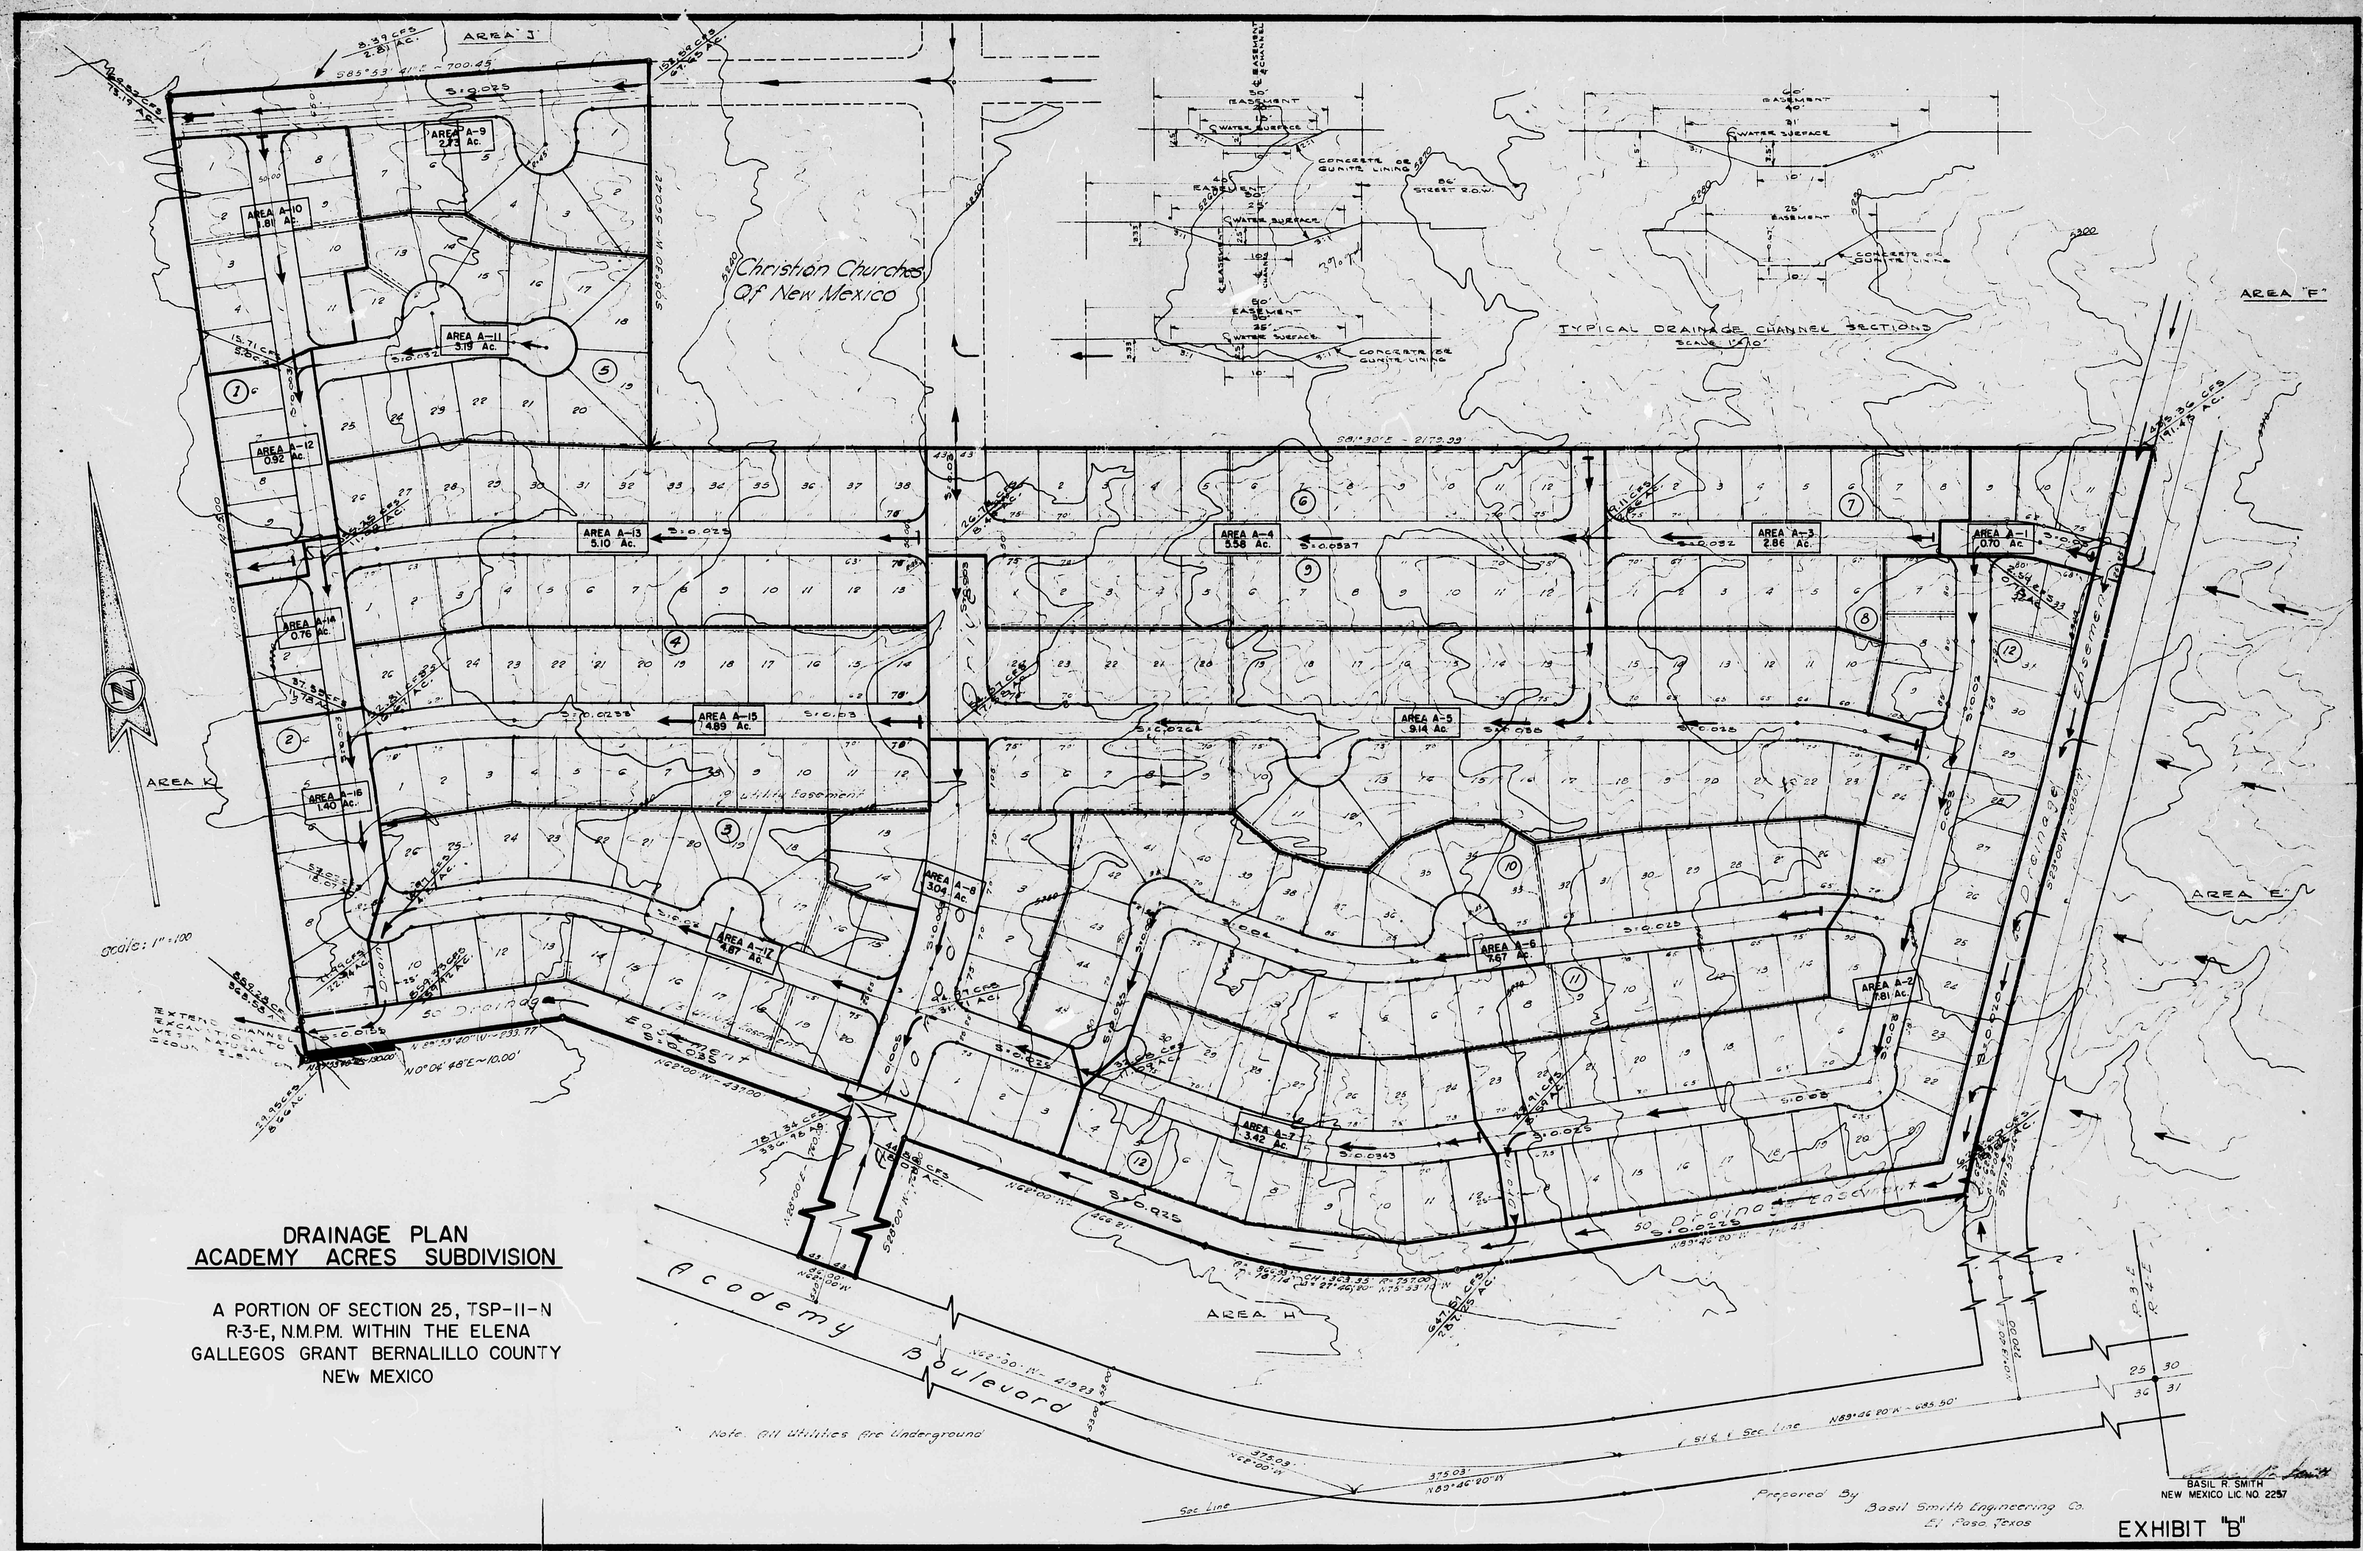
DRAINAGE PLAN
ACADEMY ACRES SUBDIVISION
A PORTION OF SECTION 25, TSP-11-N
R-3-E, N.M.P.M. WITHIN THE ELENA
GALLEGOS GRANT BERNALILLO COUNTY
NEW MEXICO
Christian Churches Of New Mexico
TYPICAL DRAINAGE CHANNEL SECTIONS
SCALE: 1"=10'
Scale: 1"=100'
Note: All Utilities Are Underground
Academy Boulevard
AREA "J"
AREA "K"
AREA "F"
AREA "E"
AREA "H"
AREA A-1 0.70 Ac.
AREA A-2 7.81 Ac.
AREA A-3 2.86 Ac.
AREA A-4 5.58 Ac.
AREA A-5 9.14 Ac.
AREA A-6 7.67 Ac.
AREA A-7 3.42 Ac.
AREA A-8 3.04 Ac.
AREA A-9 2.73 Ac.
AREA A-10 1.81 Ac.
AREA A-11 3.19 Ac.
AREA A-12 0.92 Ac.
AREA A-13 5.10 Ac.
AREA A-14 0.76 Ac.
AREA A-15 4.89 Ac.
AREA A-16 1.40 Ac.
AREA A-17 4.87 Ac.
Prepared By
Basil Smith Engineering Co.
El Paso Texas
BASIL R. SMITH
NEW MEXICO LIC NO 2257

EXHIBIT "B"