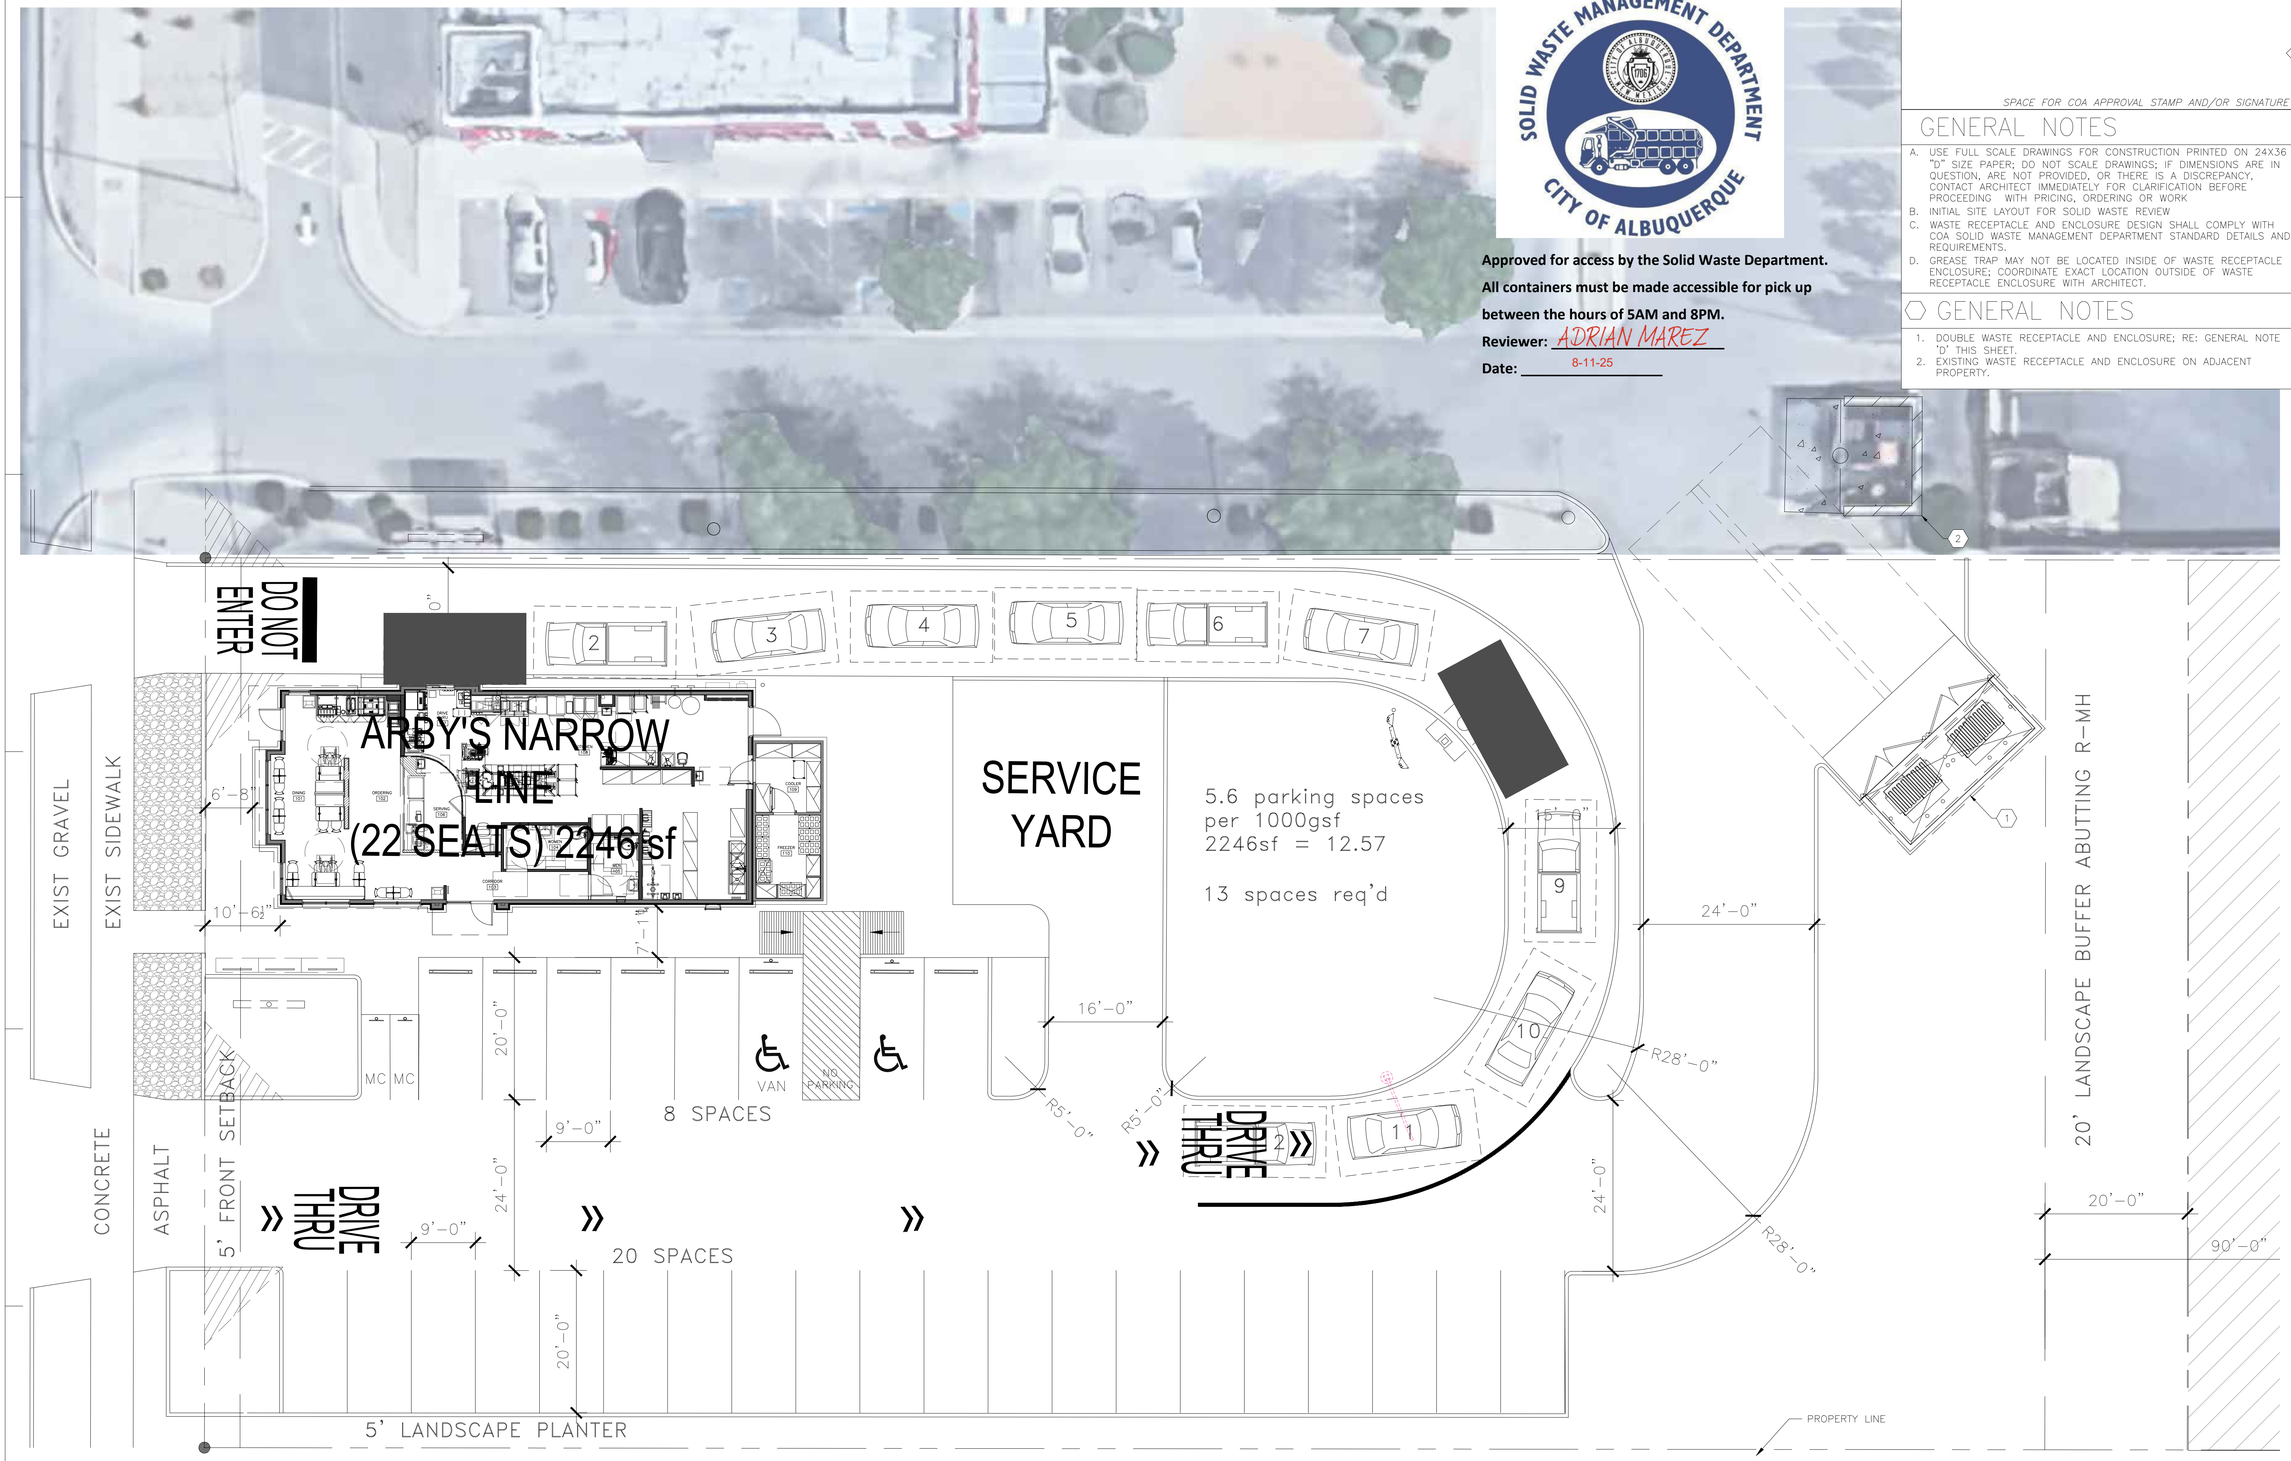

A1 ENLARGED ARCHITECTURAL SITE PLAN
SCALE: 1" = 10'-0"

Approved for access by the Solid Waste Department.
All containers must be made accessible for pick up between the hours of 5AM and 8PM.
Reviewer: ADRIAN MAREZ
Date: 8-11-25

SPACE FOR COA APPROVAL STAMP AND/OR SIGNATURE

GENERAL NOTES

A. USE FULL SCALE DRAWINGS FOR CONSTRUCTION PRINTED ON 24X36 "D" SIZE PAPER; DO NOT SCALE DRAWINGS; IF DIMENSIONS ARE IN QUESTION, ARE NOT PROVIDED, OR THERE IS A DISCREPANCY, CONTACT ARCHITECT IMMEDIATELY FOR CLARIFICATION BEFORE PROCEEDING WITH PRICING, ORDERING OR WORK
B. INITIAL SITE LAYOUT FOR SOLID WASTE REVIEW
C. WASTE RECEPTACLE AND ENCLOSURE DESIGN SHALL COMPLY WITH COA SOLID WASTE MANAGEMENT DEPARTMENT STANDARD DETAILS AND REQUIREMENTS.
D. GREASE TRAP MAY NOT BE LOCATED INSIDE OF WASTE RECEPTACLE ENCLOSURE; COORDINATE EXACT LOCATION OUTSIDE OF WASTE RECEPTACLE ENCLOSURE WITH ARCHITECT.

GENERAL NOTES

1. DOUBLE WASTE RECEPTACLE AND ENCLOSURE; RE: GENERAL NOTE 'D' THIS SHEET.
2. EXISTING WASTE RECEPTACLE AND ENCLOSURE ON ADJACENT PROPERTY.

PRELIMINARY NOT FOR REGULATORY APPROVAL, PERMITTING, OR CONSTRUCTION

4700 LINCOLN RD NE,
SUITE 101B
ALBUQUERQUE
NEW MEXICO 87109
(505) 998-7717
www.archisarchitects.com

ARBY'S RESTAURANT
22 SEAT NARROW
6110 SAN MATEO BLVD NE
ALBUQUERQUE, NEW MEXICO

Project No. 25-011
Drawn by AEH
Checked by AEH
Issue Date: June 2, 2025

Issue/Revision:	Date:

Sheet Title: Solid Waste Site Plan

Sheet No. AS002

Copyright ©ARCHIS Architects LLC (All rights reserved)