HYDROLOGY

E19/D2
2 PLANS

E19/D2

2 Plans

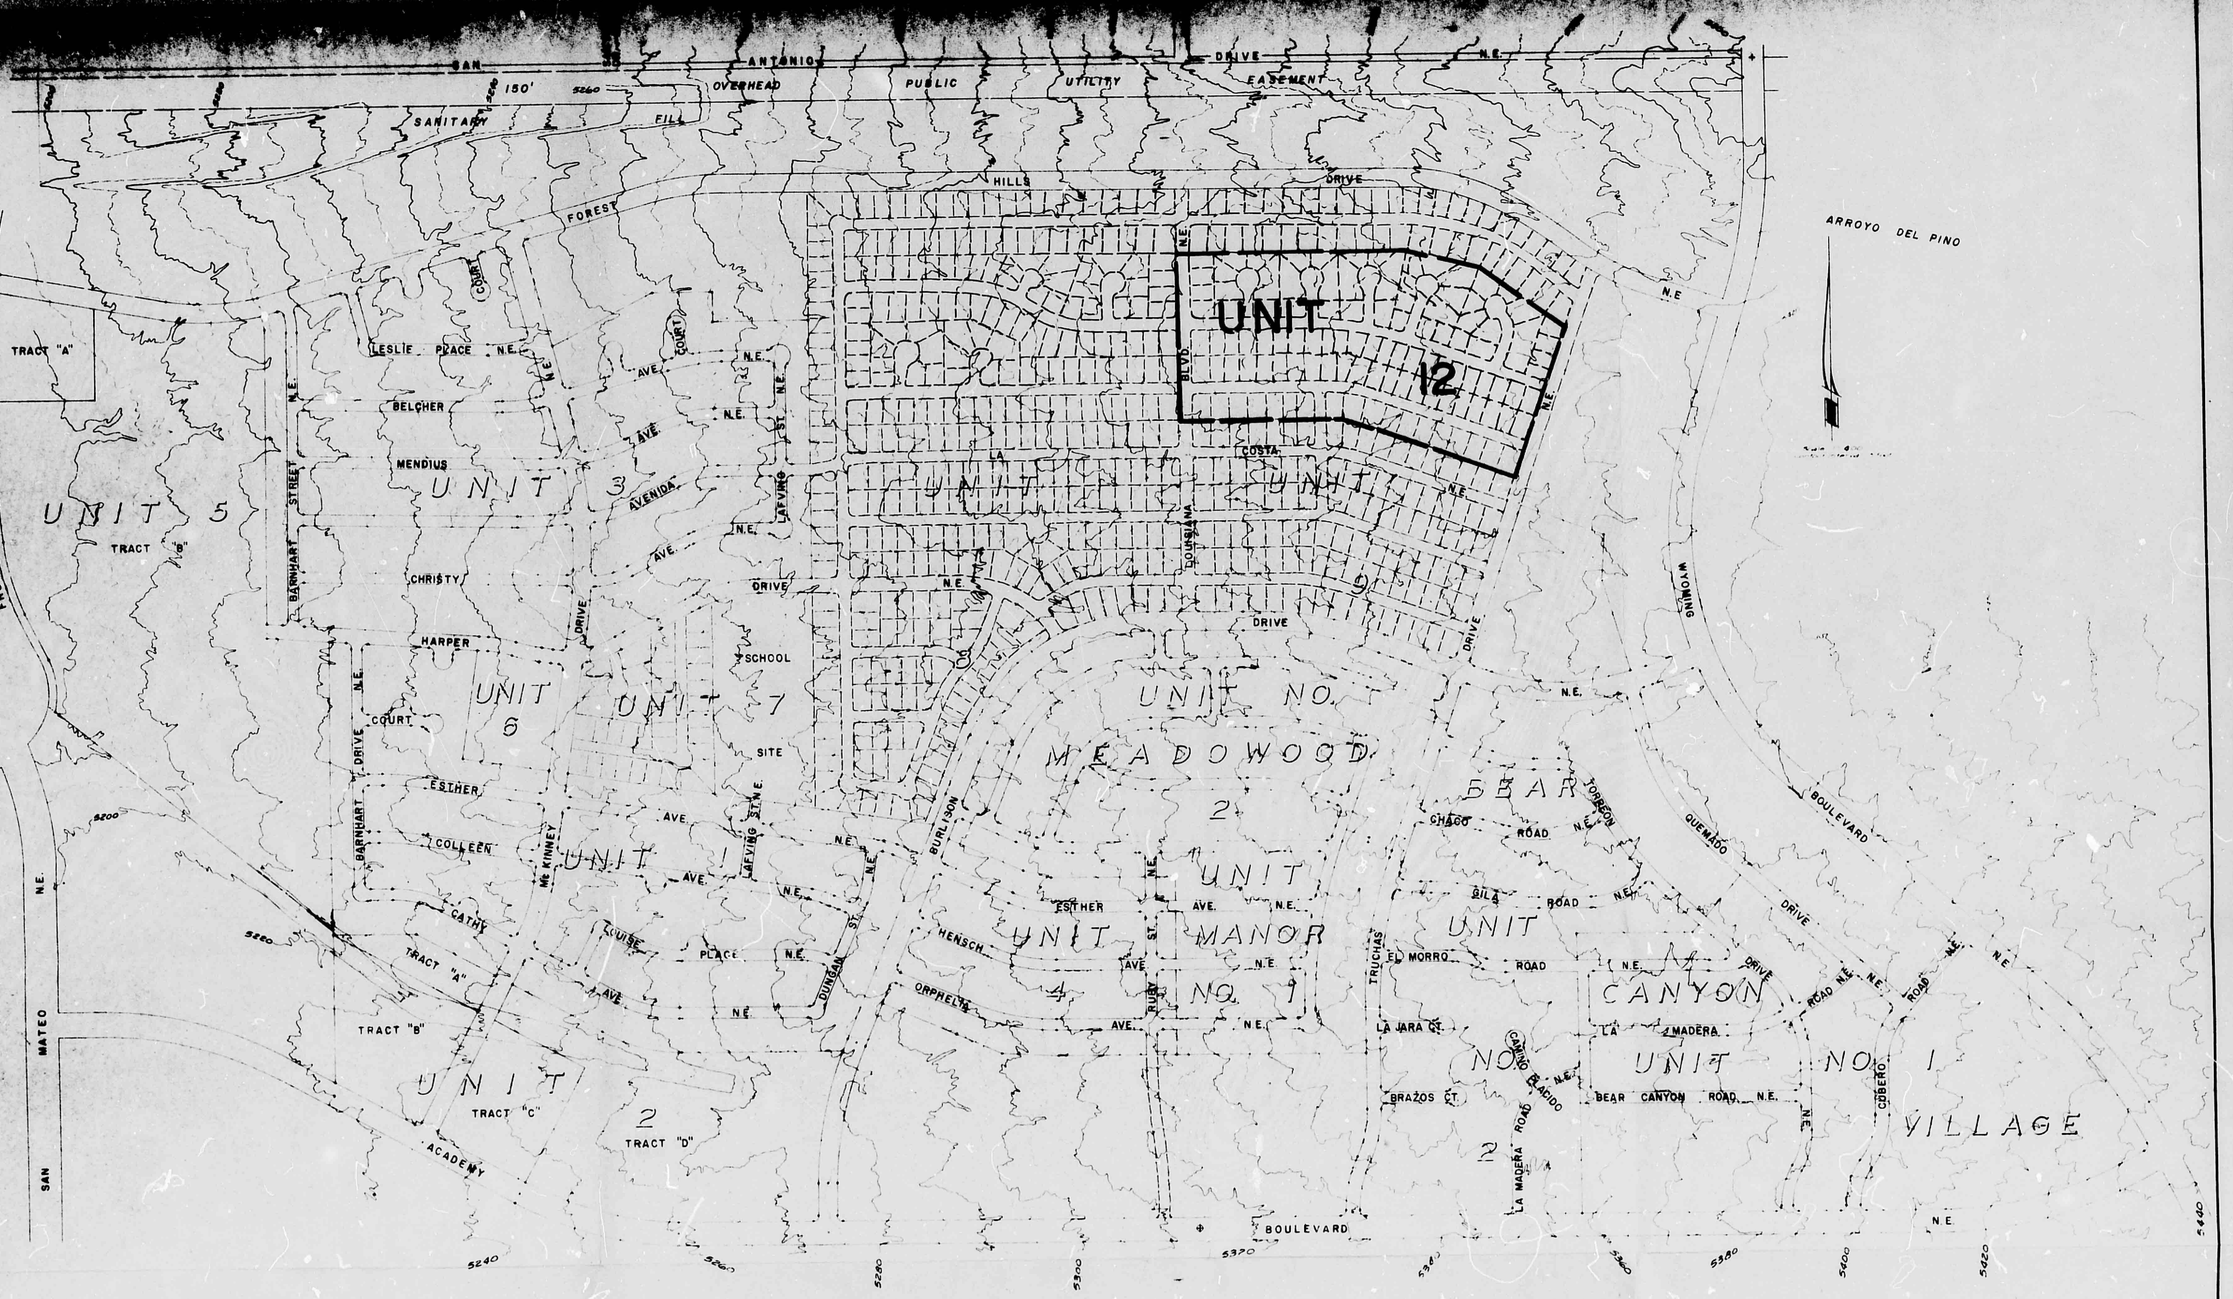

DRAINAGE STUDY

ACADEMY ACRES SUBDIVISION

ALBUQUERQUE, NEW MEXICO

RALPH E. HICKS & ASSOCIATES, INC.

MARCH 20, 1972
REV. APRIL 4, 1973

ACADEMY ACRES UNIT II
LOUISIANA BOULEVARD NE
N.00°05'50"W.
770.00'
S.89°46'20"E.
S.89°54'10"W.
LUELLA
WELTON
DRIVE
NE
AINNE
DRIVE
NE
TRUCHAS
DRIVE
NE
UNPLATTED
UNPLATTED
ACADEMY ACRES UNIT
SEC. 25
SEC. 30
SEC. 30
SEC. 31
T.11N., R.3E.
N.M.P.M.
T.11N., R.4E.
N.M.P.M.
N.70°00'00"W.
N.77°14'00"W.
185.53'
640.00'
S.20°00'00"W.
715.00'
S.60°11'10"E.
148.20'
S.72°00'00"E.
221.83'
S.53°00'00"E.
355.71'
720.44'
967.12'
Scale: 1"=100'