HYDROLOGY

E19/D6
2 PLANS

E19/D6
2 Plans

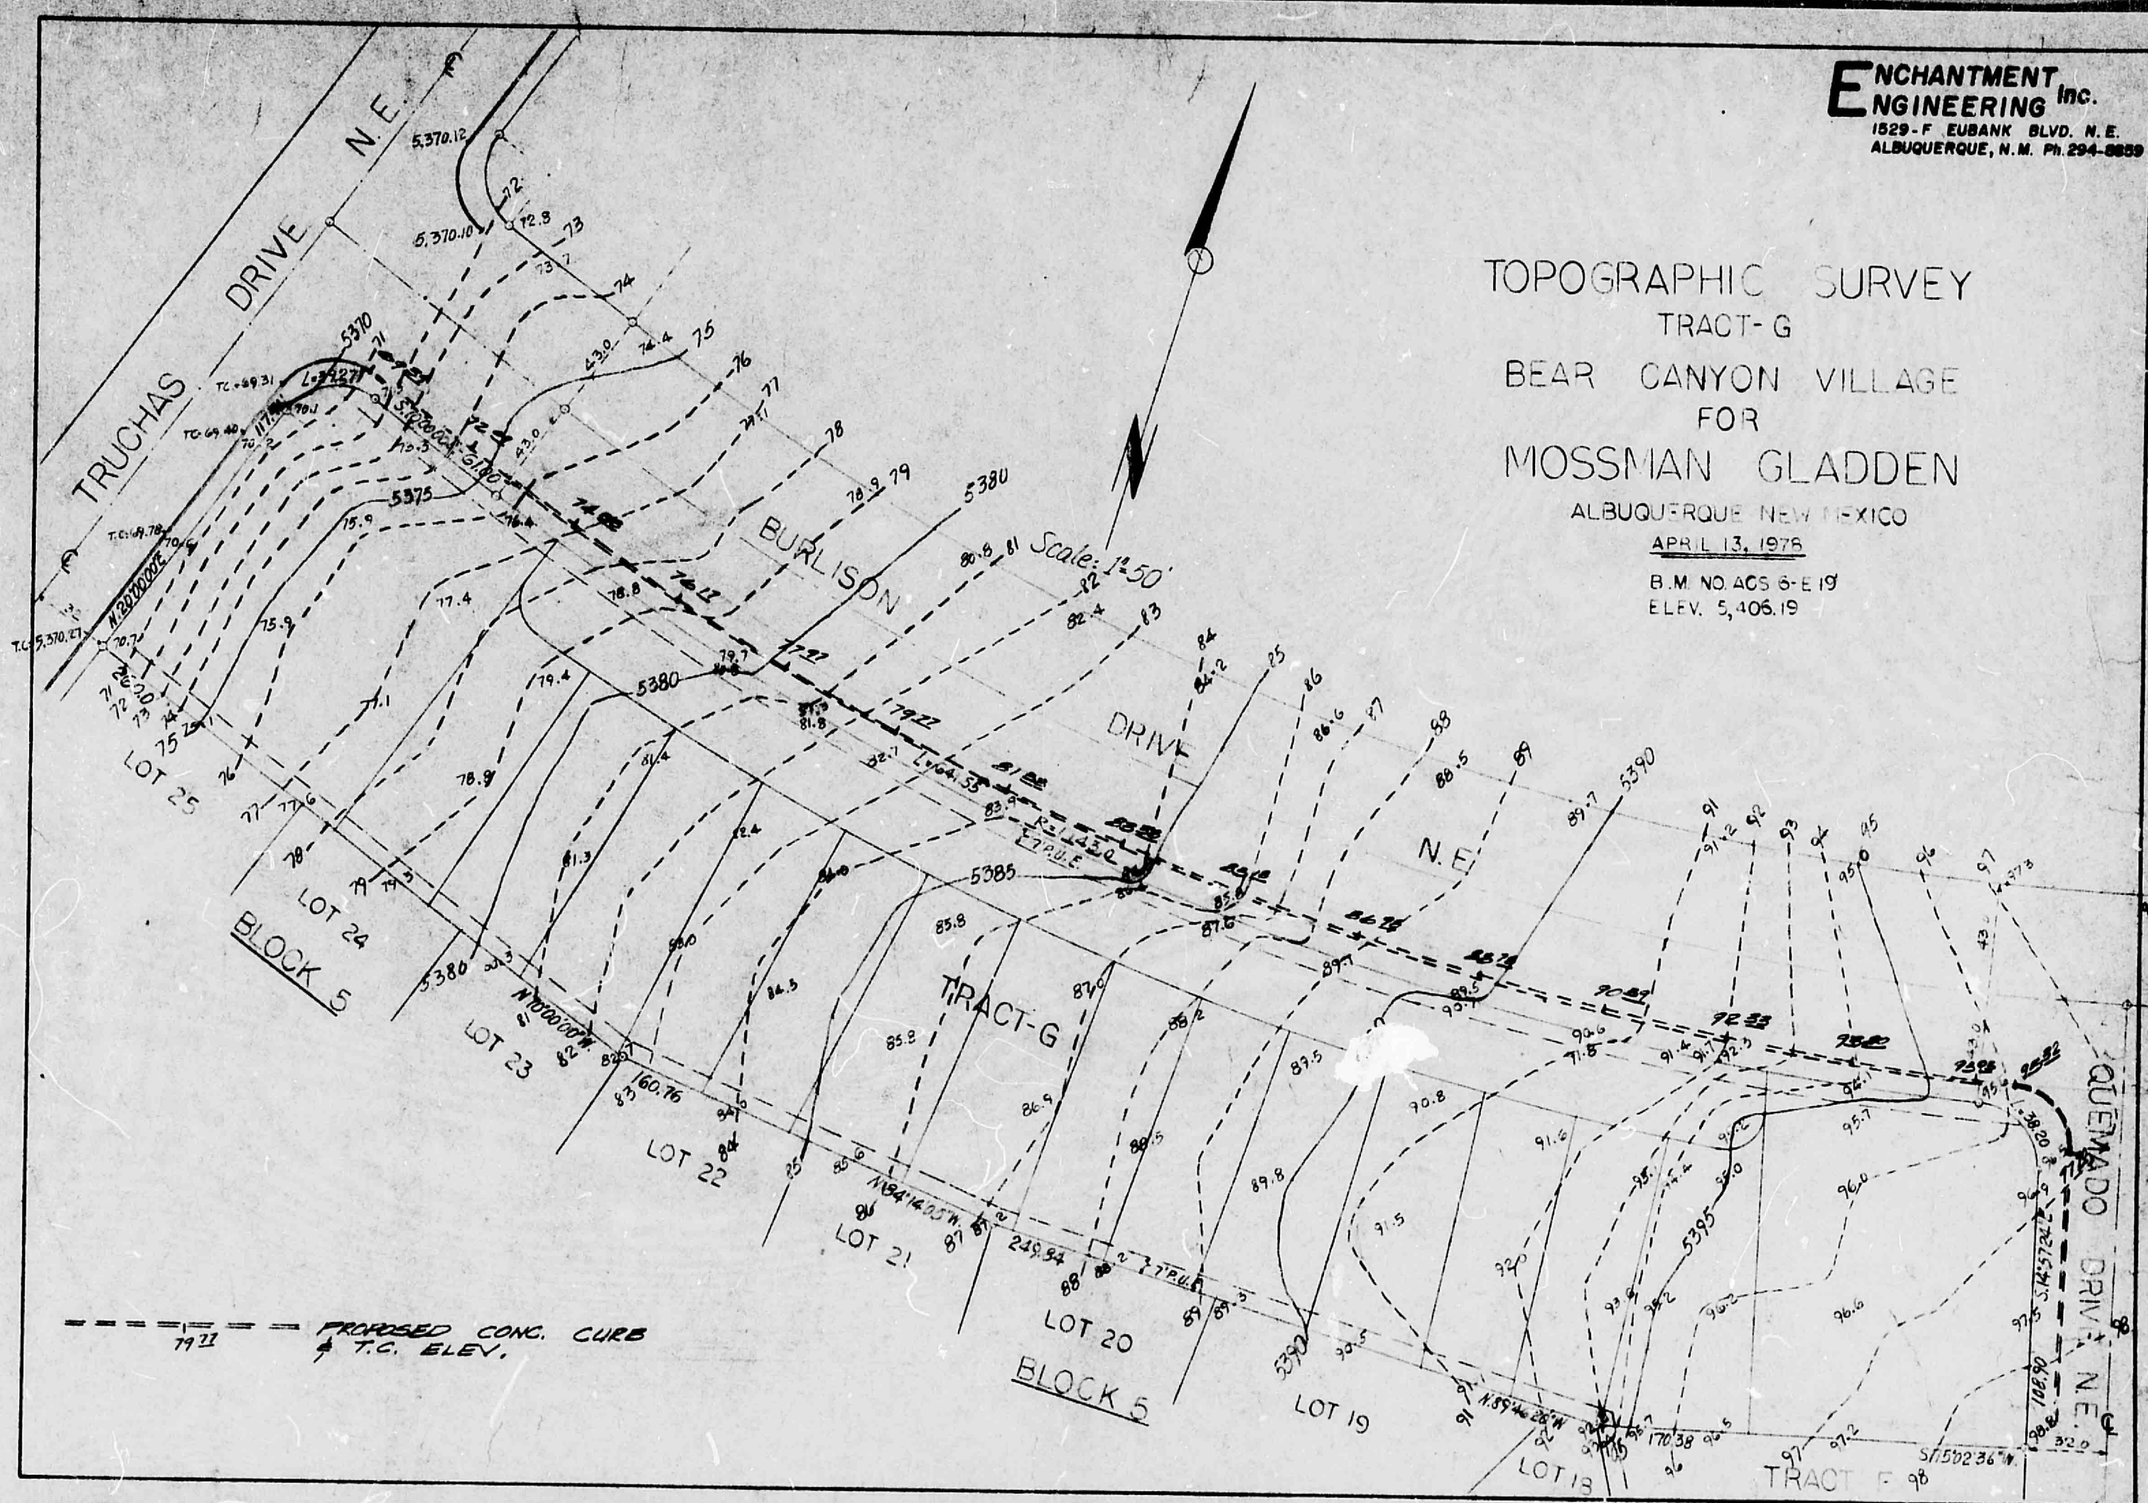
ENCHANTMENT ENGINEERING Inc.
1529-F EUBANK BLVD. N.E.
ALBUQUERQUE, N.M. Ph. 294-6659
TOPOGRAPHIC SURVEY
TRACT-G
BEAR CANYON VILLAGE
FOR
MOSSMAN GLADDEN
ALBUQUERQUE NEW MEXICO
APRIL 13, 1978
B.M. NO. ACS 6-E 19
ELEV. 5,406.19
Scale: 1"=50'
TRUCHAS DRIVE N.E.
BURLISON DRIVE N.E.
QUEMADO DRIVE N.E.
TRACT-G
TRACT F
BLOCK 5
LOT 25
LOT 24
LOT 23
LOT 22
LOT 21
LOT 20
LOT 19
LOT 18
PROPOSED CONC. CURB
T.C. ELEV.

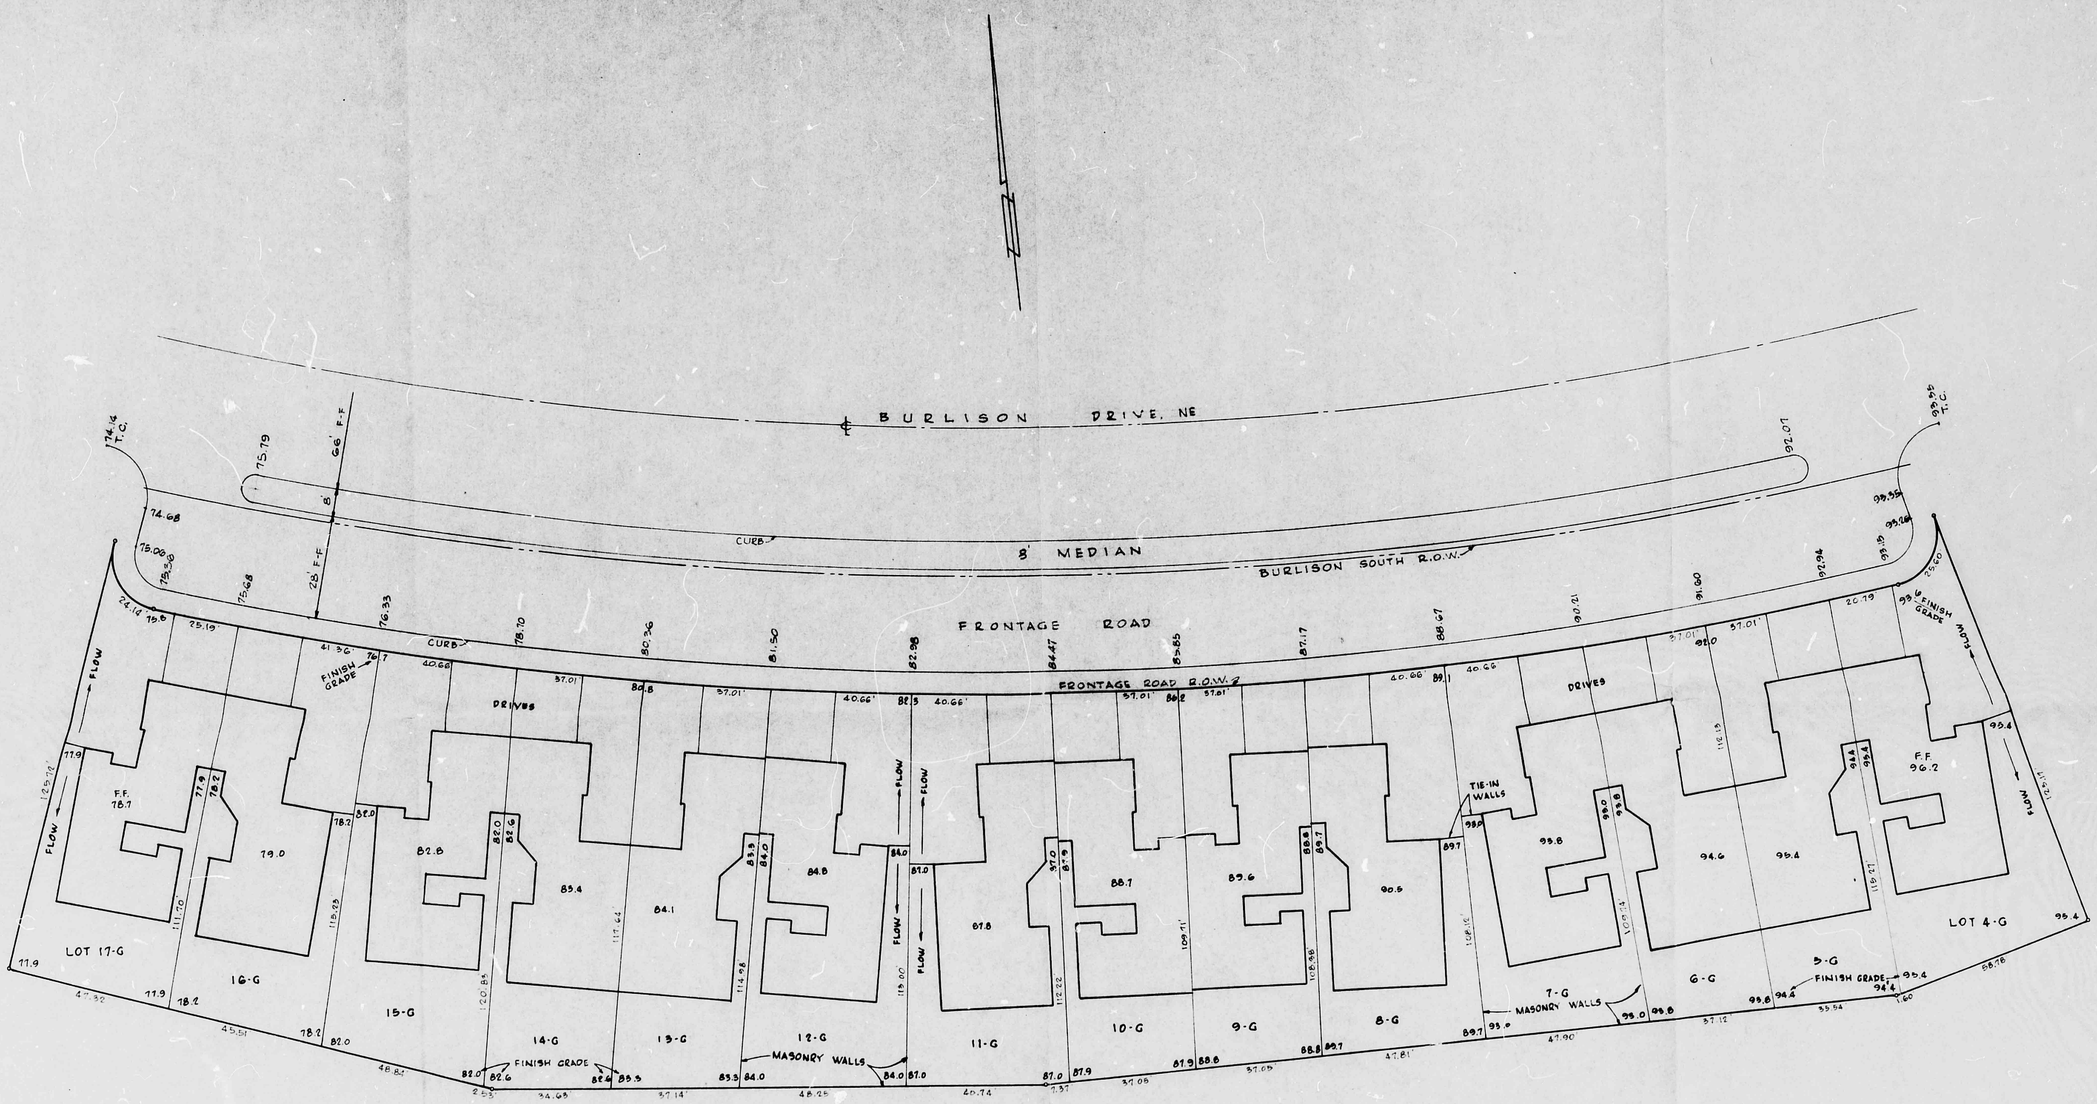

SCALE, 1" = 20'
CITY DATUM

TITLE: TRACT G, BLOCK 5, UNIT 2, BEAR CANYON VILLAGE
GRADING PLAN

APPROVALS	ENGINEER	DATE	APPROVALS	ENGINEER	DATE
City Engineer			Water Resources		
Hydrology			Traffic		