HYDROLOGY

E20/D11
ONE PLAN

TANOAN GOLF COURSE

N

Scale: 1"=50'

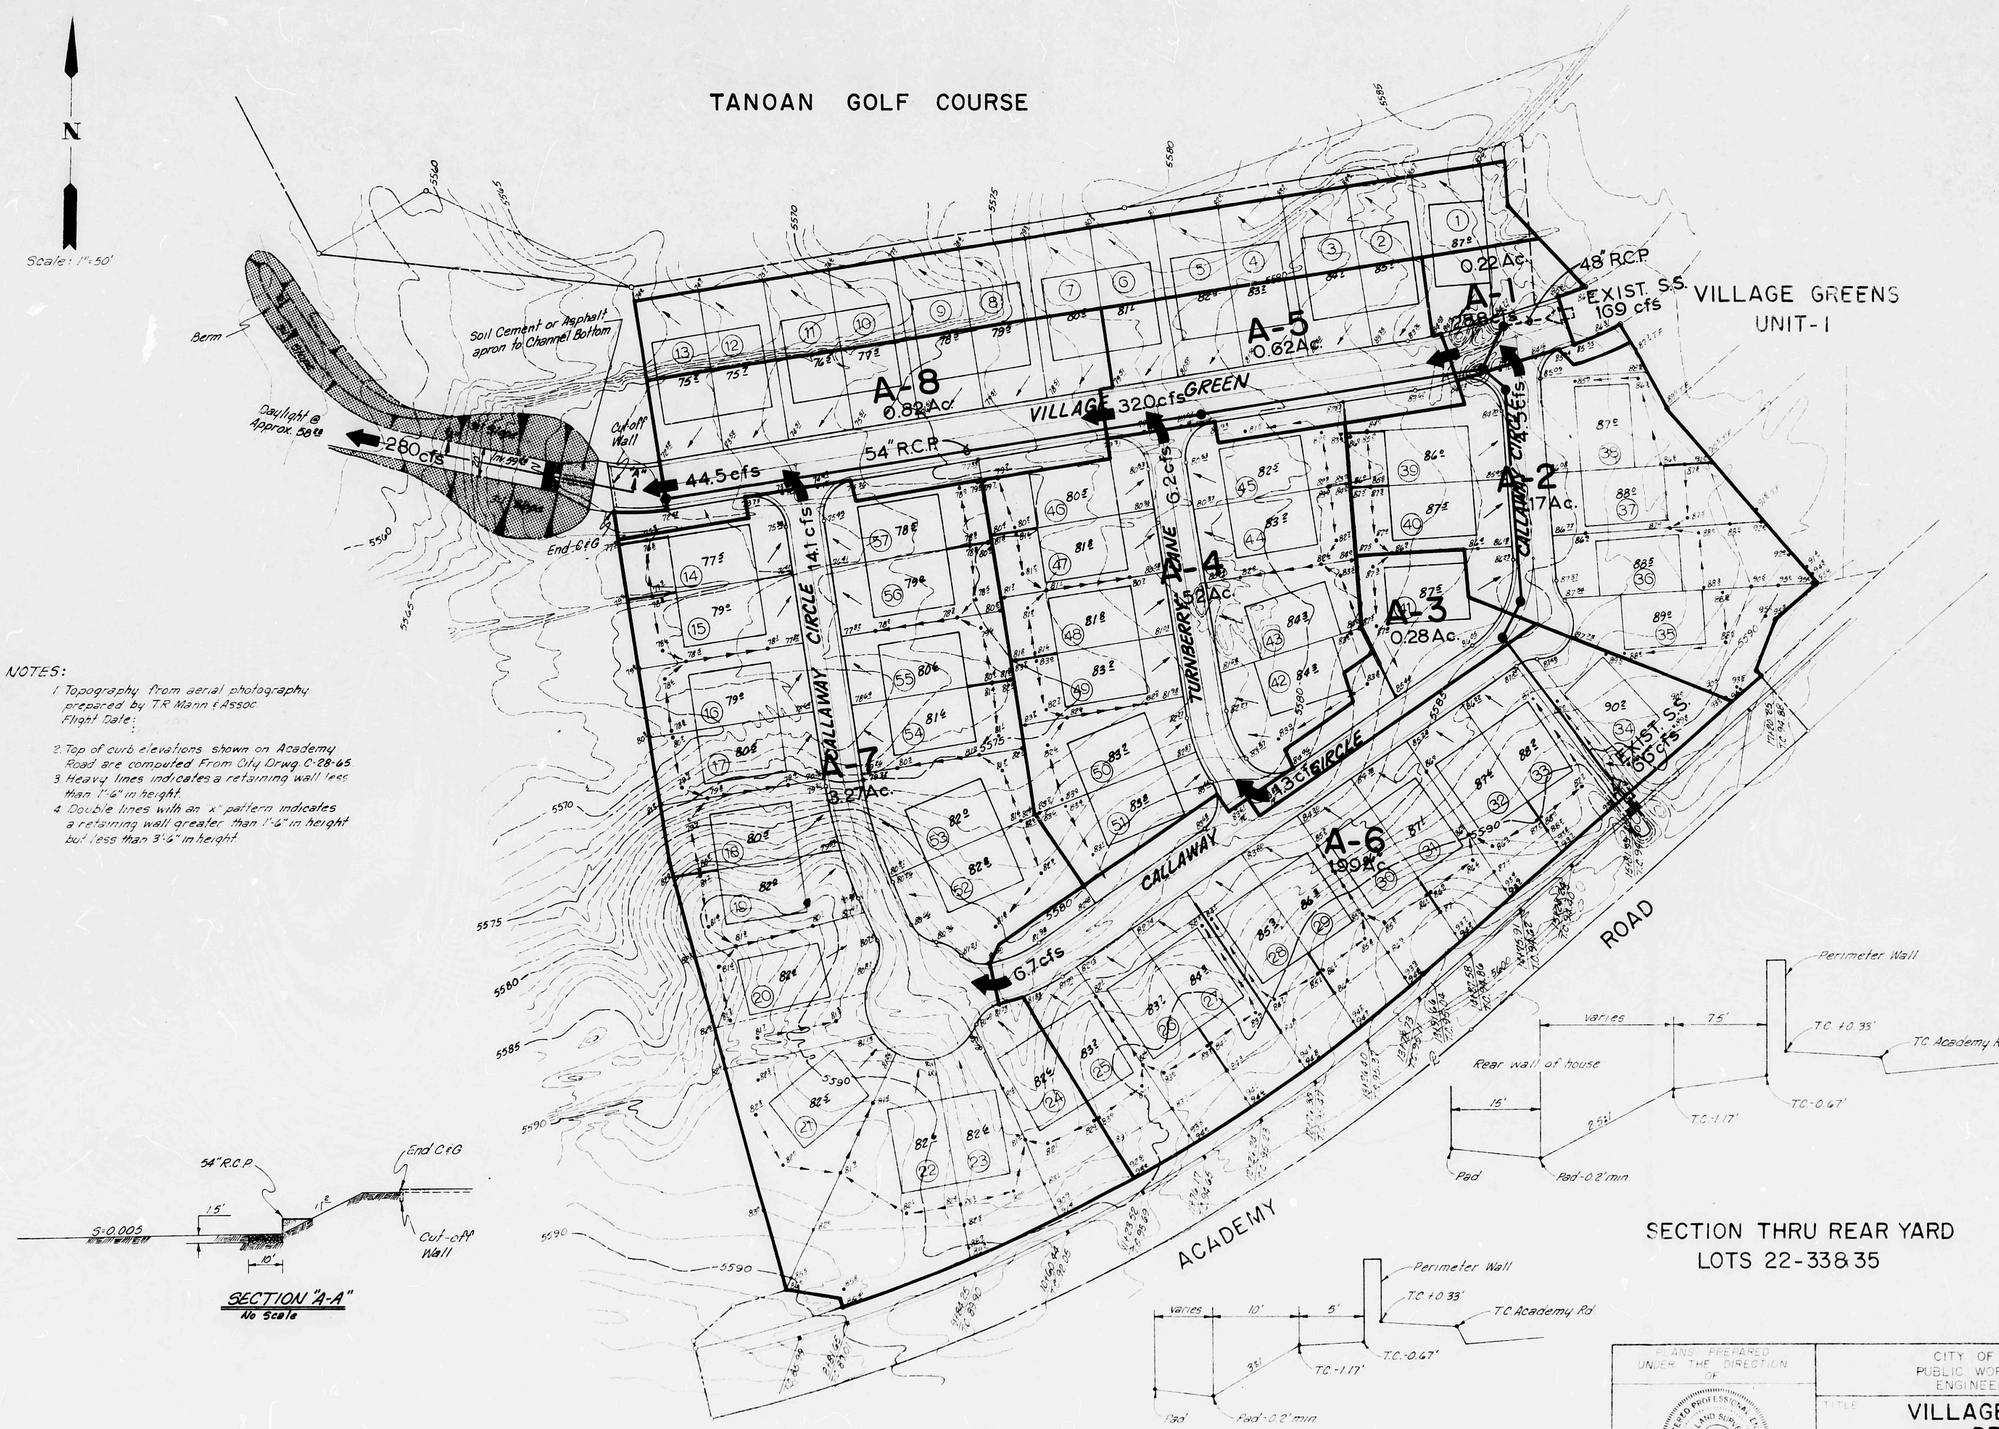

NOTES:

1. Topography from aerial photography prepared by T.R. Mann & Assoc. Flight Date:
2. Top of curb elevations shown on Academy Road are computed From City Drwg. C-28-65
3. Heavy lines indicates a retaining wall less than 1'-6" in height.
4. Double lines with an 'x' pattern indicates a retaining wall greater than 1'-6" in height but less than 3'-6" in height.

SECTION "A-A"
No Scale

SECTION THRU REAR YARD
LOTS 22-33&35

AS BUILT INFORMATION
BENCH MARKS
SURVEY INFORMATION
FIELD NOTES
MICRO-FILM INFORMATION

NO	DATE	REMARKS REVISIONS	BY

DESIGNED BY T.T. BURNETT ENGINEERING INC.
ALBUQUERQUE, NEW MEXICO
ENGINEERS FILE NO. 8031

PLANS PREPARED UNDER THE DIRECTION OF

REGISTERED PROFESSIONAL ENGINEER AND LAND SURVEYOR NO. 5110 NEW MEXICO JEAN J. BORDENAVE

APPROVED FOR CONSTRUCTION

CITY ENGINEER DATE

CITY OF ALBUQUERQUE
PUBLIC WORKS DEPARTMENT
ENGINEERING DIVISION

TITLE: VILLAGE GREENS WEST DRAINAGE PLAN

APPROVALS	ENGINEER	DATE	APPROVALS	ENGINEER	DATE
City Engineer			Liquid Waste		
A.C.E. Design			Traffic		
A.C.E. Hydrology			Water		

DRAWING: PLATE: 4 SHEET OF

E 20/011

1 Plan