HYDROLOGY

E22/D2
THREE PLANS

E22/D2

3 PLANS

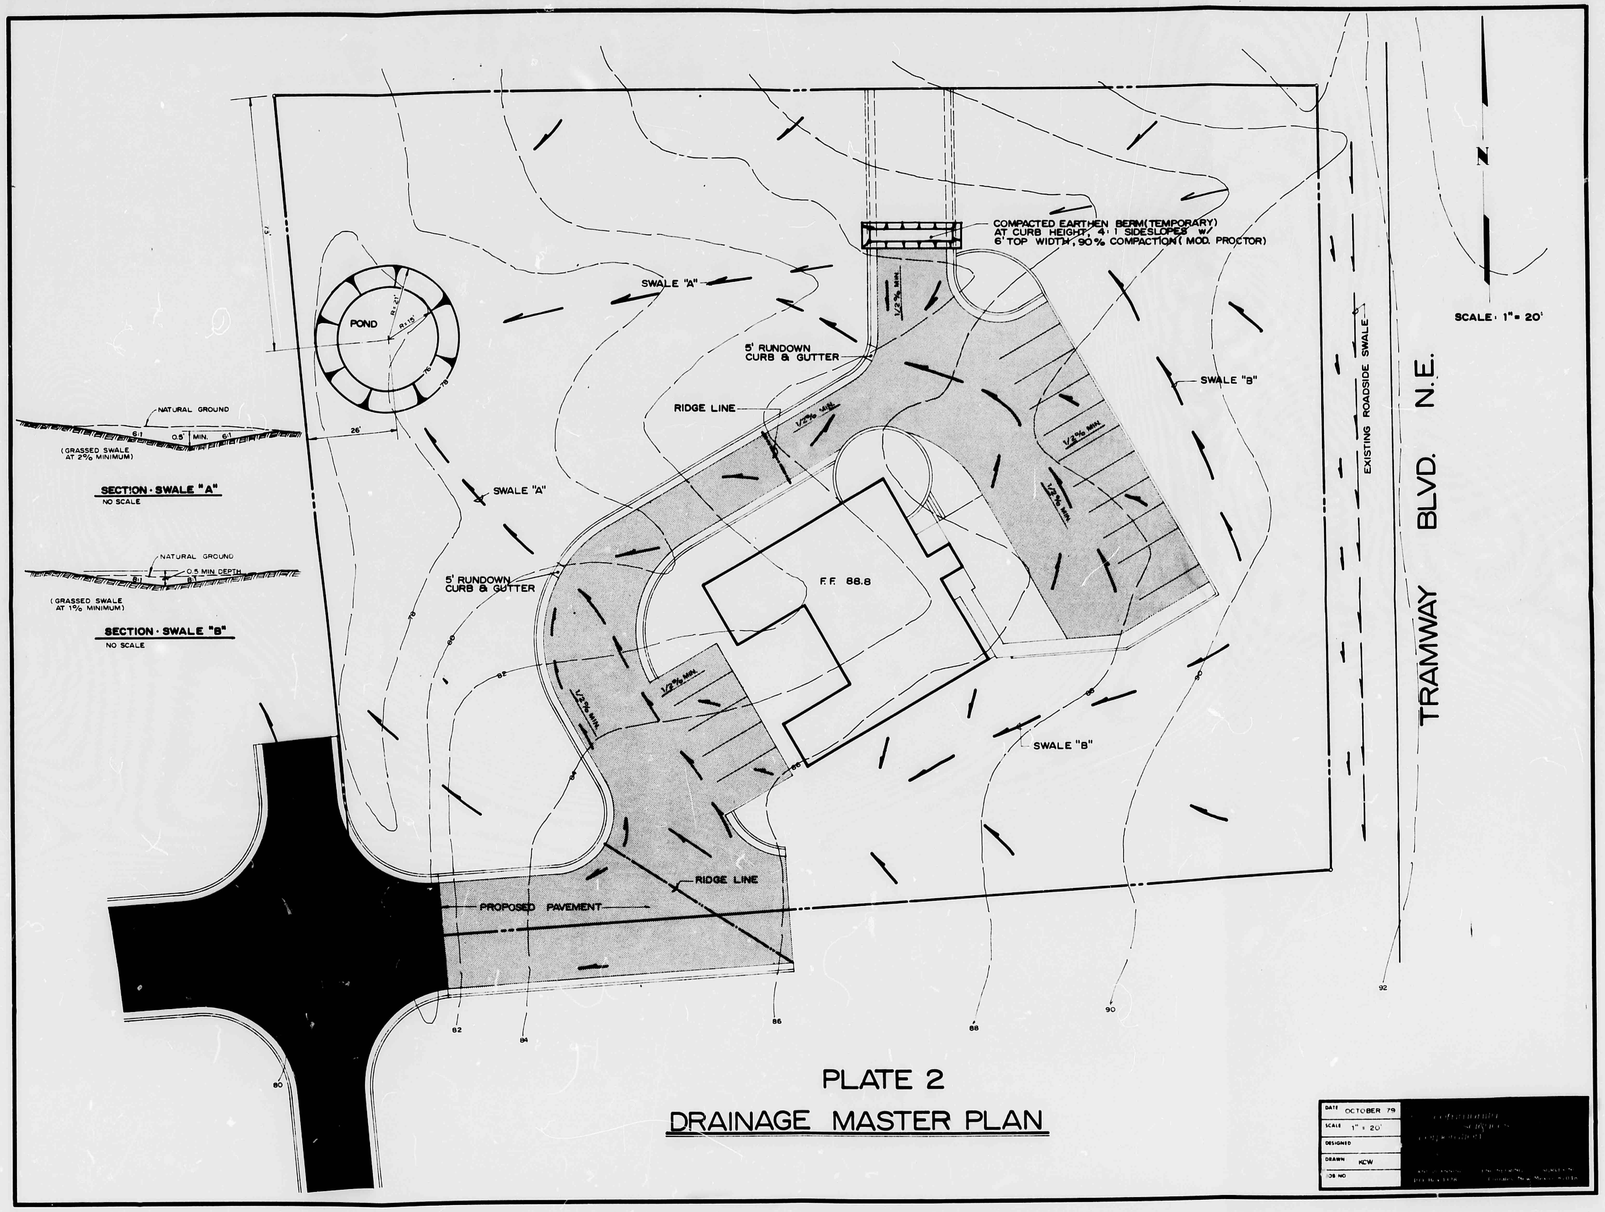

PLATE 2

DRAINAGE MASTER PLAN

DATE	OCTOBER 79
SCALE	1" = 20'
DESIGNED	
DRAWN	KEW
JOB NO	

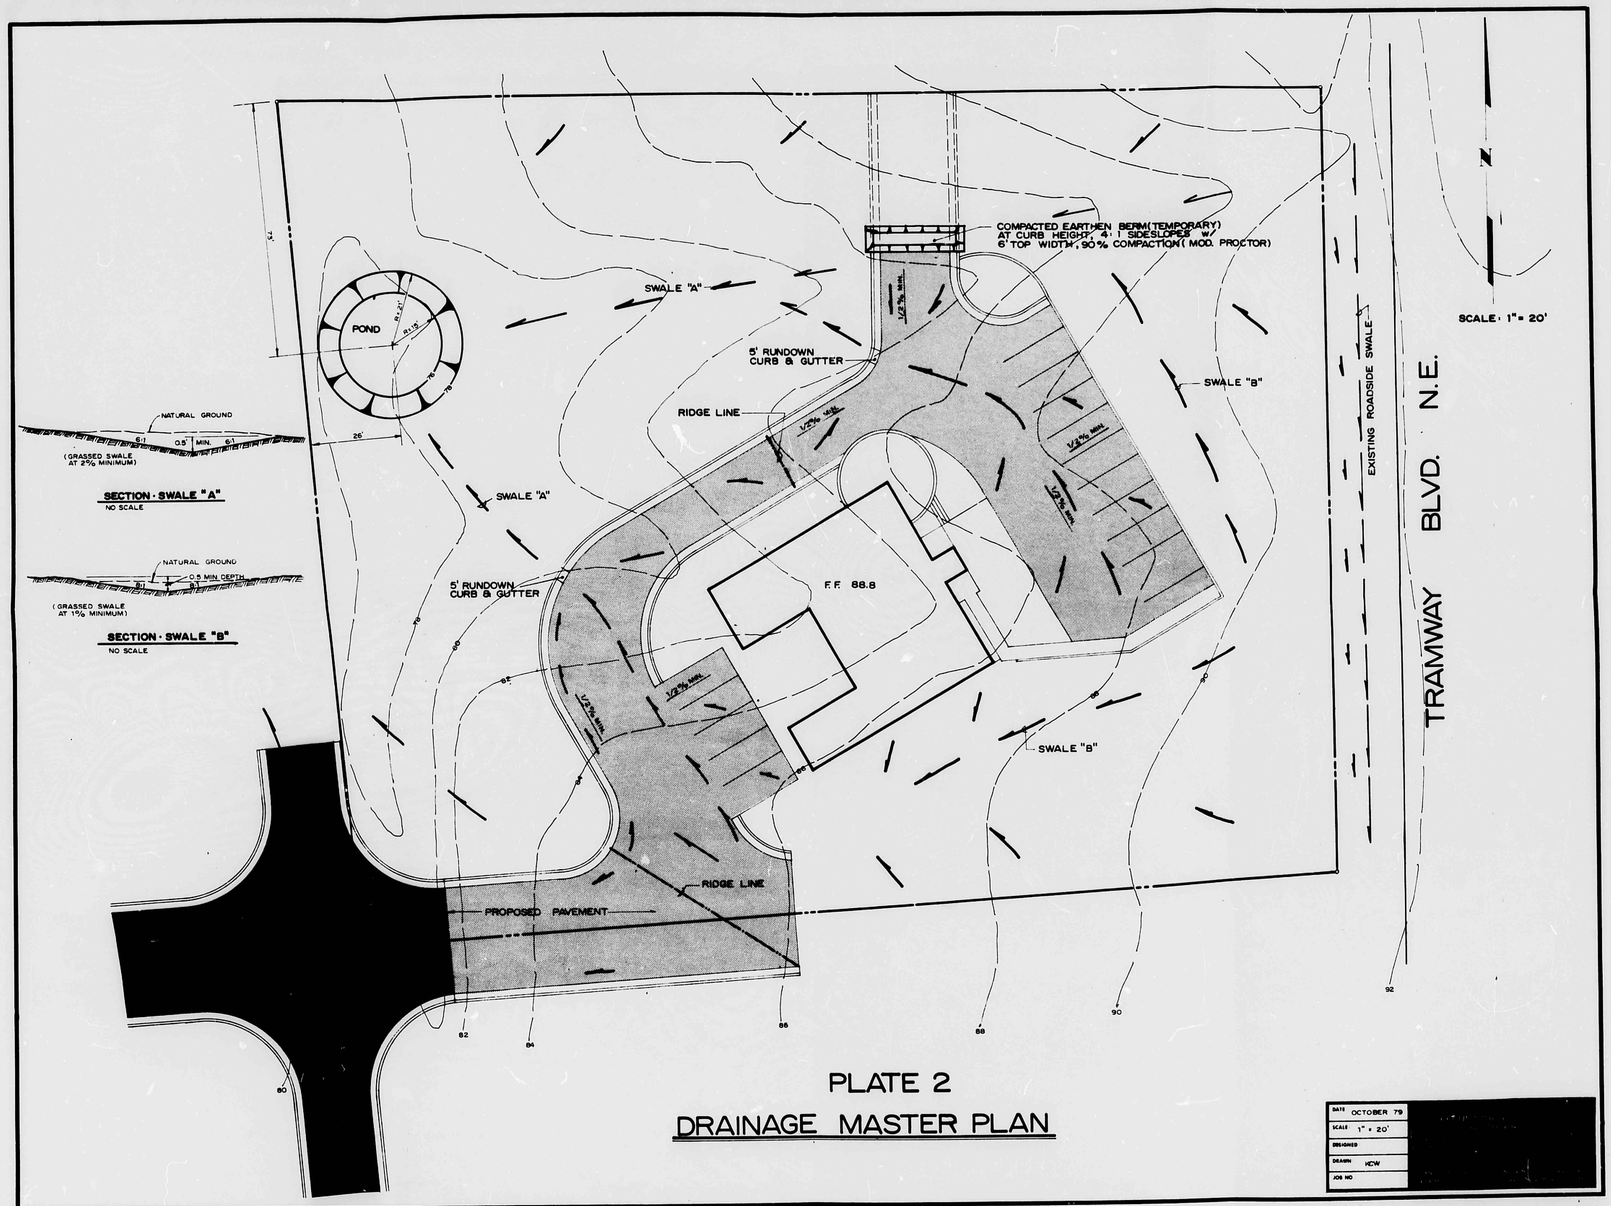

PLATE 2

DRAINAGE MASTER PLAN
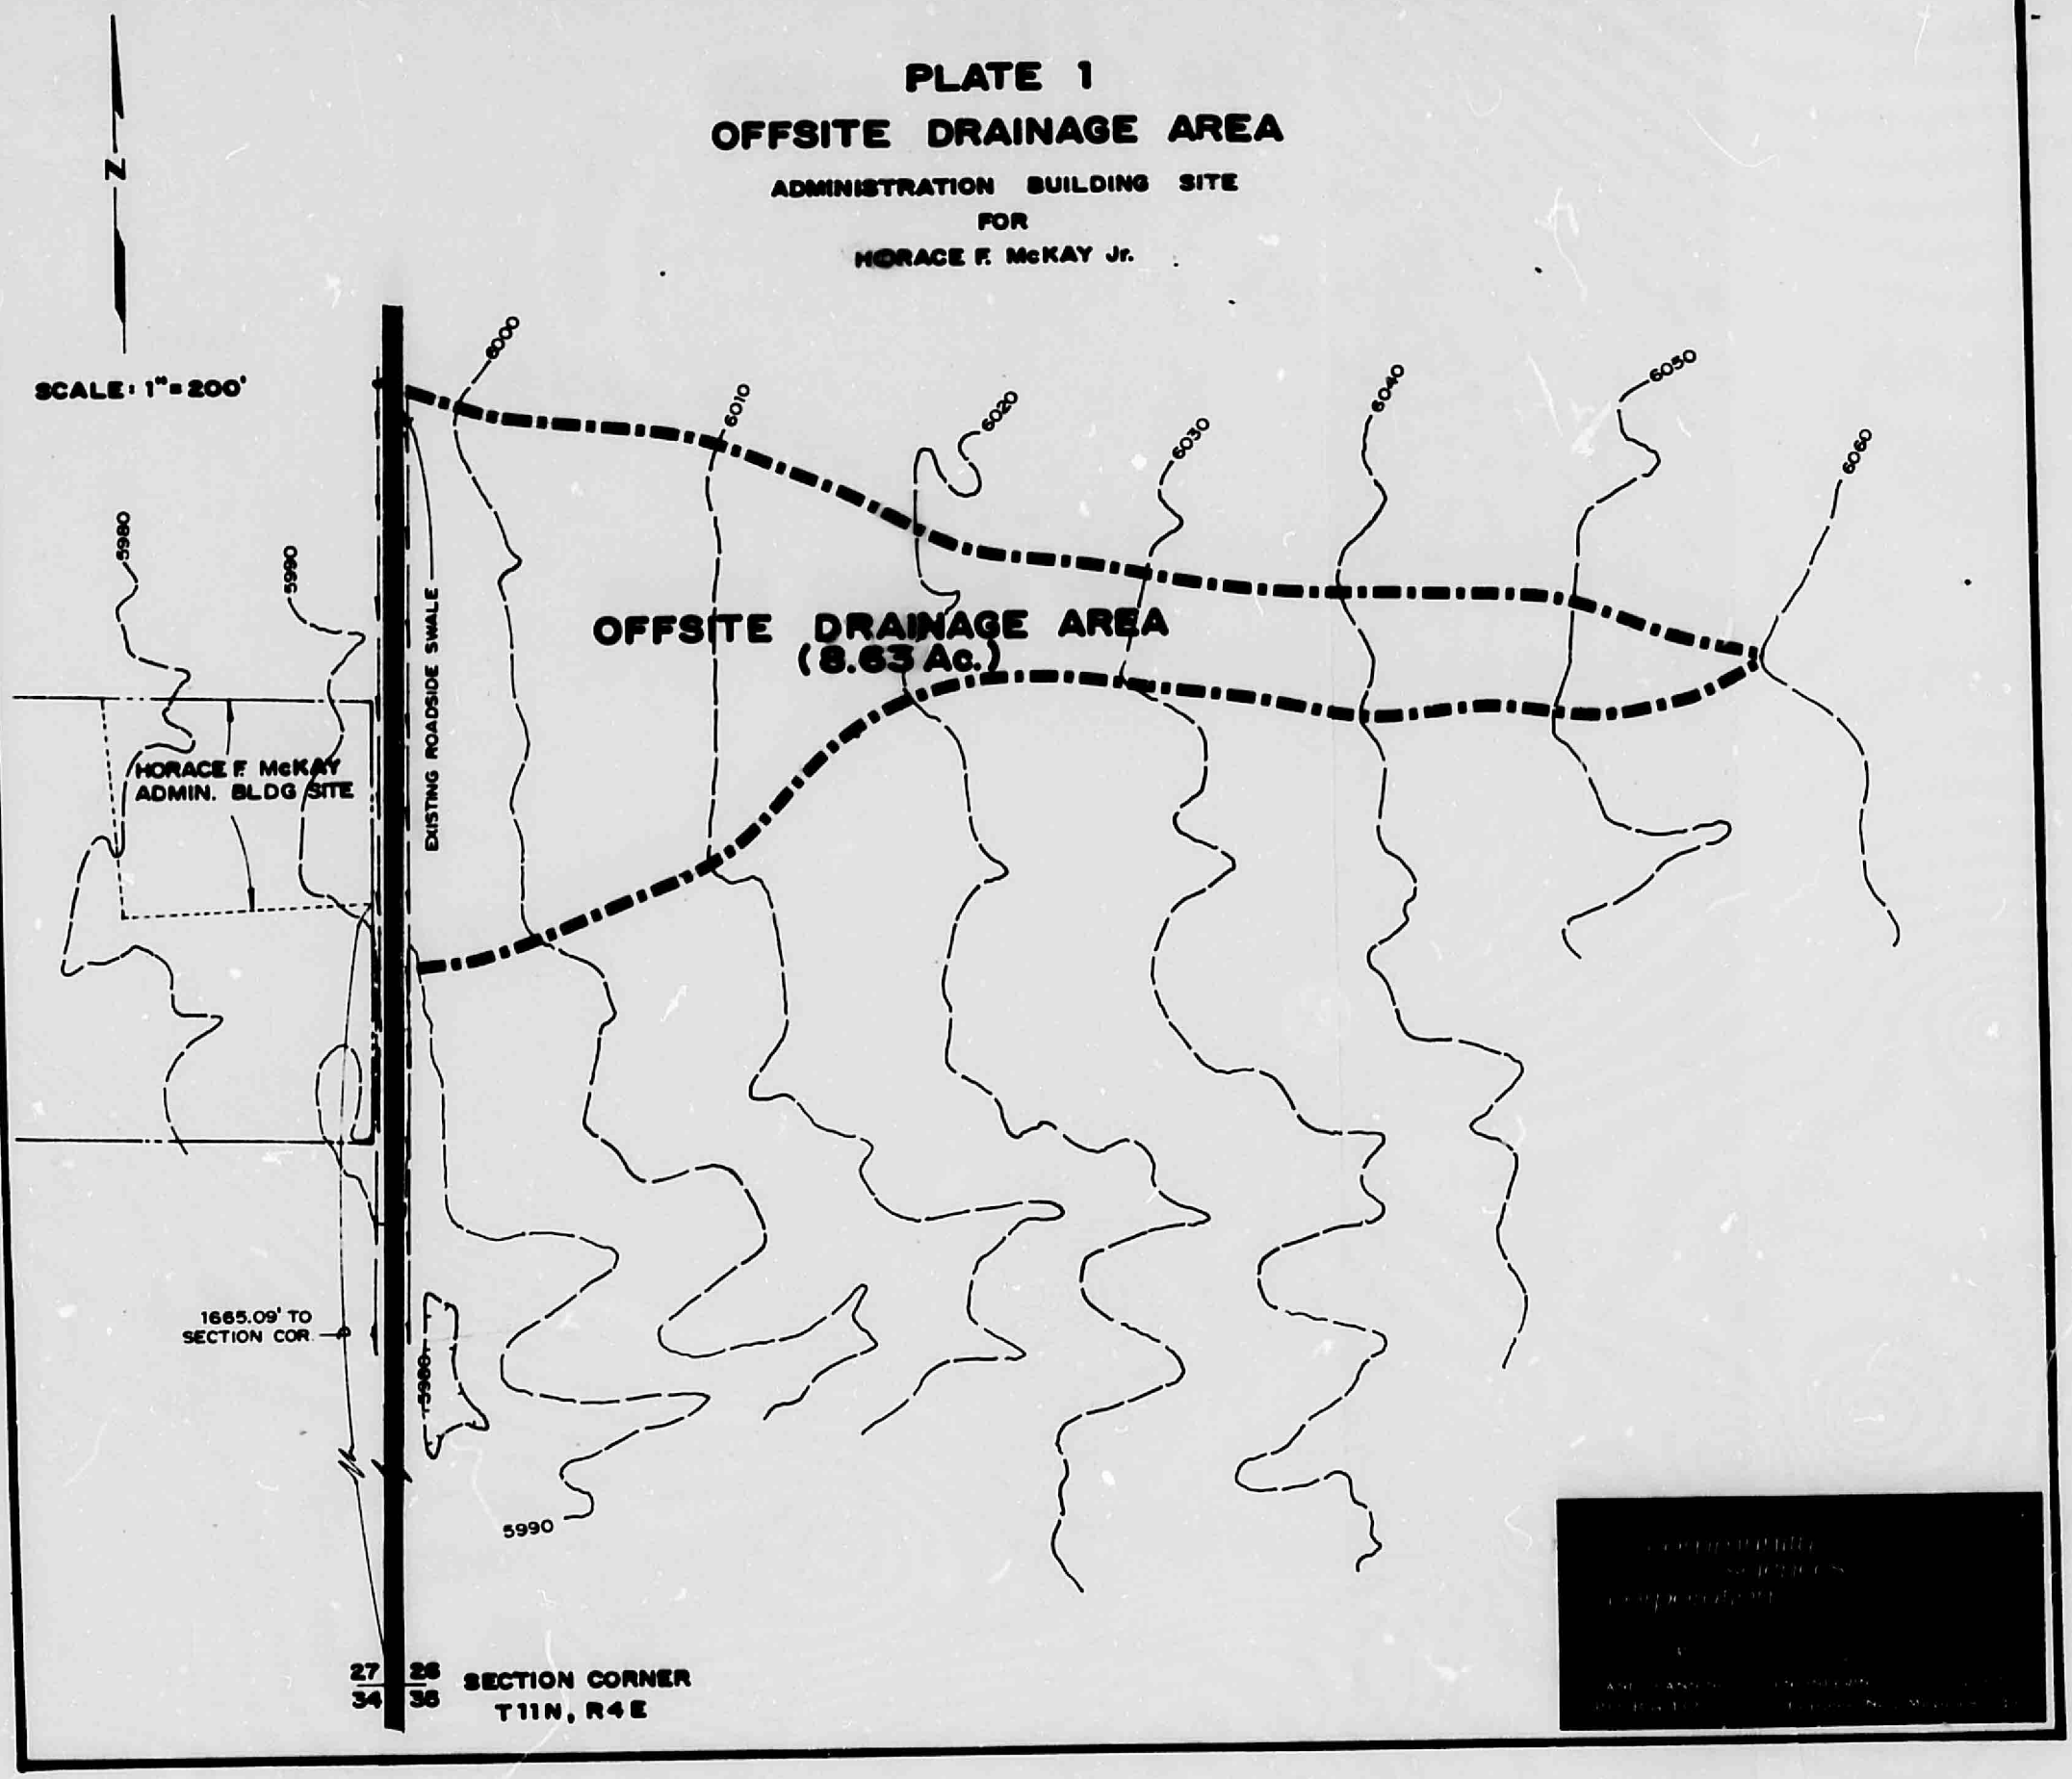
PLATE 1
OFFSITE DRAINAGE AREA
ADMINISTRATION BUILDING SITE
FOR
HORACE F. McKAY Jr.