HYDROLOGY

F14/D6

ONE PLAN

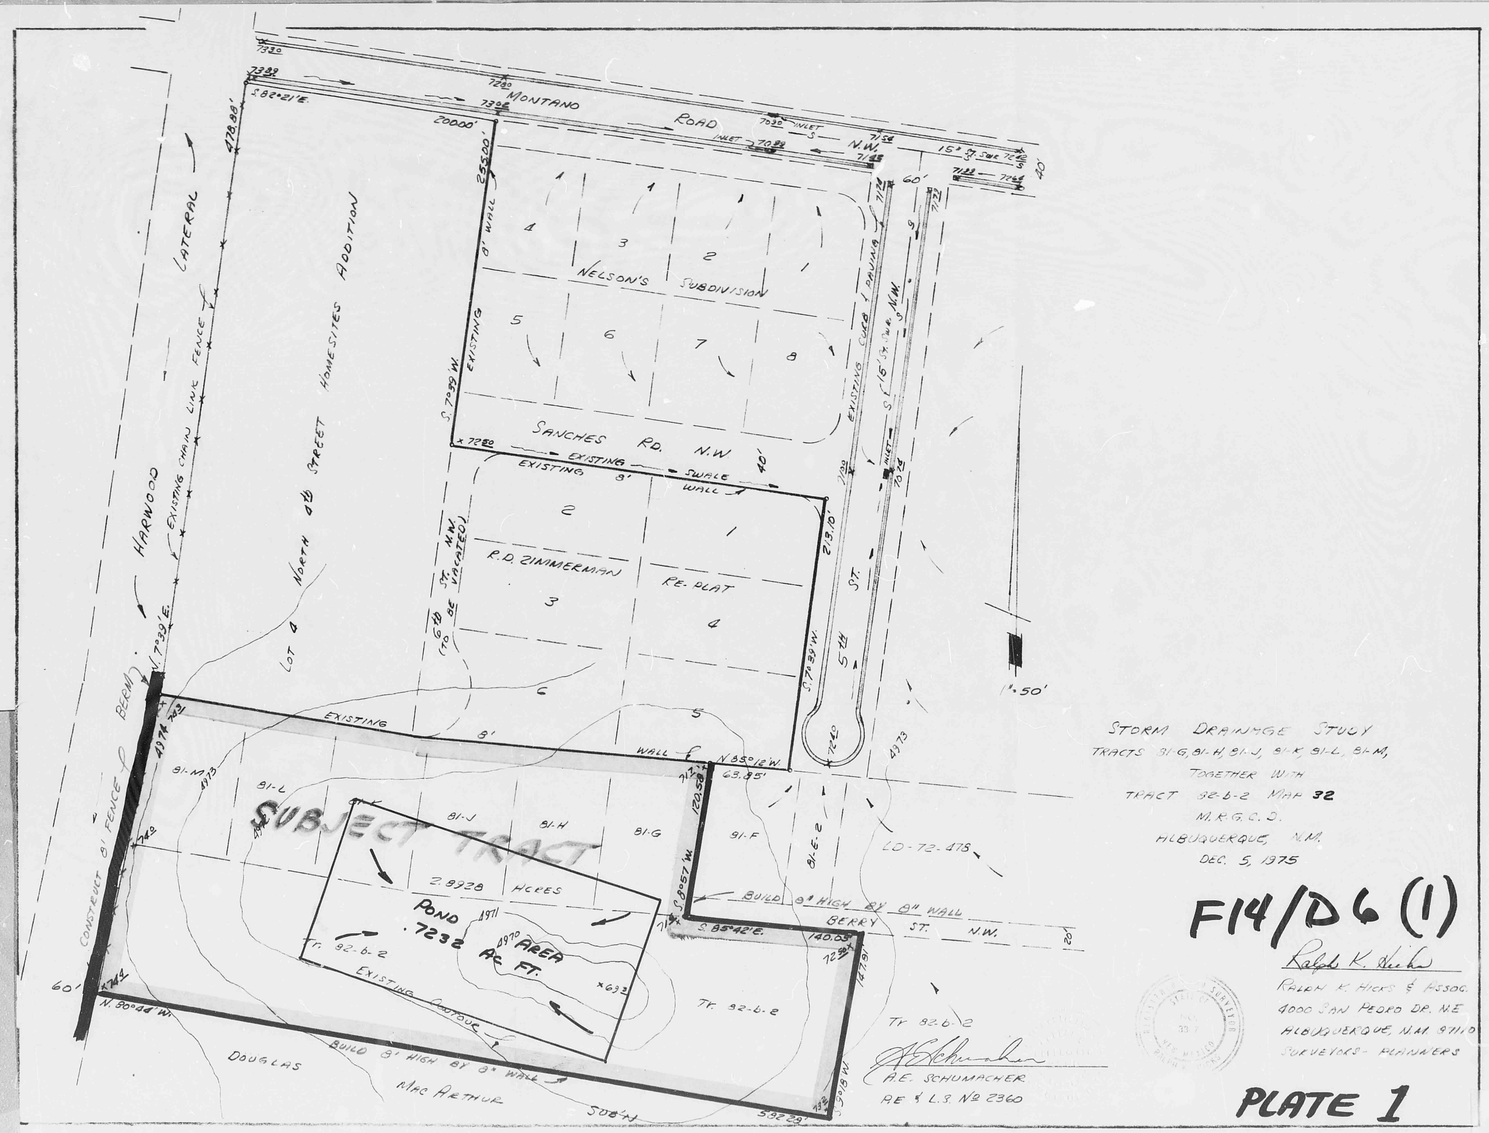
MONTANO ROAD N.W.
NELSON'S SUBDIVISION
SANCHES RD. N.W.
R.D. ZIMMERMAN RE-PLAT
NORTH 66 STREET HOMESITES ADDITION
HARWOOD LATERAL
EXISTING CHAIN LINK FENCE
LOT 4
SUBJECT TRACT
2.8928 ACRES
POND .7232 AC. FT.
AREA
BERRY ST. N.W.
DOUGLAS MAC ARTHUR
BUILD 8' HIGH BY 8" WALL
EXISTING SWALE WALL
EXISTING CONTOUR
CONSTRUCT 6' FENCE
Tr. 92-b-2
LO-72-175
STORM DRAINAGE STUDY
TRACTS 91-G, 91-H, 91-J, 91-K, 91-L, 91-M,
TOGETHER WITH
TRACT 92-b-2 MAP 32
M.R.G.C.D.
ALBUQUERQUE, N.M.
DEC. 5, 1975
F14/D6 (1)
RALPH K. HICKS & ASSOC.
4000 SAN PEDRO DR. N.E.
ALBUQUERQUE, N.M. 87110
SURVEYORS - ENGINEERS
A.E. SCHUMACHER
RE & L.S. No 2360
PLATE 1