HYDROLOGY

F14/D10

ONE PLAN

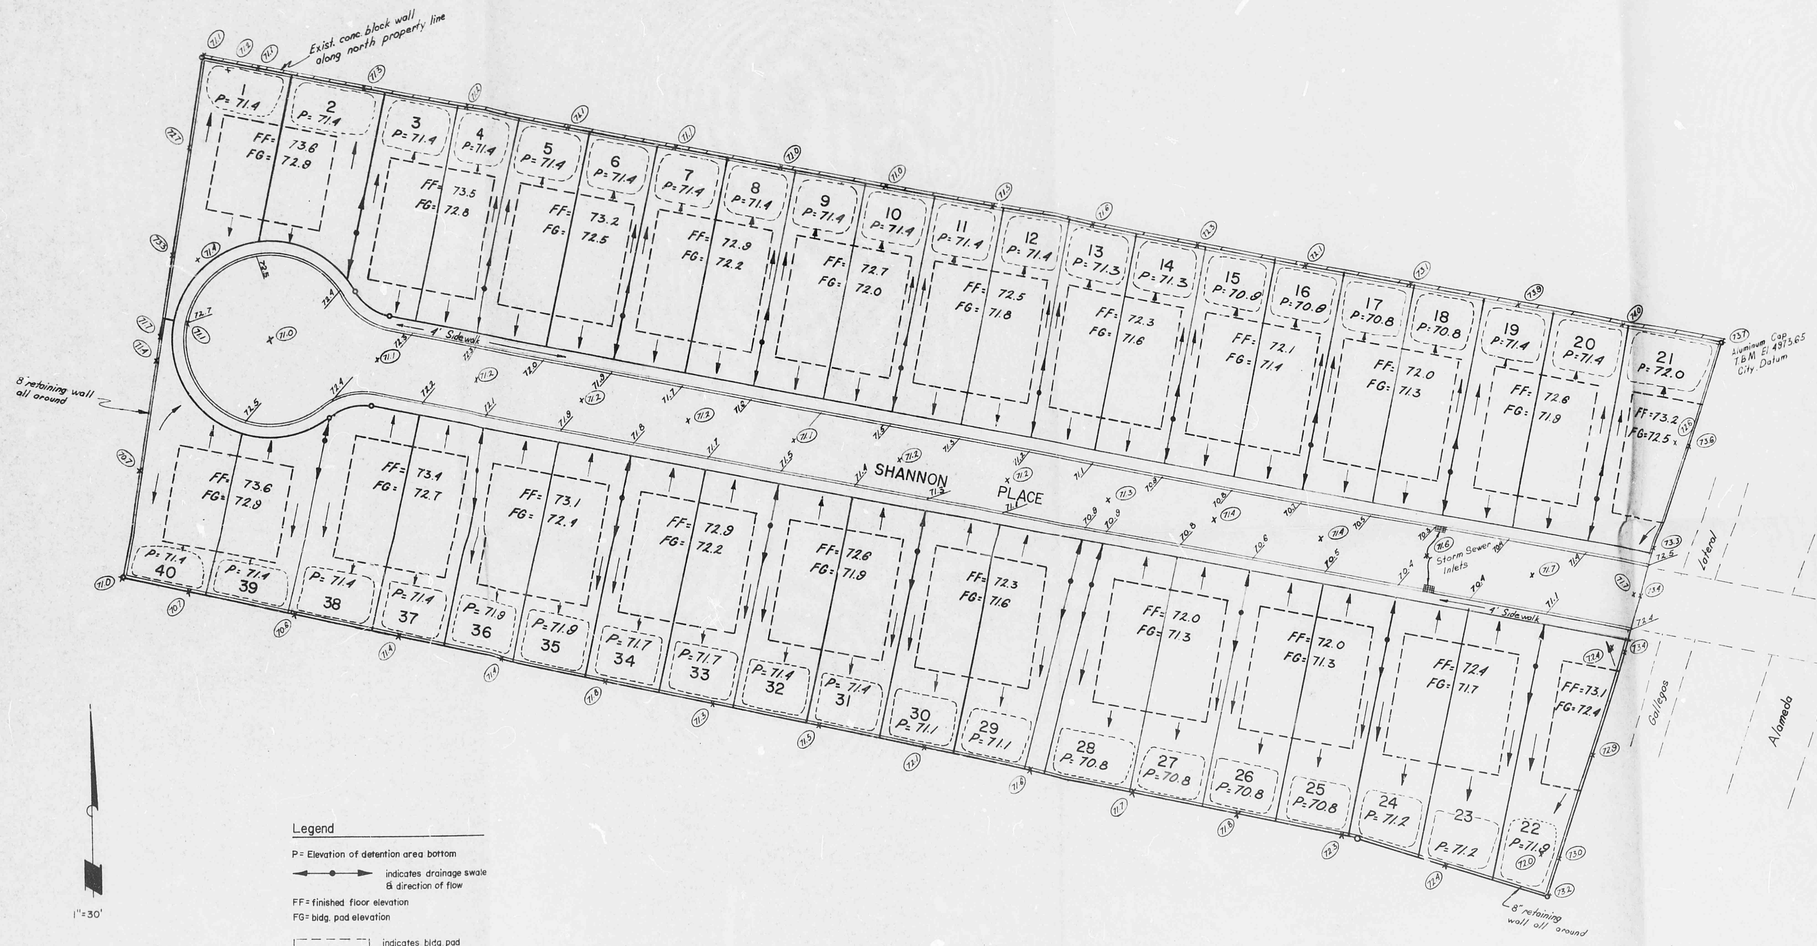

Legend

P = Elevation of detention area bottom

indicates drainage swale & direction of flow

FF = finished floor elevation

FG = bldg. pad elevation

indicates bldg. pad shown hereon for the largest unit planned length may be altered

Storm water detention volume req'd for typ. lot = 360 ft³

x (XX.X) spot elevation exist ground

Top of perimeter drainage isolation wall to be 0.7' above pond bottom

F14/D10 (1)

SHANNON 43	
GRADING PLAN	SEAL
LEVERTON ENGINEERING	
JOB:	SHT 1 OF 1
DRAWN BY: D.M	DATE: JULY 1977
CHECKED BY	SCALE: 1" = 30'