HYDROLOGY

F15/D6
TWO PLANS

F 15 - D6

2 PLANS

CITY OF ALBUQUERQUE

DRAINAGE FACILITIES WITHIN CITY RIGHT-OF-WAY

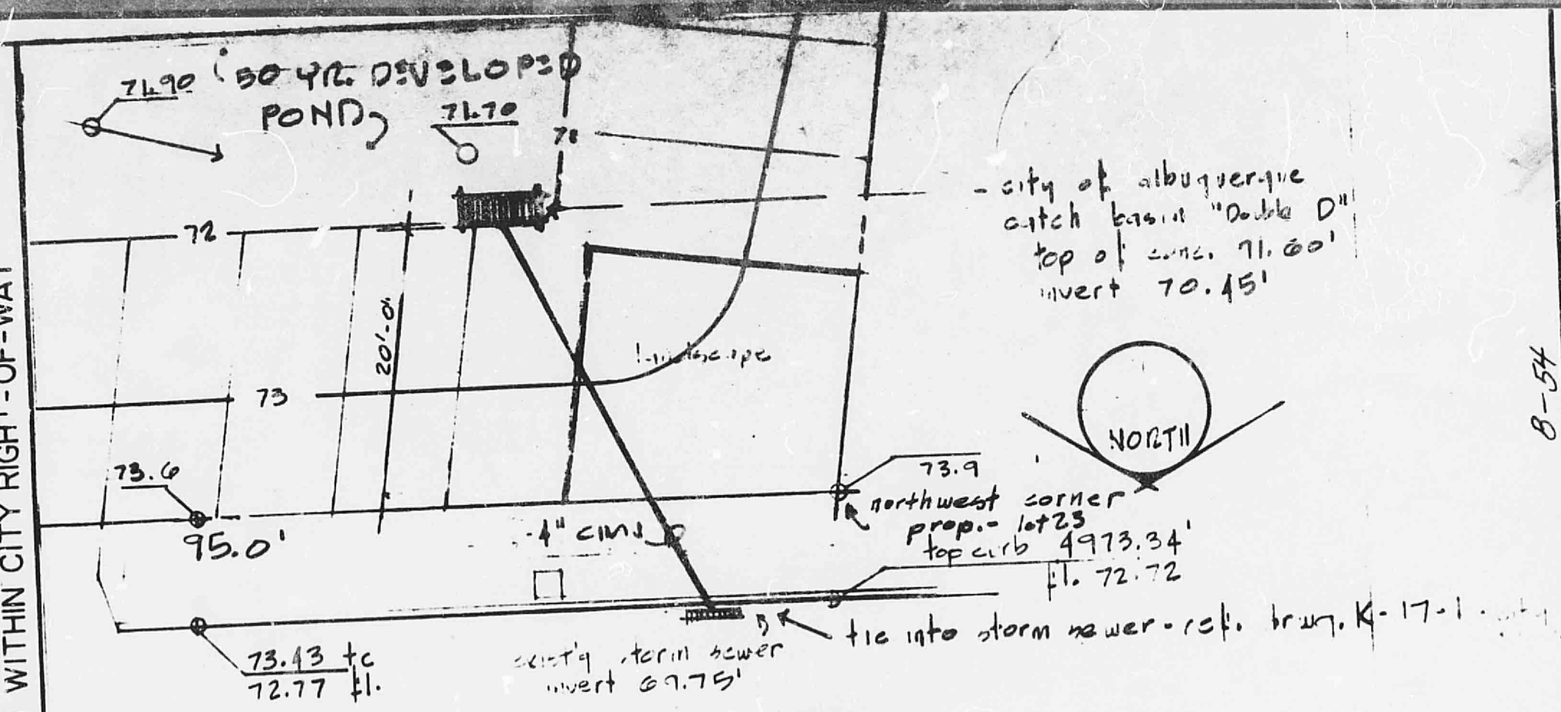

164 Sandia Rd. NW

lot 23 glendale add. - albuq., N.M.

REGISTERED PROFESSIONAL ENGINEER STATE OF NEW MEXICO No. 5315 WM. E. LEYENDECKER

scale 1" = 10'

BURTON, LEYENDECKER and LEYENDECKER, INC.
3401 Carlisle Blvd. NE Alb., NM 87110
(505) 884-1330

oct. 1982

8-54

APPROVALS	NAME	DATE
A.C.E./DESIGN		13 Oct 82
INSPECTOR		7-26-83
A.C.E./FIELD		7-27-86

TITLE: NCO APTS. 164 Sandia NW

PERMIT NO.

SHEET 2 OF 2

MAP NO. F-16

THIS MICROIMAGE IS THE BEST POSSIBLE REPRODUCTION DUE TO THE POOR QUALITY OF THE ORIGINAL DOCUMENT

CITY OF ALBUQUERQUE

DRAINAGE FACILITIES WITHIN CITY RIGHT-OF-WAY

164 Sandia Rd. N.W.
LOT 23 • Glendale Addition
Albuquerque, New Mexico

F15-D6

NOTICE TO CONTRACTOR

1. An excavation/construction permit will be required before beginning any work within City right-of-way. An approved copy of these plans must be submitted at the time of application for this permit.
2. All work detailed on these plans to be performed, except as otherwise stated or provided hereon, shall be constructed in accordance with "Contract Documents for City-Wide Utilities and Cash Paving No. 31 "
3. Two working days prior to any excavation, contractor must contact Line Locating Service, 765-1234, for location of existing utilities.
4. Prior to construction, the contractor shall excavate and verify the horizontal and vertical locations of all obstructions. Should a conflict exist, the contractor shall notify the engineer so that the conflict can be resolved with a minimum amount of delay.
5. Backfill compaction shall be according to Residential street use.

Sunstate Con B-54 Pavement

APPROVALS	NAME	DATE	TITLE: WOOD APTS. 164 Sandia NW
A.C.E./DESIGN	G Kilbah	13 Oct 82	
INSPECTOR	Jerry G.	7-26-83	PERMIT NO. / SHEET 1 OF 2 / MAP NO. F-15
A.C.E./FIELD	Earl R. Hazlett	7-28-83	

THIS MICROIMAGE IS THE BEST POSSIBLE REPRODUCTION DUE TO THE POOR QUALITY OF THE ORIGINAL DOCUMENT