HYDROLOGY

F16/D1
TWO PLANS

F16-D1

2 PLANS

ENCHANTMENT ENGINEERING INC

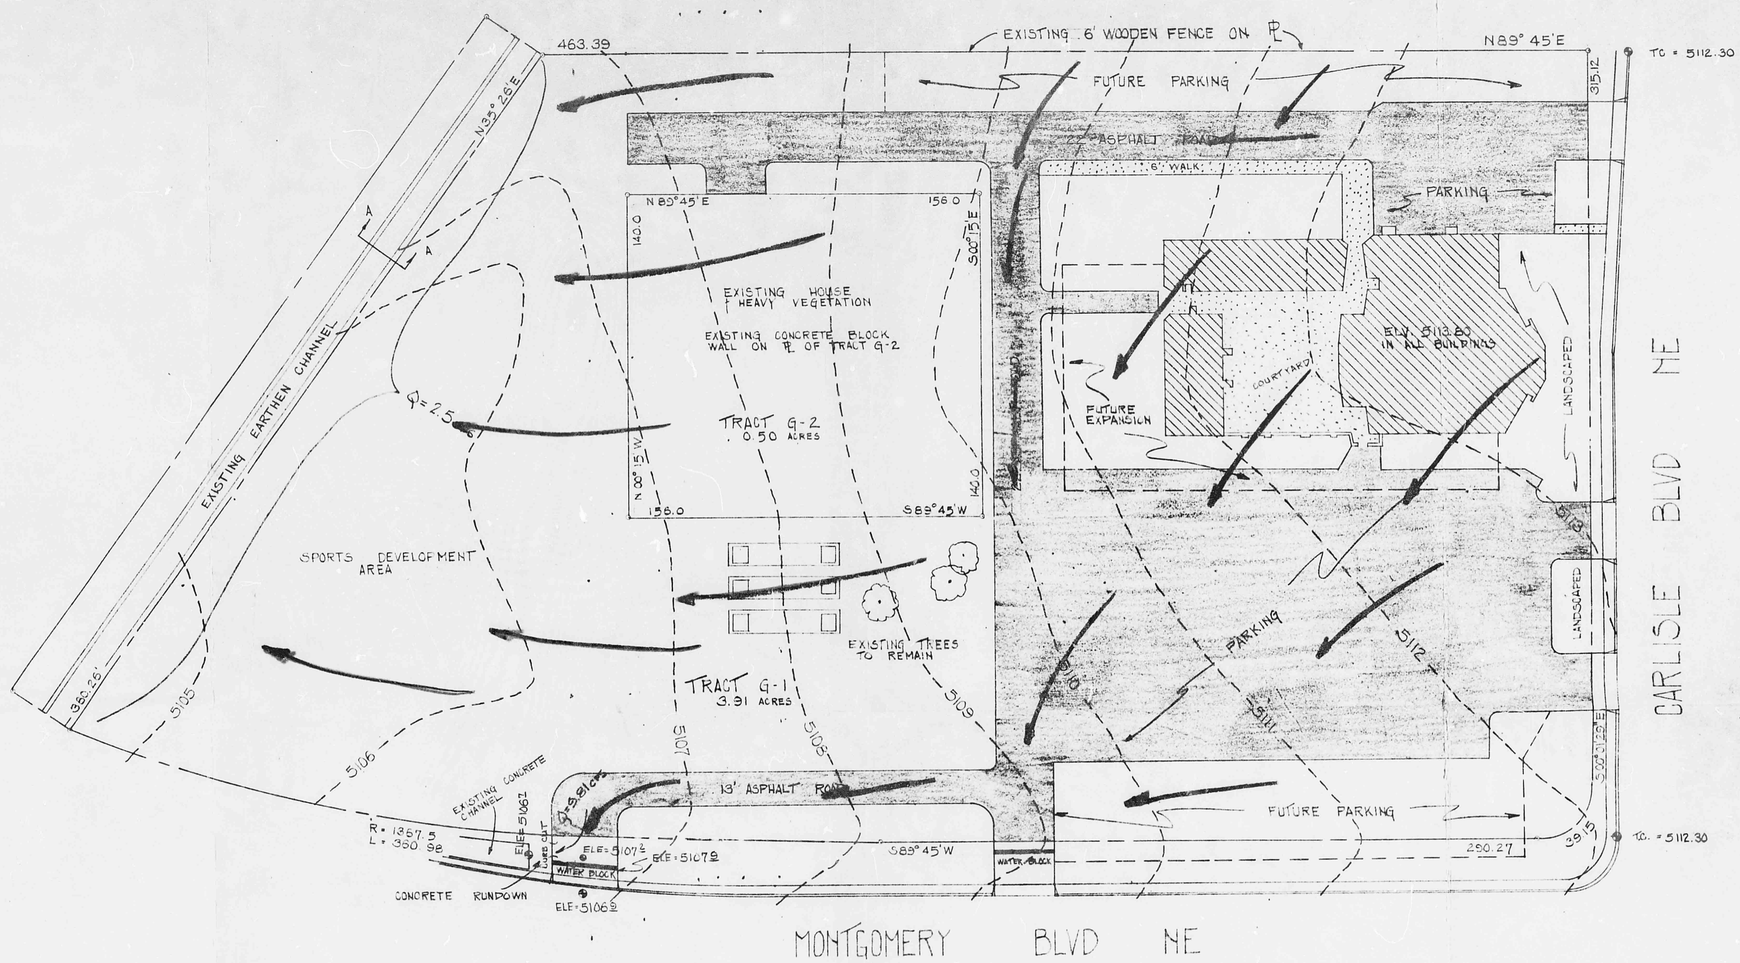

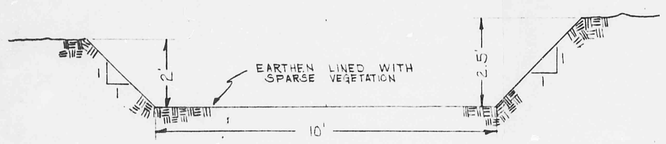

SECTION A-A

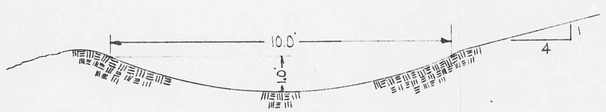

SECTION A'-A'

THE EXISTING EARTHEN CHANNEL DESIGNATED SECTION A-A IS TO BE REGRADED SO AS TO CONFORM TO THE ABOVE CROSS-SECTION DESIGNATED SECTION A'-A' WHICH HAS A CAPACITY OF 57cfs.

DEVELOPMENT ○ ○ PLAT
○ FIRST CHURCH OF GOD ○

JUNE 8, 1973

AREAS:

TRACT G-1 = 3.91 ACRES
TRACT G-2 = 0.50 ACRES

PAVED AREAS = 1.49 ACRES
(INCLUDES WALKS & FUTURE PARKING)

ROOFED AREA = 0.47 ACRES
(INCLUDES FUTURE EXPANSION)

GRASSED AREA = 1.46 ACRES

EXECUTIVE ENGINEER, AMAFCA — 12 Jun 1973 DATE

I CERTIFY THAT THE DEVELOPMENT OF THIS TRACT WILL BE IN ACCORDANCE WITH DRAINAGE REPORT DATED JUNE 8, 1973 AND PREPARED BY ENCHANTMENT ENGINEERING INC. AND APPROVED BY AMAFCA ON June 12, 1973

BY. Chandler Graham
CHANDLER GRAHAM - AS AGENT FOR 1ST CHURCH OF GOD.

F15/D6

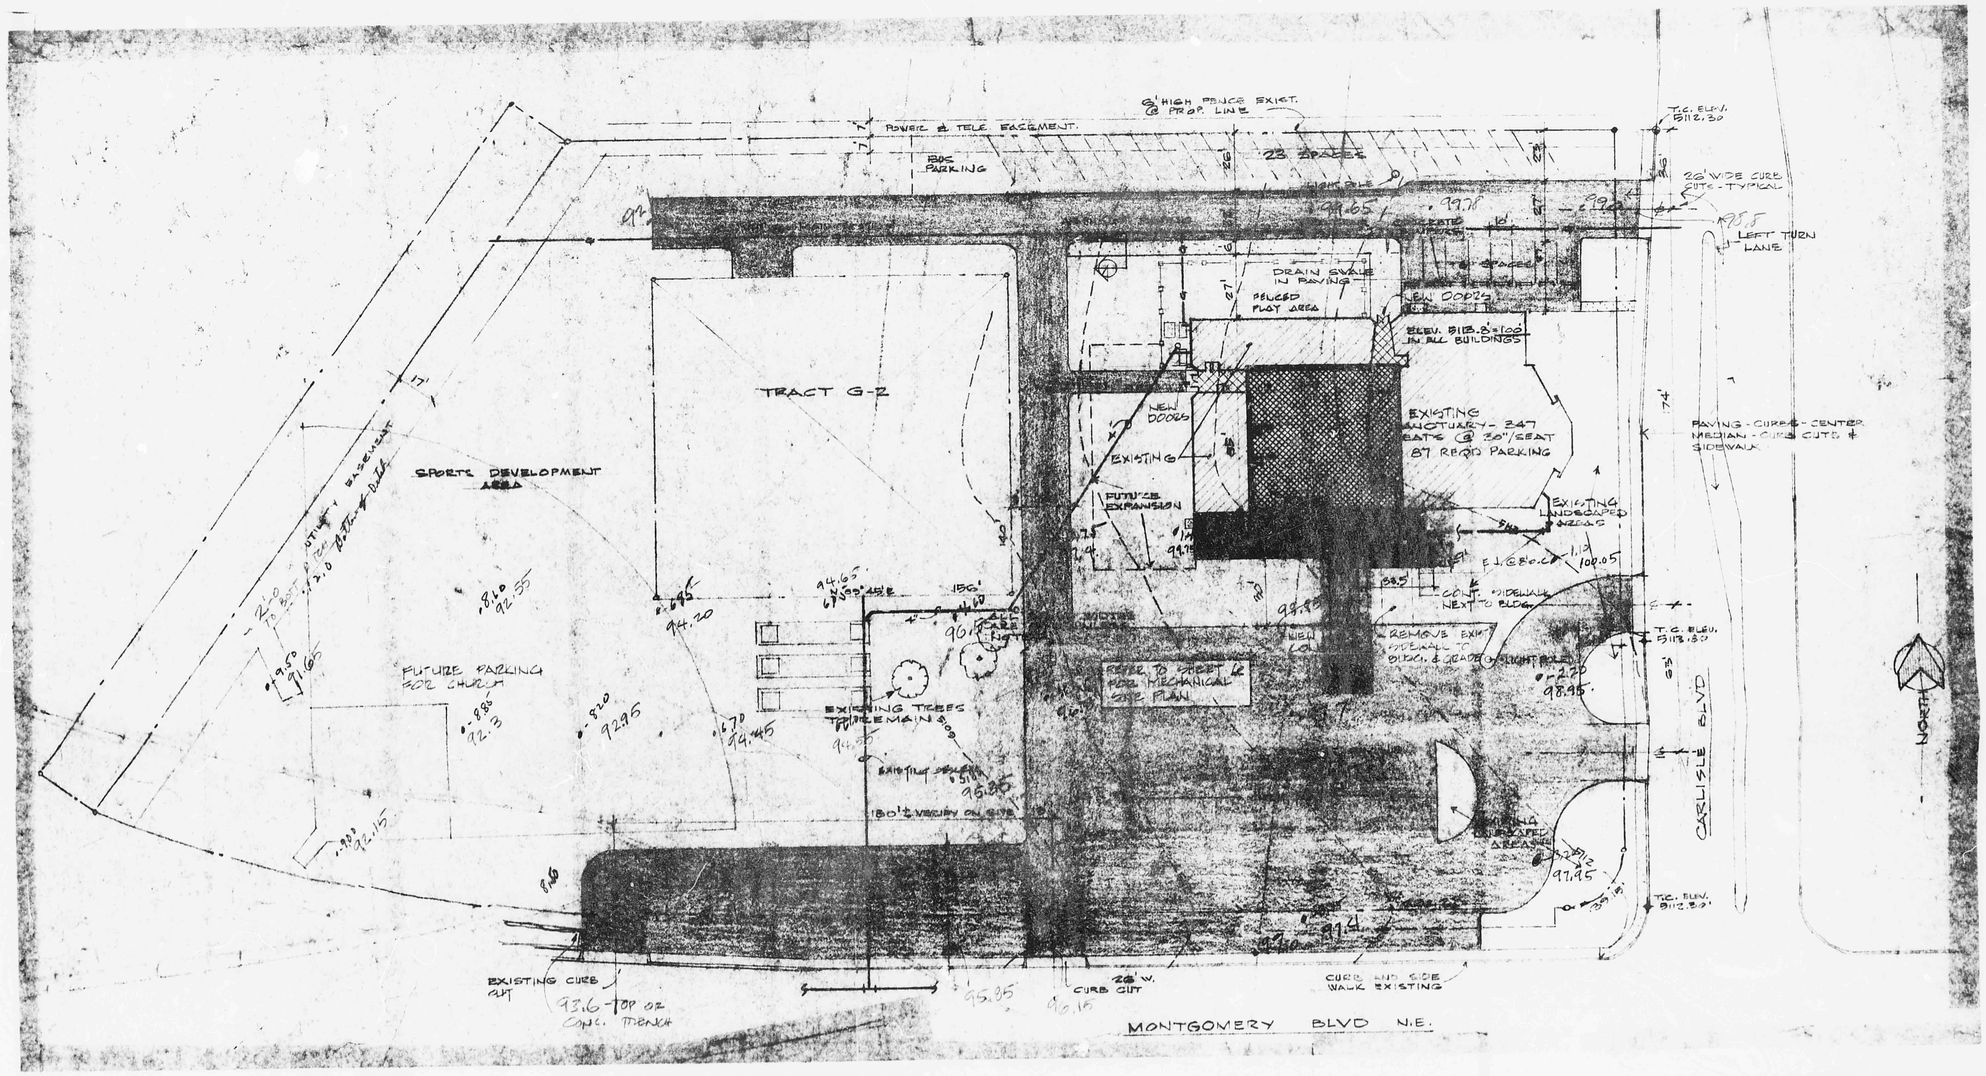

SITE PLAN

DEVELOPMENT DRAINAGE

DEVELOPMENT & DRAINAGE PLAN FOR THIS PROPERTY, INCLUDING THE FUTURE ADDITIONS WAS SUBMITTED AND ACCEPTED: JUNE 24, 1975

LEGEND

EXISTING BUILDING
EXISTING PARKING
EXISTING - TO BE REMOVED
CLASSROOM ADDITION
EXISTING COURTYARD TO BE ENCLOSED

1 SITE PLAN	6 MECHANICAL SITE PLAN	11 ELECTRICAL DETAILS
2 STRUCTURAL PLANS · SECTION	7 MECHANICAL PLANS	12 SPECIFICATIONS
3 FIRST FLOOR PLAN · SCHEDULES	8 PLUMBING PLANS	13 SPECIFICATIONS
4 SECOND FLOOR PLAN · ELEVATIONS	9 MECHANICAL/PLUMBING PLANS	14 SPECIFICATIONS
5 WALL SECTIONS · DETAILS	10 ELECTRICAL PLANS	

MONTGOMERY PLACE CHURCH OF GOD

CLASSROOM BLDG. ADDITION

SITE PLAN · INDEX

pacheco and graham · architects

JOB	DATE	SHEET
7805	SEPT. 25, 1978	1 OF 14

F15/D6

REVISED 6 OCT. 78
REVISED 21 DEC 78