HYDROLOGY

F18/D10
TWO PLAN

F 18-D10

2 PLANS

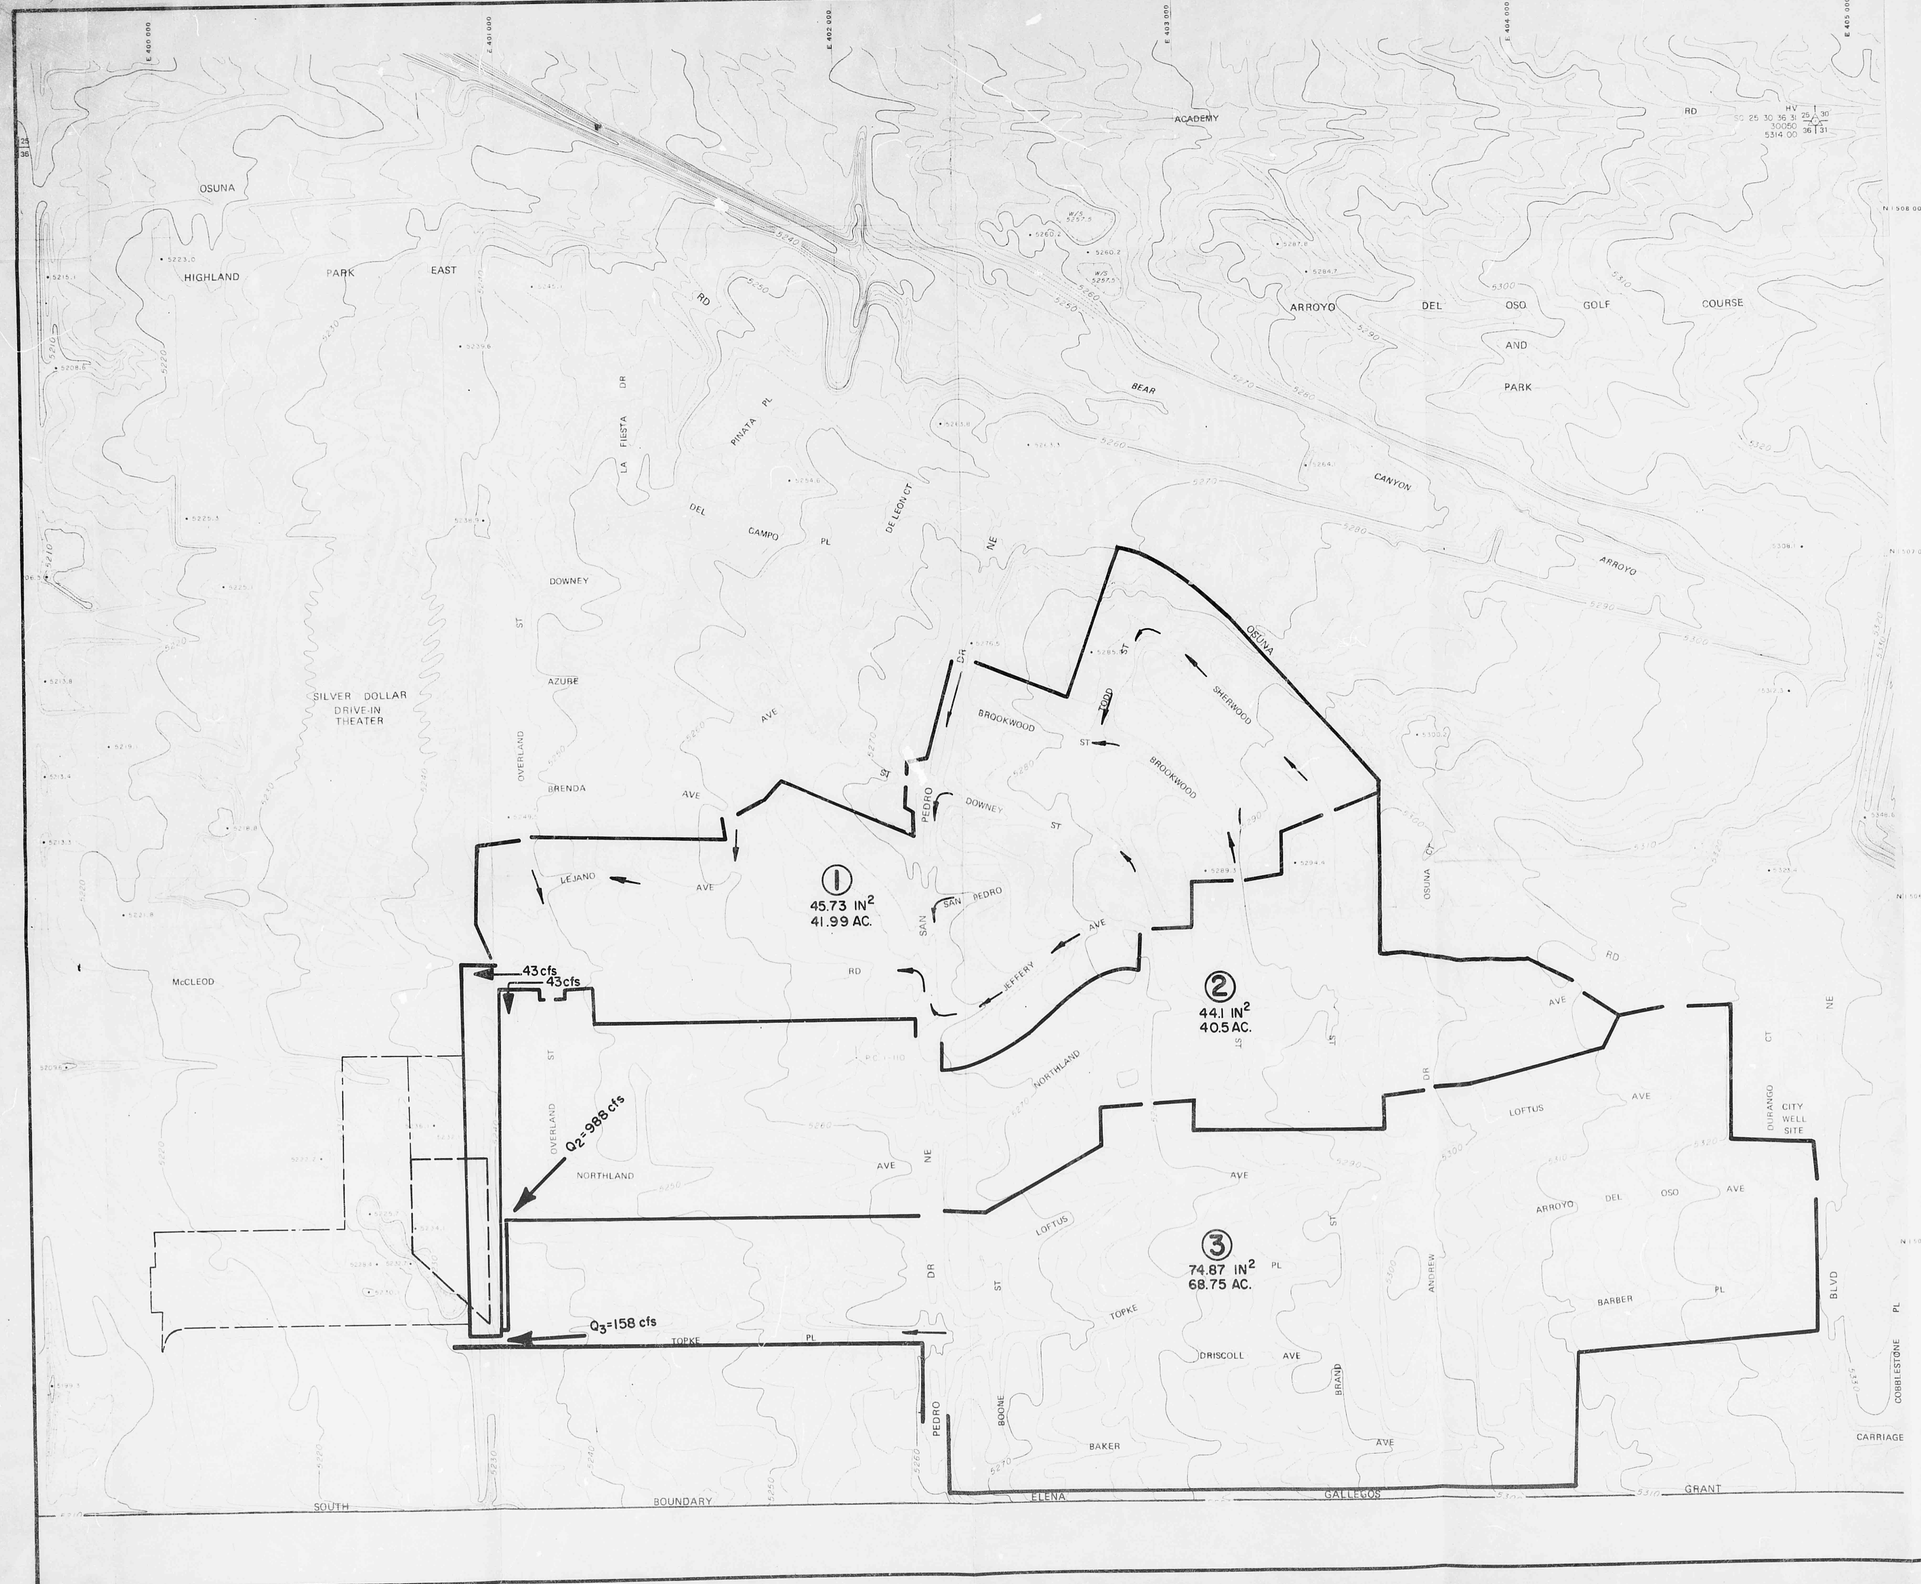

F18/D10

Date	Revision	By

LAKE VIEW APARTMENTS

Project No.

Seal

PLATE II

EXISTING UPLAND DRAINAGE

CITY OF ALBUQUERQUE

Job No. 79-035	Sheet 2 Of 3
Drawn By: KIT	Date: MARCH 1979
Checked By: RRB	Scale: 1" = 200'

NOTE: SEE DRAINAGE REPORT UNDER SEPARATE COVER BY BOHANNON-HUSTON, FILED 3/22/79 AND APPROVED ON APRIL 1979

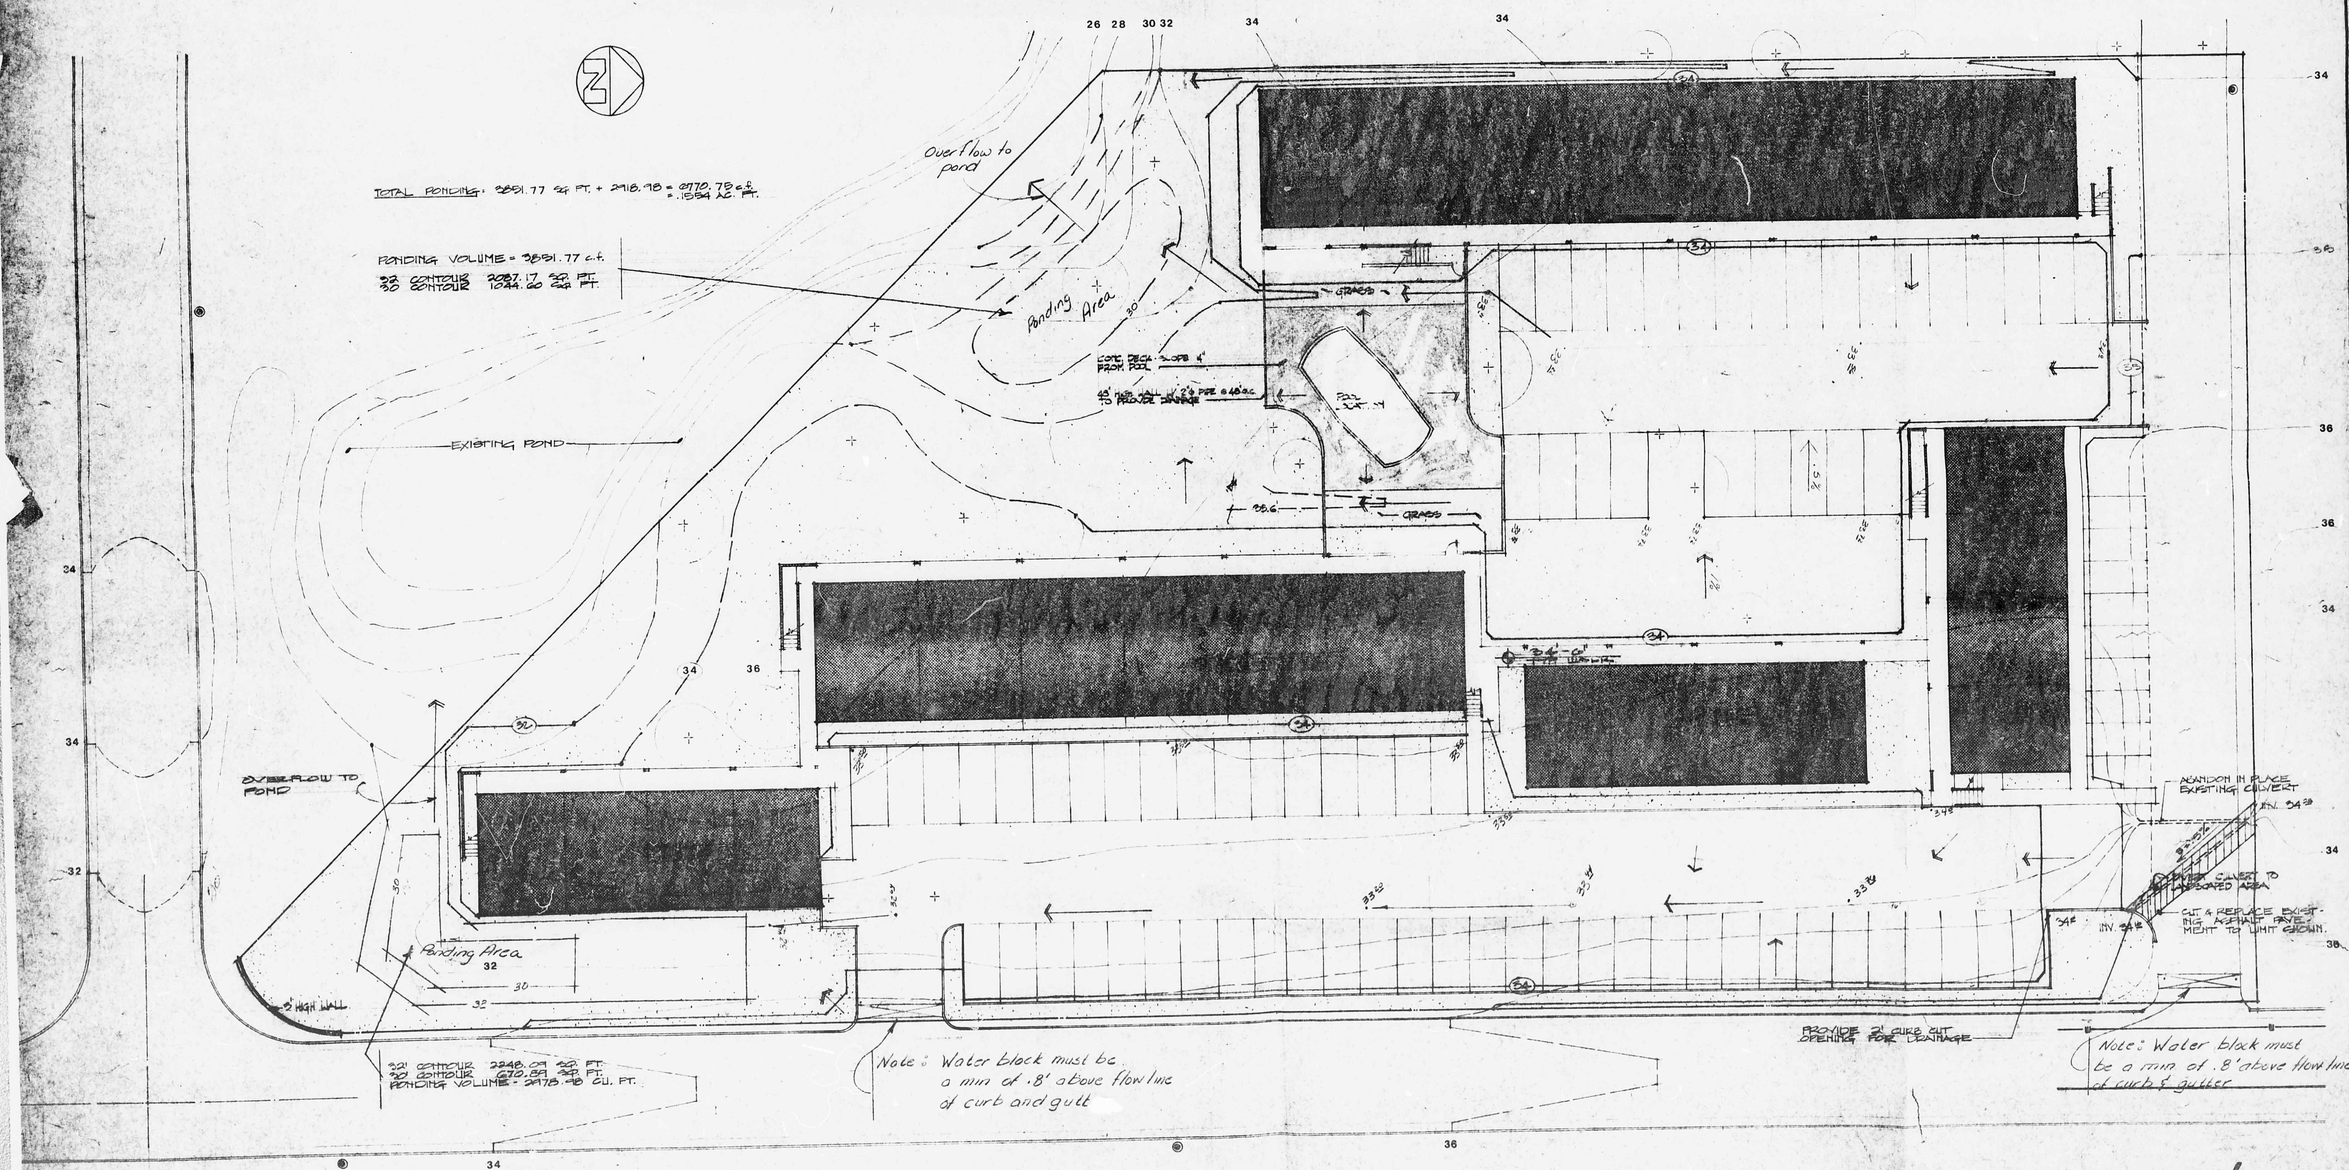

F18/D16

6/13/79

SITE DRAINAGE PLAN

LAKEVIEW APARTMENTS
SAN MATEO LANE
ALBUQUERQUE

2