HYDROLOGY

F18/D38

ONE PLAN

I PLAN FOR

OAK TREE PLAZA

F18- D38

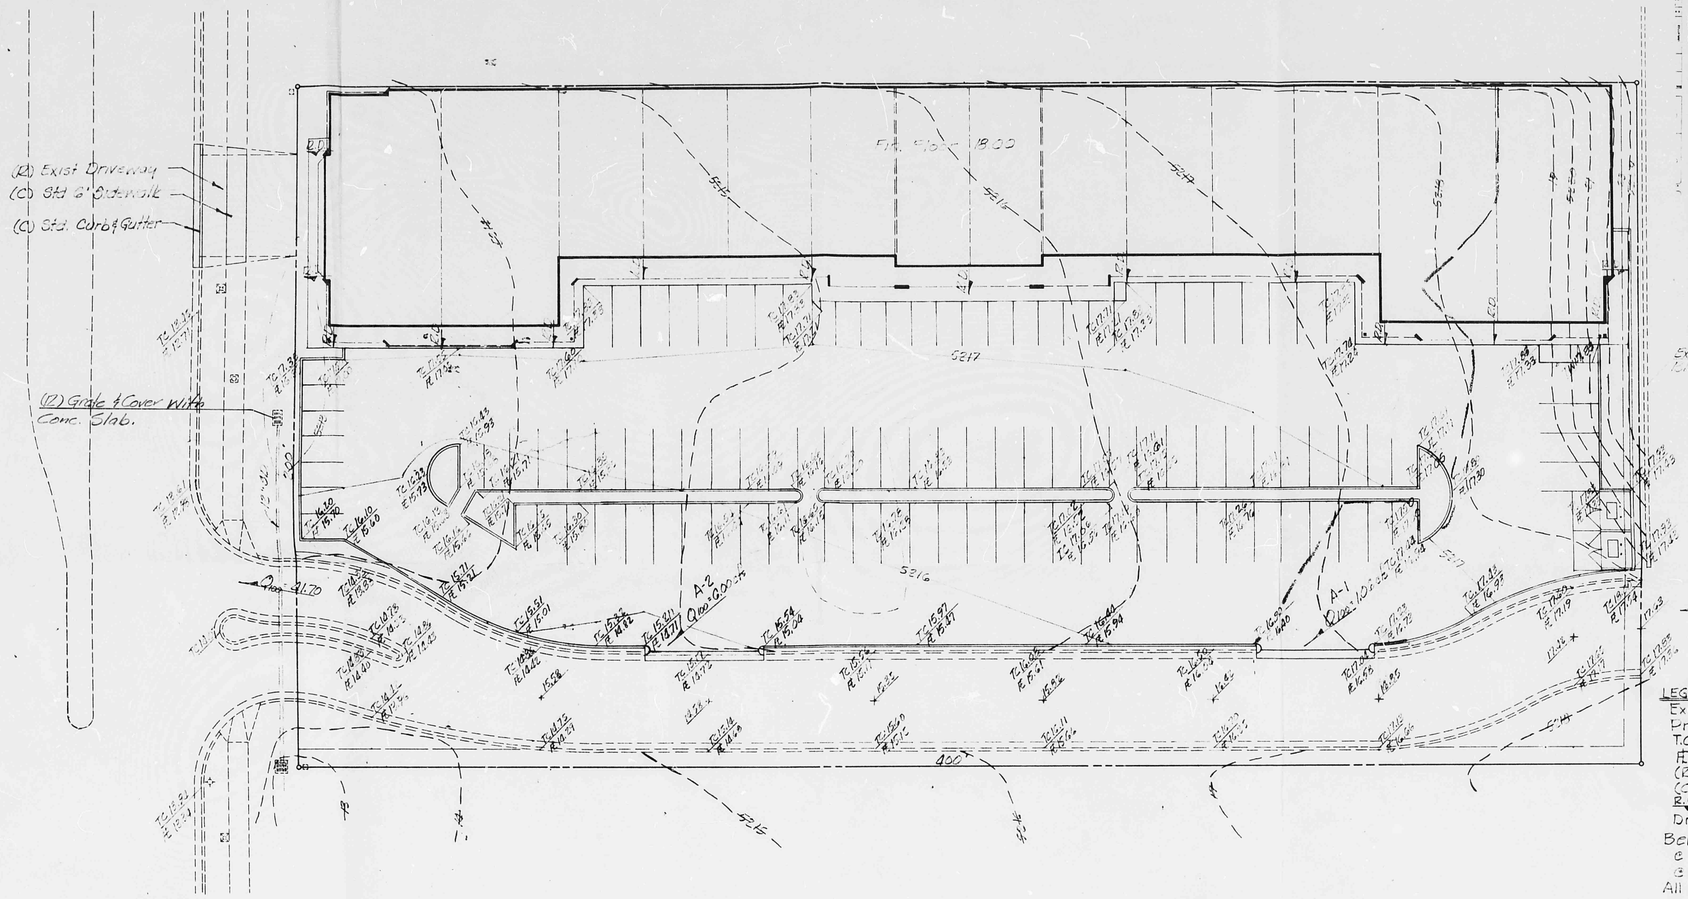

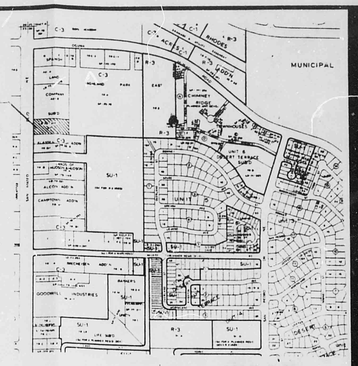

MAP F-18

LEGEND:
Exist Contour ---- 5216 ----
Prop Contour ——— 5216 ———
T.C. Top of Curb
F.L. Flow Line
(R) Remove
(C) Construct
R.D. Roof Drain
Drainage Area Boundary

Bench Mark: Std NMSHD Brass Tablet @ Nose of North Median on San Mateo Blvd. @ Osuna Rd. ELEV. 5210.60
All Elevations Shown are MSL

During Construction the Contractor Shall Take Such Measures as Necessary so Sediment From any Soil Erosion will Remain on Site.

All Work Within Public R/W will be in Accordance with City Albuquerque Standard Drawings & Specifications.

GRADING PLAN

SCALE 1"=20'

RECEIVED
APR 03 1985
HYDROLOGY SECTION

ROBERT F. [illegible] NEW MEXICO REGISTERED PROFESSIONAL ENGINEER

F18/D38

WILSON & COMPANY
ENGINEERS & ARCHITECTS
ALBUQUERQUE NEW MEXICO

OAK TREE PLAZA
RETAIL CENTER
ALBUQUERQUE, NEW MEXICO

DESIGN	RFS
DRAWN	
DATE	2 APRIL 85
FILE NO.	85-505
SHEET NO.	C1

WILSON & COMPANY
ENGINEERS & ARCHITECTS