HYDROLOGY

F20/D4
3 PLANS

F20/D4

3 PLANS

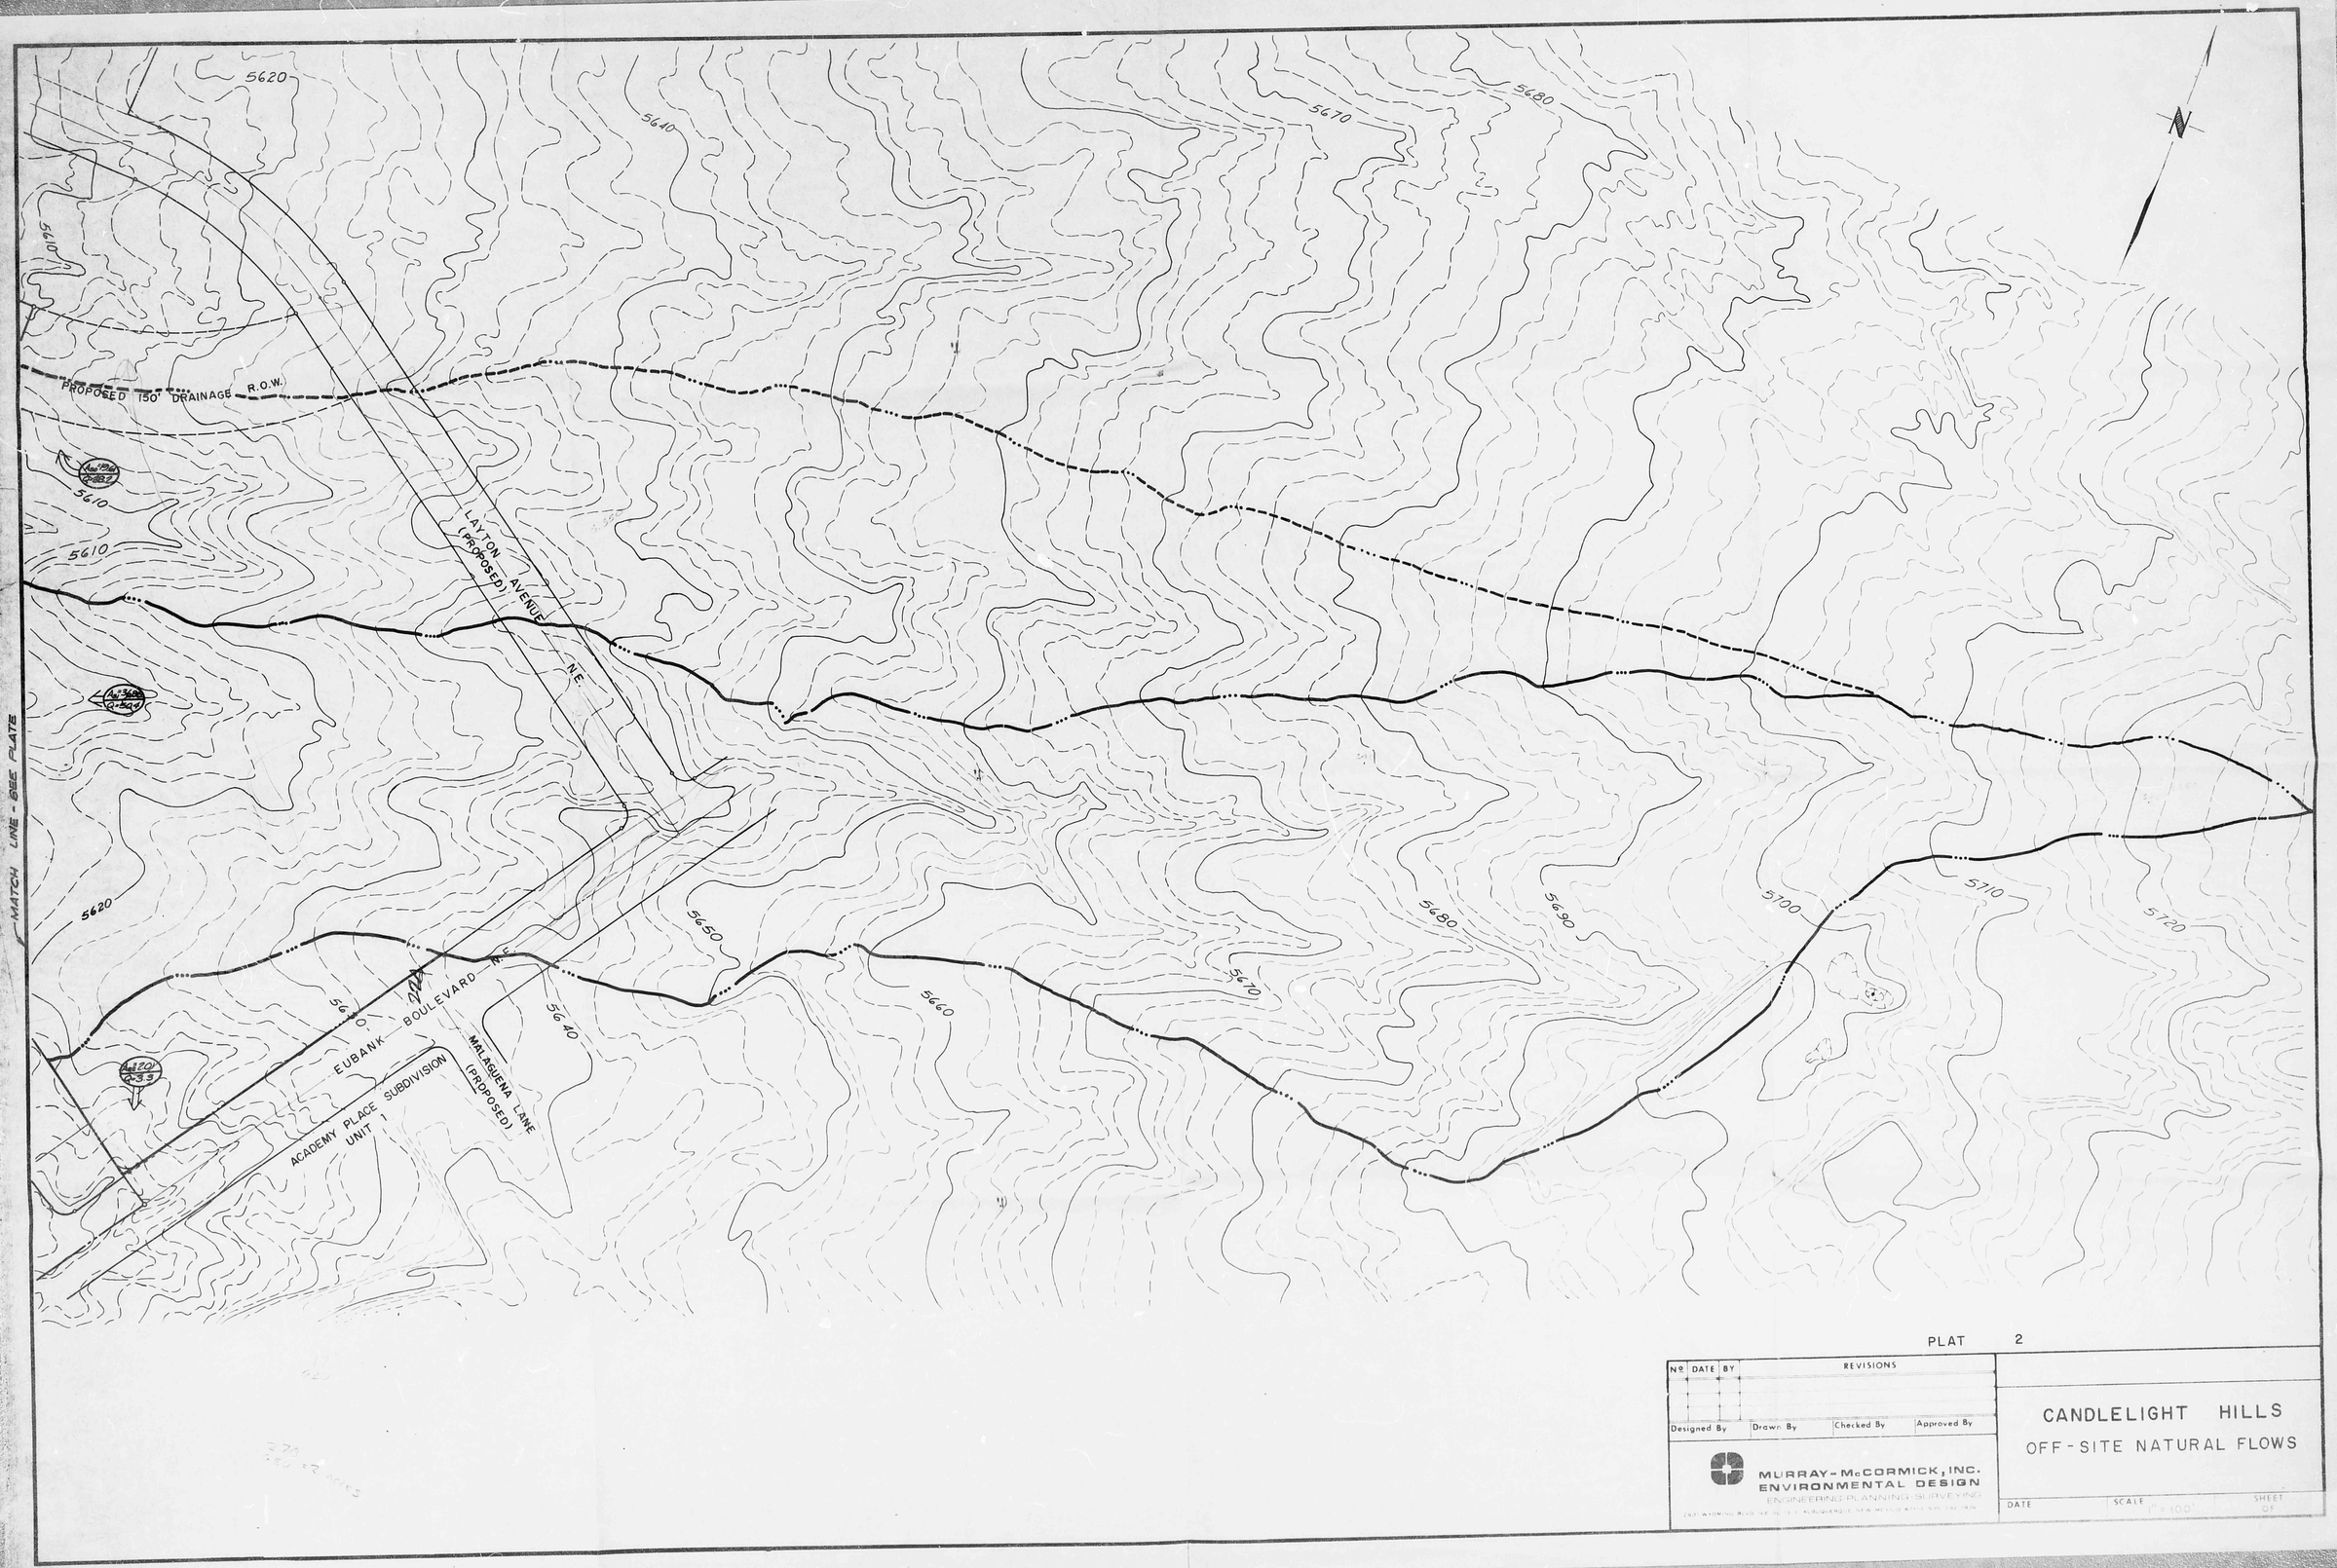

PLAT 2

Nº	DATE	BY	REVISIONS

Designed By | Drawn By | Checked By | Approved By

MURRAY-McCORMICK, INC.
ENVIRONMENTAL DESIGN
ENGINEERING-PLANNING-SURVEYING

CANDLELIGHT HILLS
OFF-SITE NATURAL FLOWS

DATE | SCALE 1" = 100' | SHEET 01

CANDLELIGHT HILLS

DRAINAGE STUDY

ON-SITE FLOWS

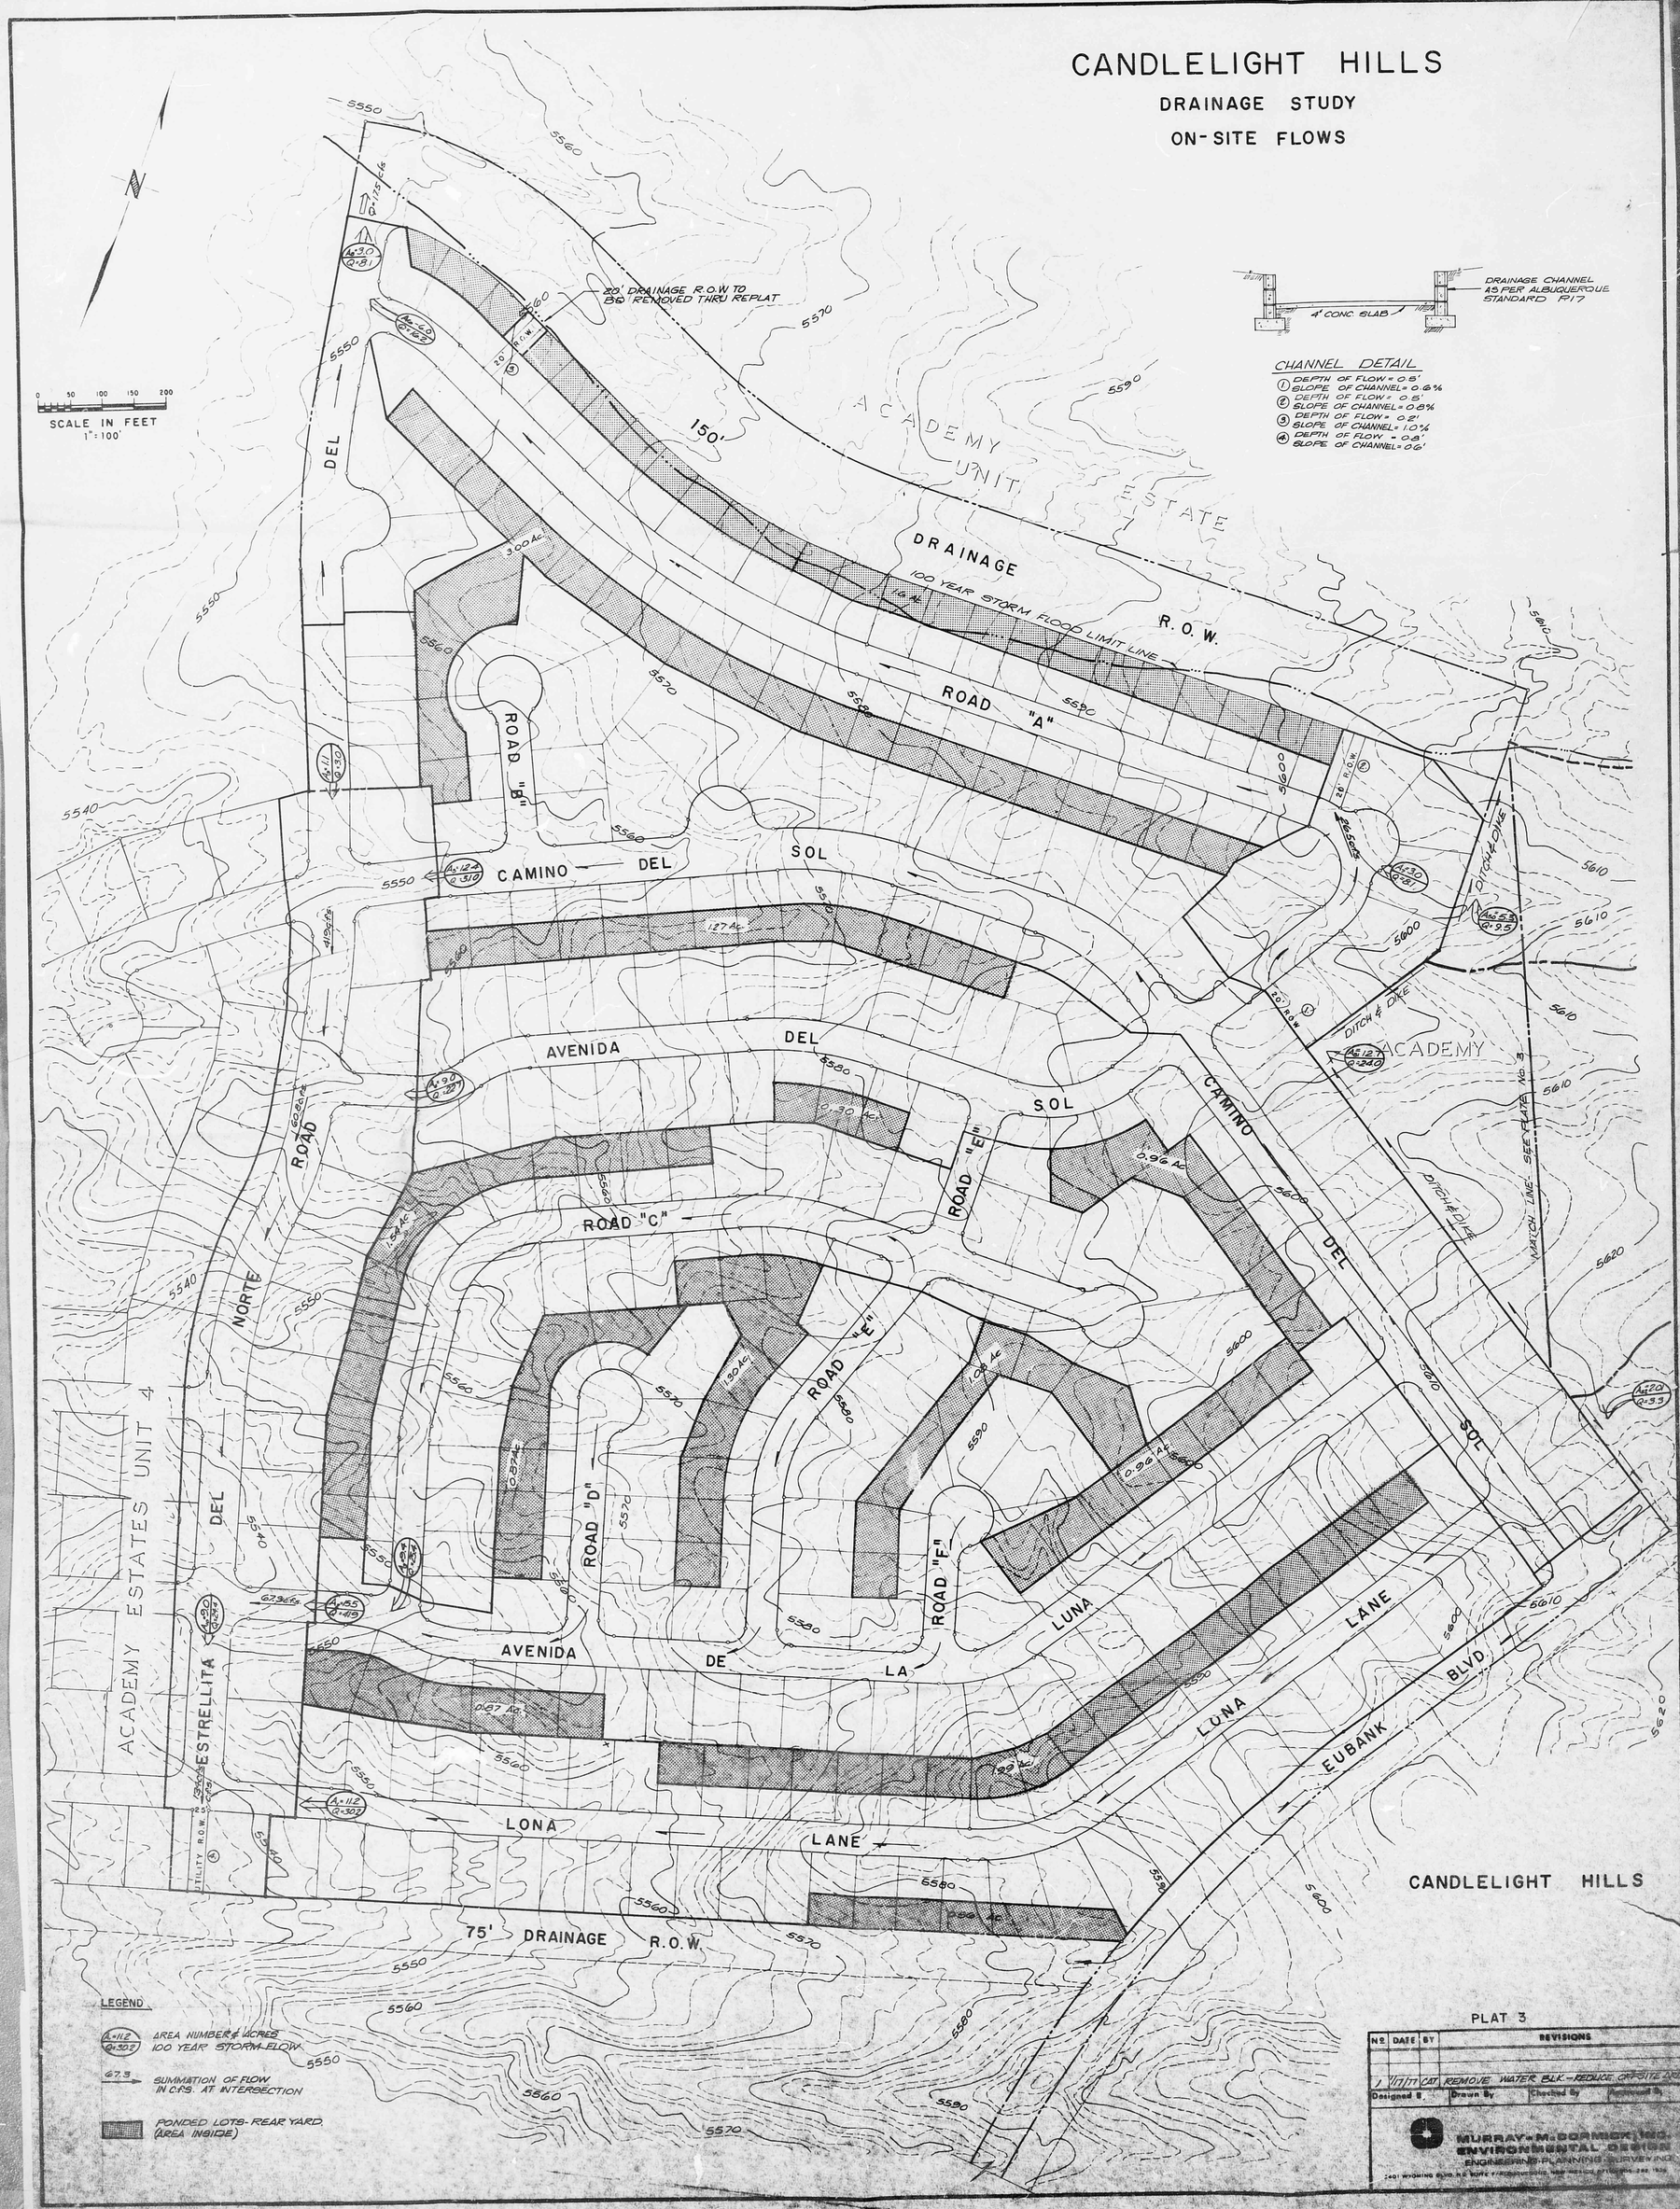

PLAT 3

No	DATE	BY	REVISIONS
1	1/11/71	CAT	REMOVE WATER BLK. - REDUCE OFFSITE AREA

Designed By | Drawn By | Checked By | Approved By

MURRAY-McDORMICK, INC.
ENVIRONMENTAL DESIGN
ENGINEERING - PLANNING - SURVEYING
2401 WYOMING BLVD. N.E. SUITE F - ALBUQUERQUE, NEW MEXICO 87112 - PHONE 292-1936

CANDLELIGHT HILLS

DRAINAGE STUDY
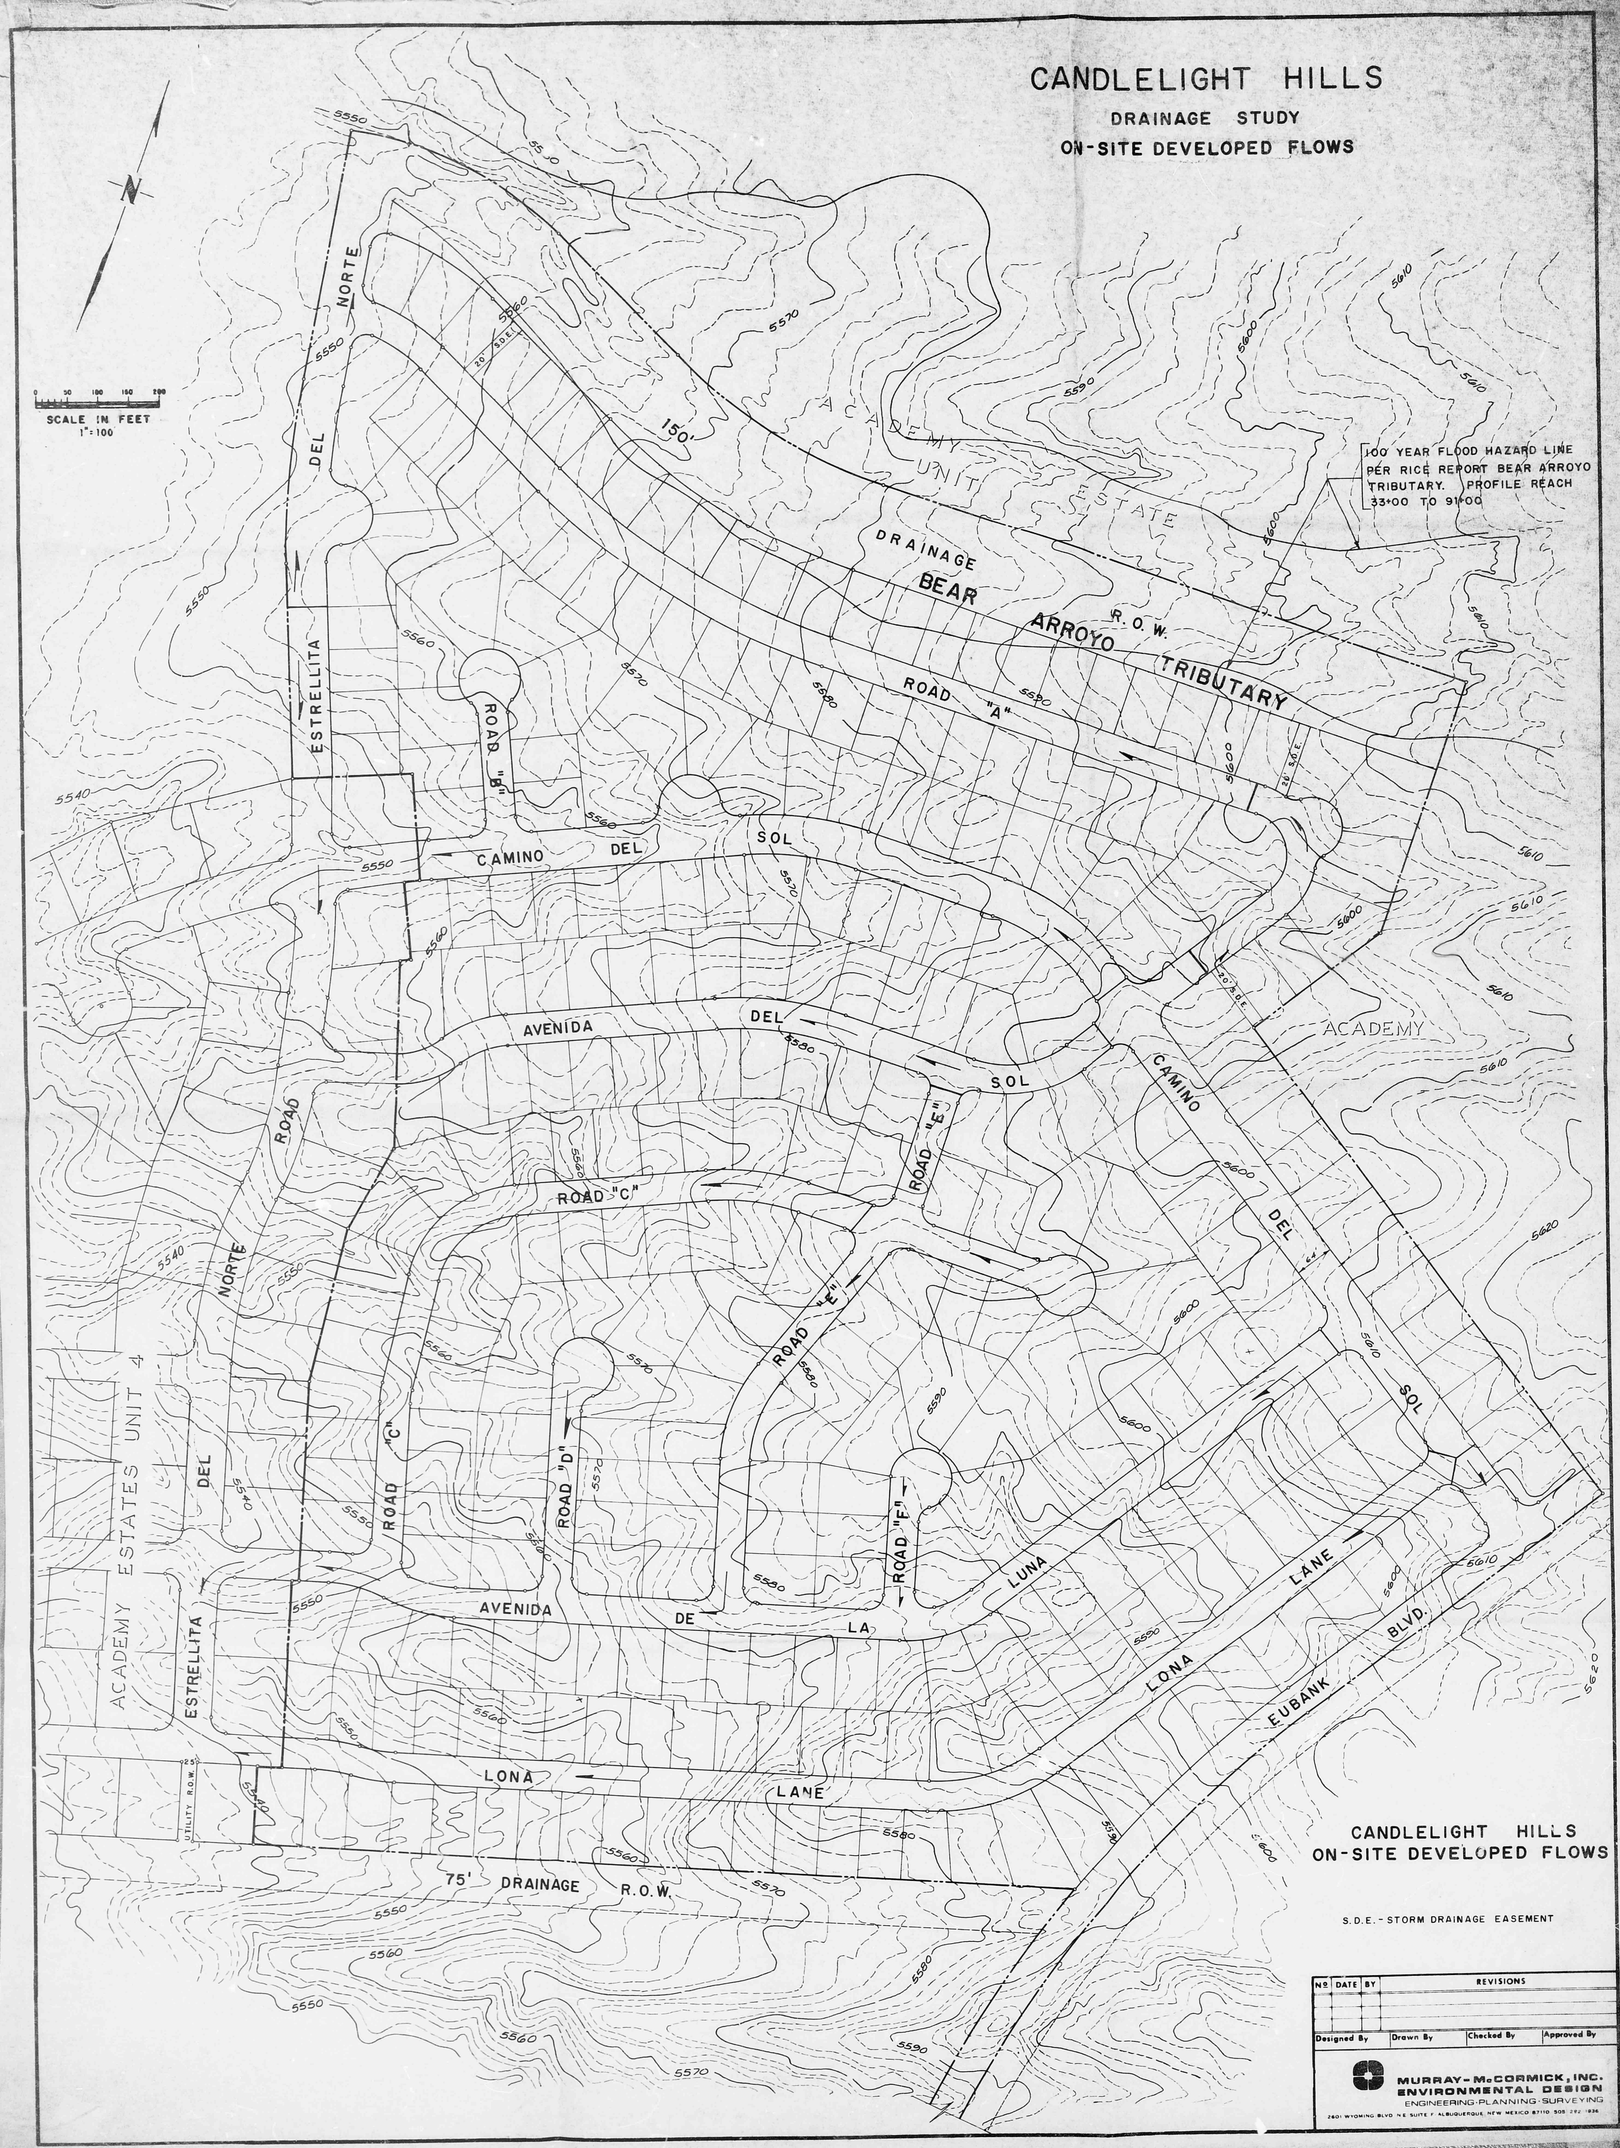
ON-SITE DEVELOPED FLOWS