HYDROLOGY

F20/D5
2 PLANS

F20/D5

2 Plans

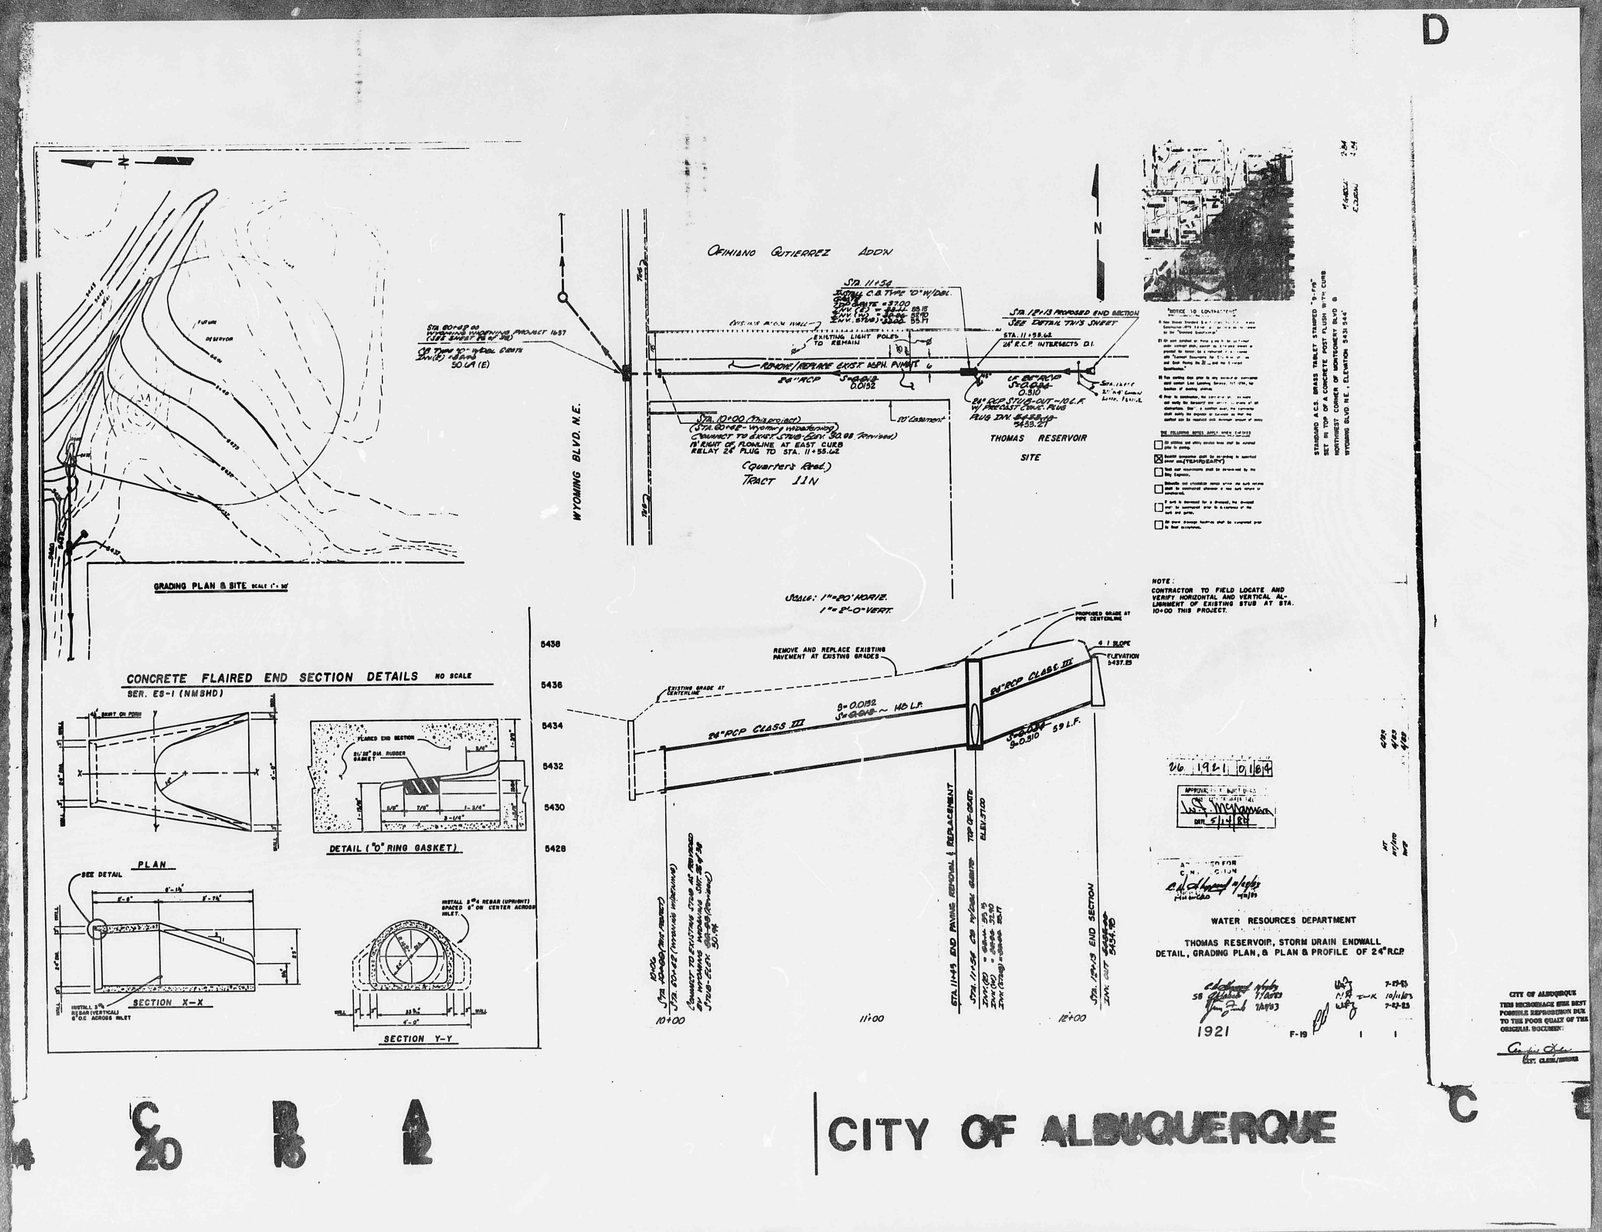
GRADING PLAN & SITE
WYOMING BLVD. N.E.
ORFIANO GUTIERREZ ADDN
THOMAS RESERVOIR SITE
(Quarters Road)
TRACT 11N
24" RCP CLASS III
CONCRETE FLAIRED END SECTION DETAILS
NO SCALE
SER. ES-1 (NMSHD)
PLAN
SECTION X-X
SECTION Y-Y
DETAIL ("O" RING GASKET)
WATER RESOURCES DEPARTMENT
THOMAS RESERVOIR, STORM DRAIN ENDWALL
DETAIL, GRADING PLAN, & PLAN & PROFILE OF 24" RCP
CITY OF ALBUQUERQUE

ENCHANTMENT ENGINEERING INC.
1517 EUBANK BLVD., N.E.
ALBUQUERQUE, N.M. Ph. 294-8859

DRAINAGE PLAN

QUARTERS LOUNGE
FOR
CONNIE HELLOS

NORTHERLY 360' OF TRACT [illegible] BLOCK [illegible] OF THE [illegible] OF MIGUEL A. GUTIERREZ LOWER TERRACE SUBDIVISION IN THE CITY OF ALBUQUERQUE, N.M.

Notes 1/23/80
Brown [illegible]
w/ Water [illegible]
Res. N. [illegible]
site - Copy of [illegible]
from [illegible]
[illegible]
[illegible]
[illegible]
- Final [illegible]
[illegible]
[illegible]
- [illegible]
[illegible]
RSP

SCALE: 1"=20'

EXISTING CONDITIONS

AREA		84,000
SLOPE		[illegible]
RUNOFF COEFFICIENT		.40
TIME OF CONCENTRATION		[illegible]
INTENSITY		[illegible]
10 YEAR PRECIPITATION		[illegible]
RUNOFF RATE		[illegible]
RUNOFF VOLUME		[illegible]

DEVELOPED CONDITIONS

			RATE	
ROOF	[illegible]	0	.90	[illegible]
PAVEMENT	[illegible]	0	[illegible]	[illegible]
OPEN	[illegible]	.40	[illegible]	[illegible]
			[illegible]	[illegible]

[illegible] RETENTION
[illegible] + [illegible]

FIELD DATA

FLOW LINE	[illegible]
TOP OF CURB	[illegible]
BOTTOM OF WALL	[illegible]
[illegible]	[illegible]

[illegible] RETENTION

[illegible]	PROP GRAT ELEV
[illegible]	PROP CONTOURS
[illegible]	EXIST CONTOURS
[illegible]	PROP RET WALL
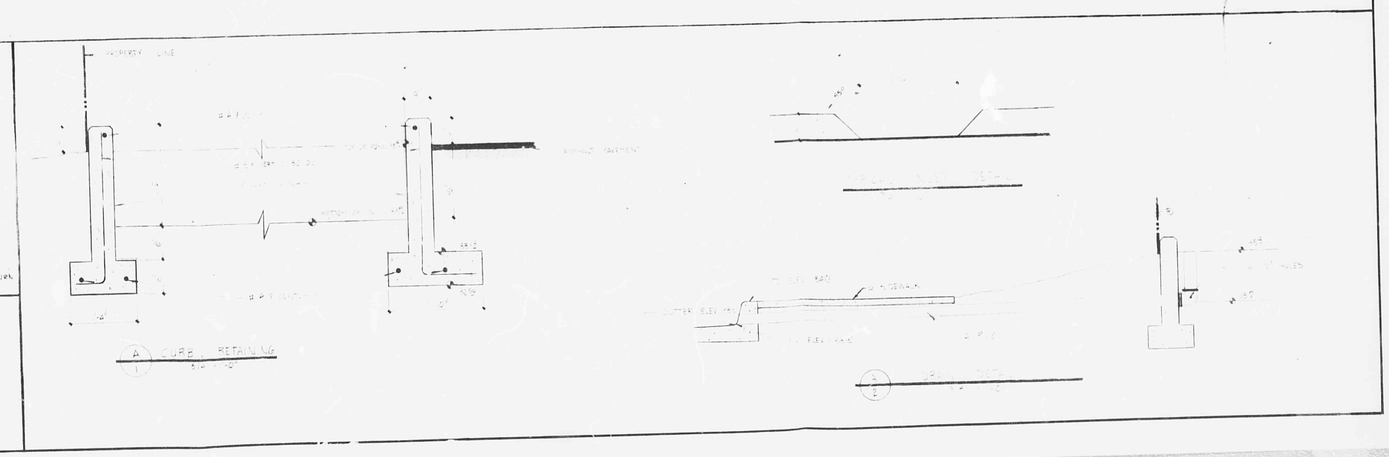
BENCH MARK
FIGURE INTERSECTION OF MONTGOMERY & WYOMING - SQUARE CHISELED ON TOP OF CONCRETE CURB AT E&F RETURN
ELEV. [illegible]