HYDROLOGY

F21/D3
3 PLANS

F21/D3

3 PLANS

Proposed Dwelling
Not to Scale
INVESTIGATION
GOODRICH ESTATE
DRAINAGE PLAN

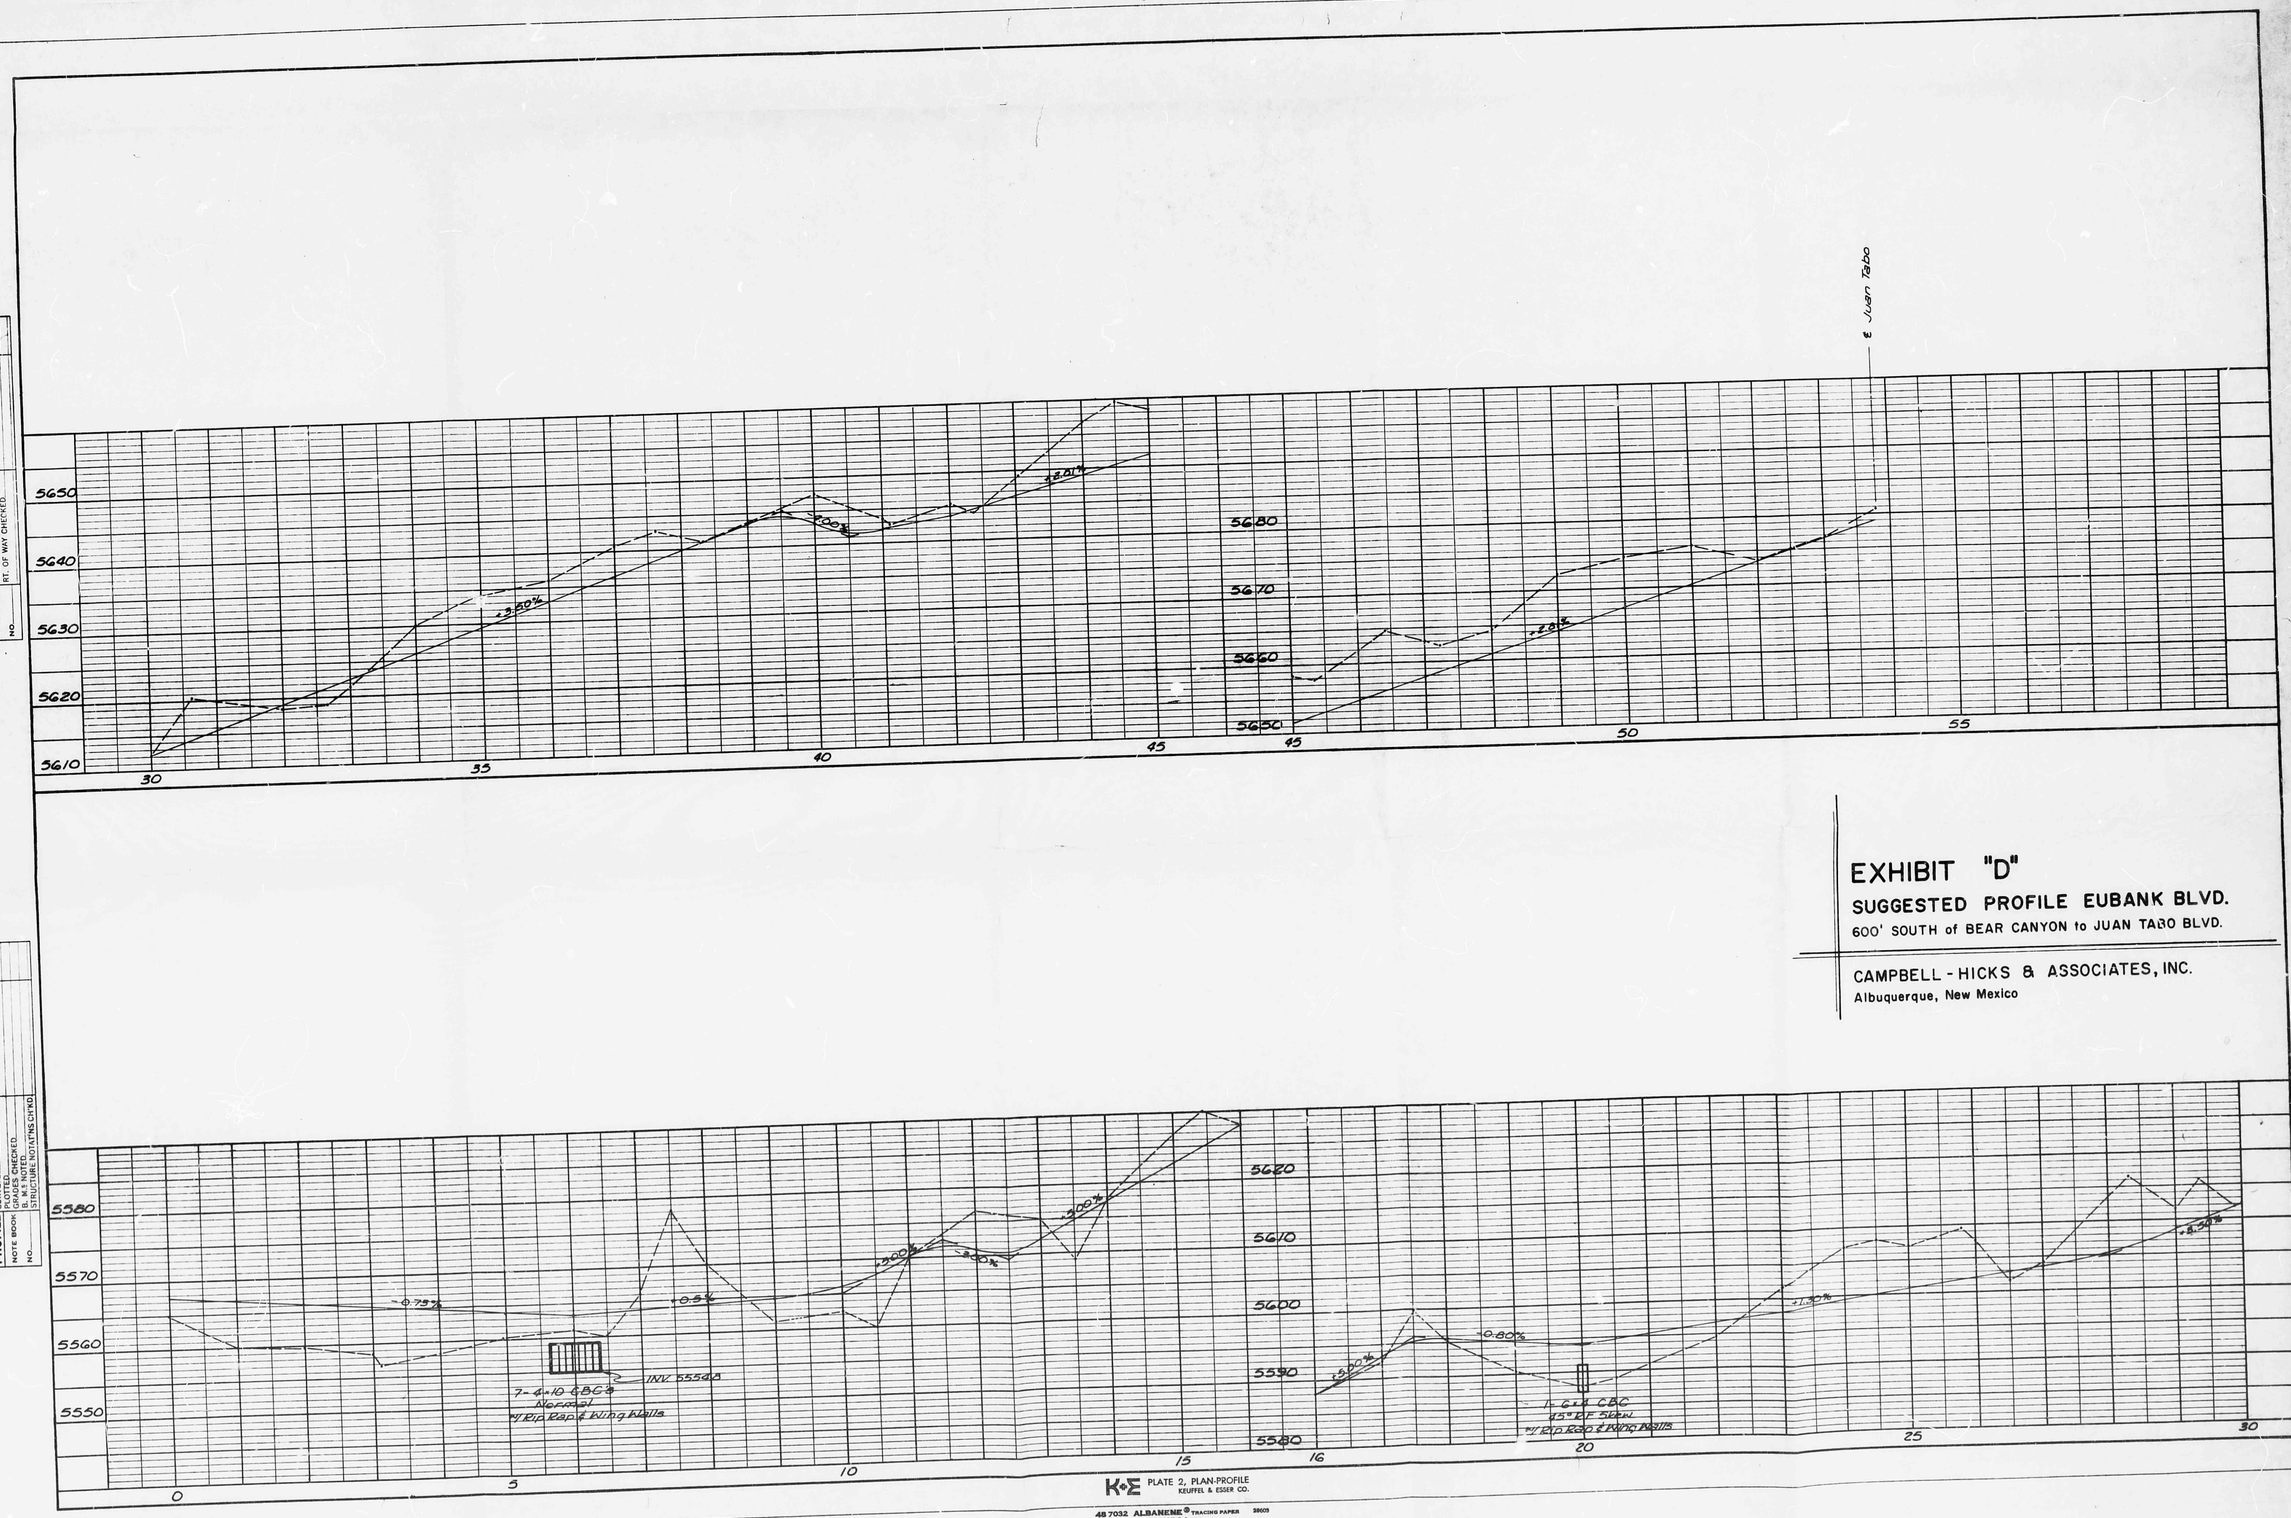

EXHIBIT "D"

SUGGESTED PROFILE EUBANK BLVD.

600' SOUTH of BEAR CANYON to JUAN TABO BLVD.

CAMPBELL - HICKS & ASSOCIATES, INC.
Albuquerque, New Mexico

K+E PLATE 2, PLAN-PROFILE
KEUFFEL & ESSER CO.

48 7032 ALBANENE® TRACING PAPER 28603
MADE IN U.S.A.
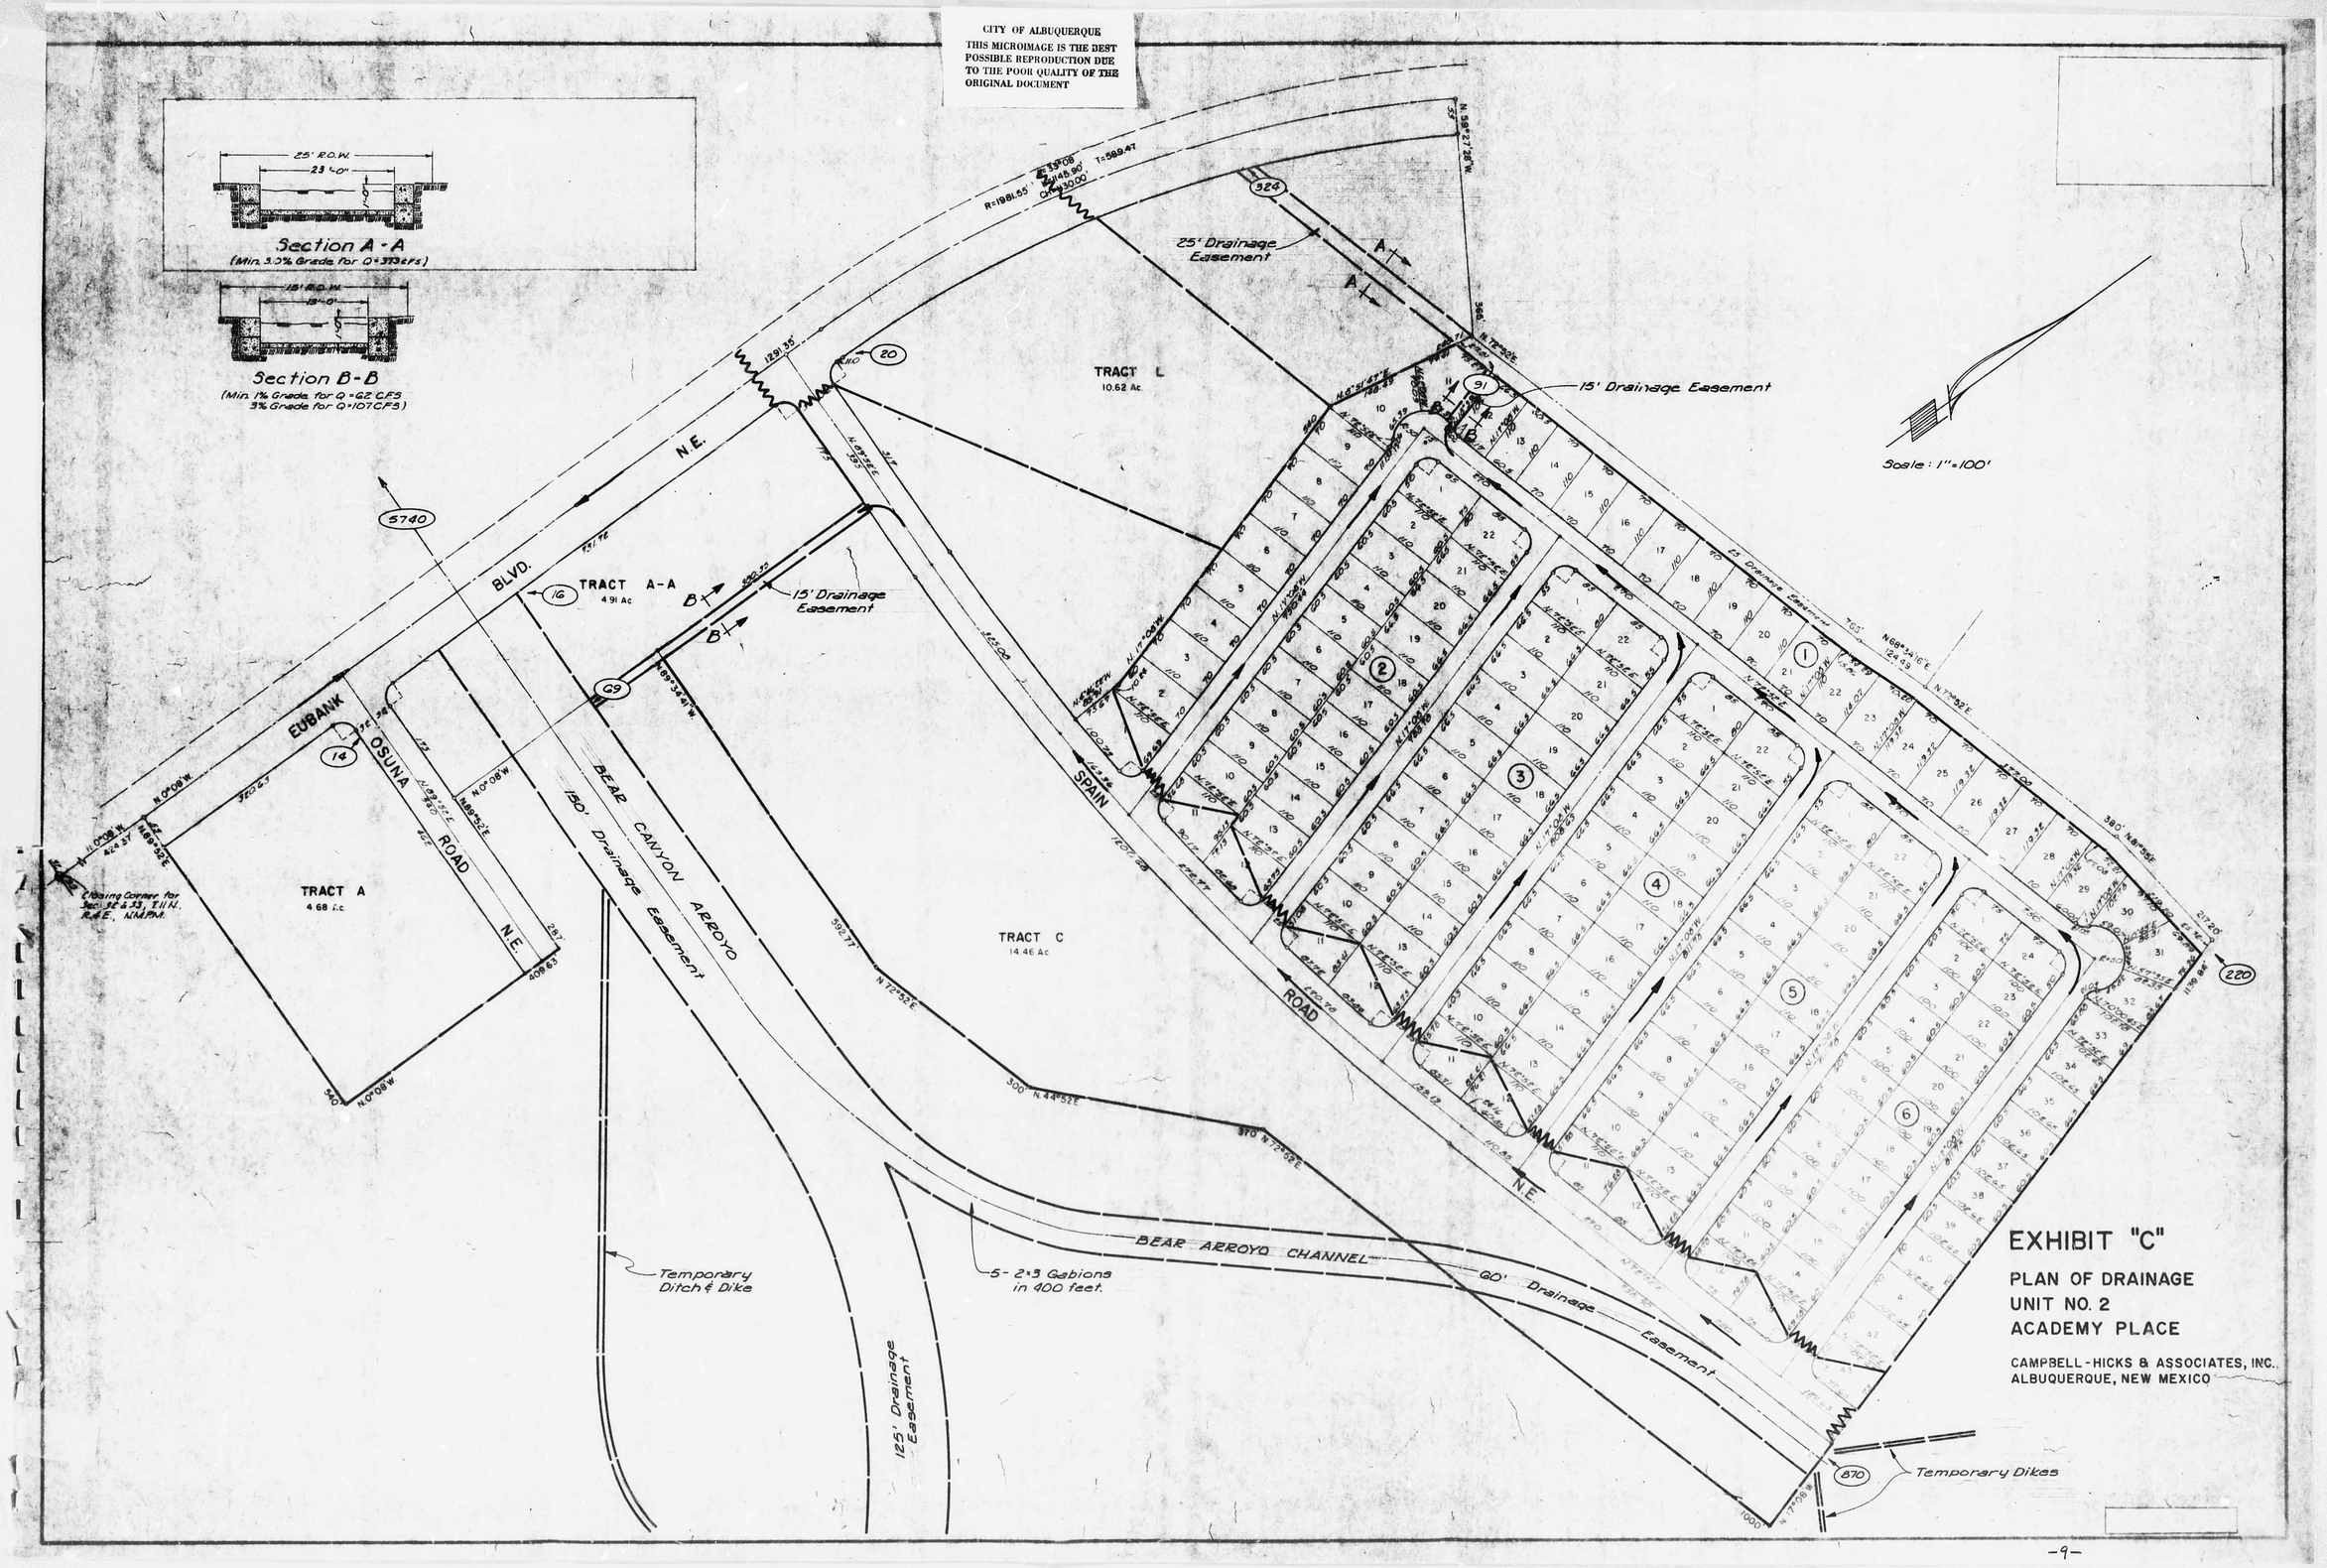
CITY OF ALBUQUERQUE
THIS MICROIMAGE IS THE BEST POSSIBLE REPRODUCTION DUE TO THE POOR QUALITY OF THE ORIGINAL DOCUMENT