HYDROLOGY

F21/D49

ONE PLAN

PLAN FOR

SHOPPING CENTER

MONTGOMERY - JUAN TABO

F 21 - D 49

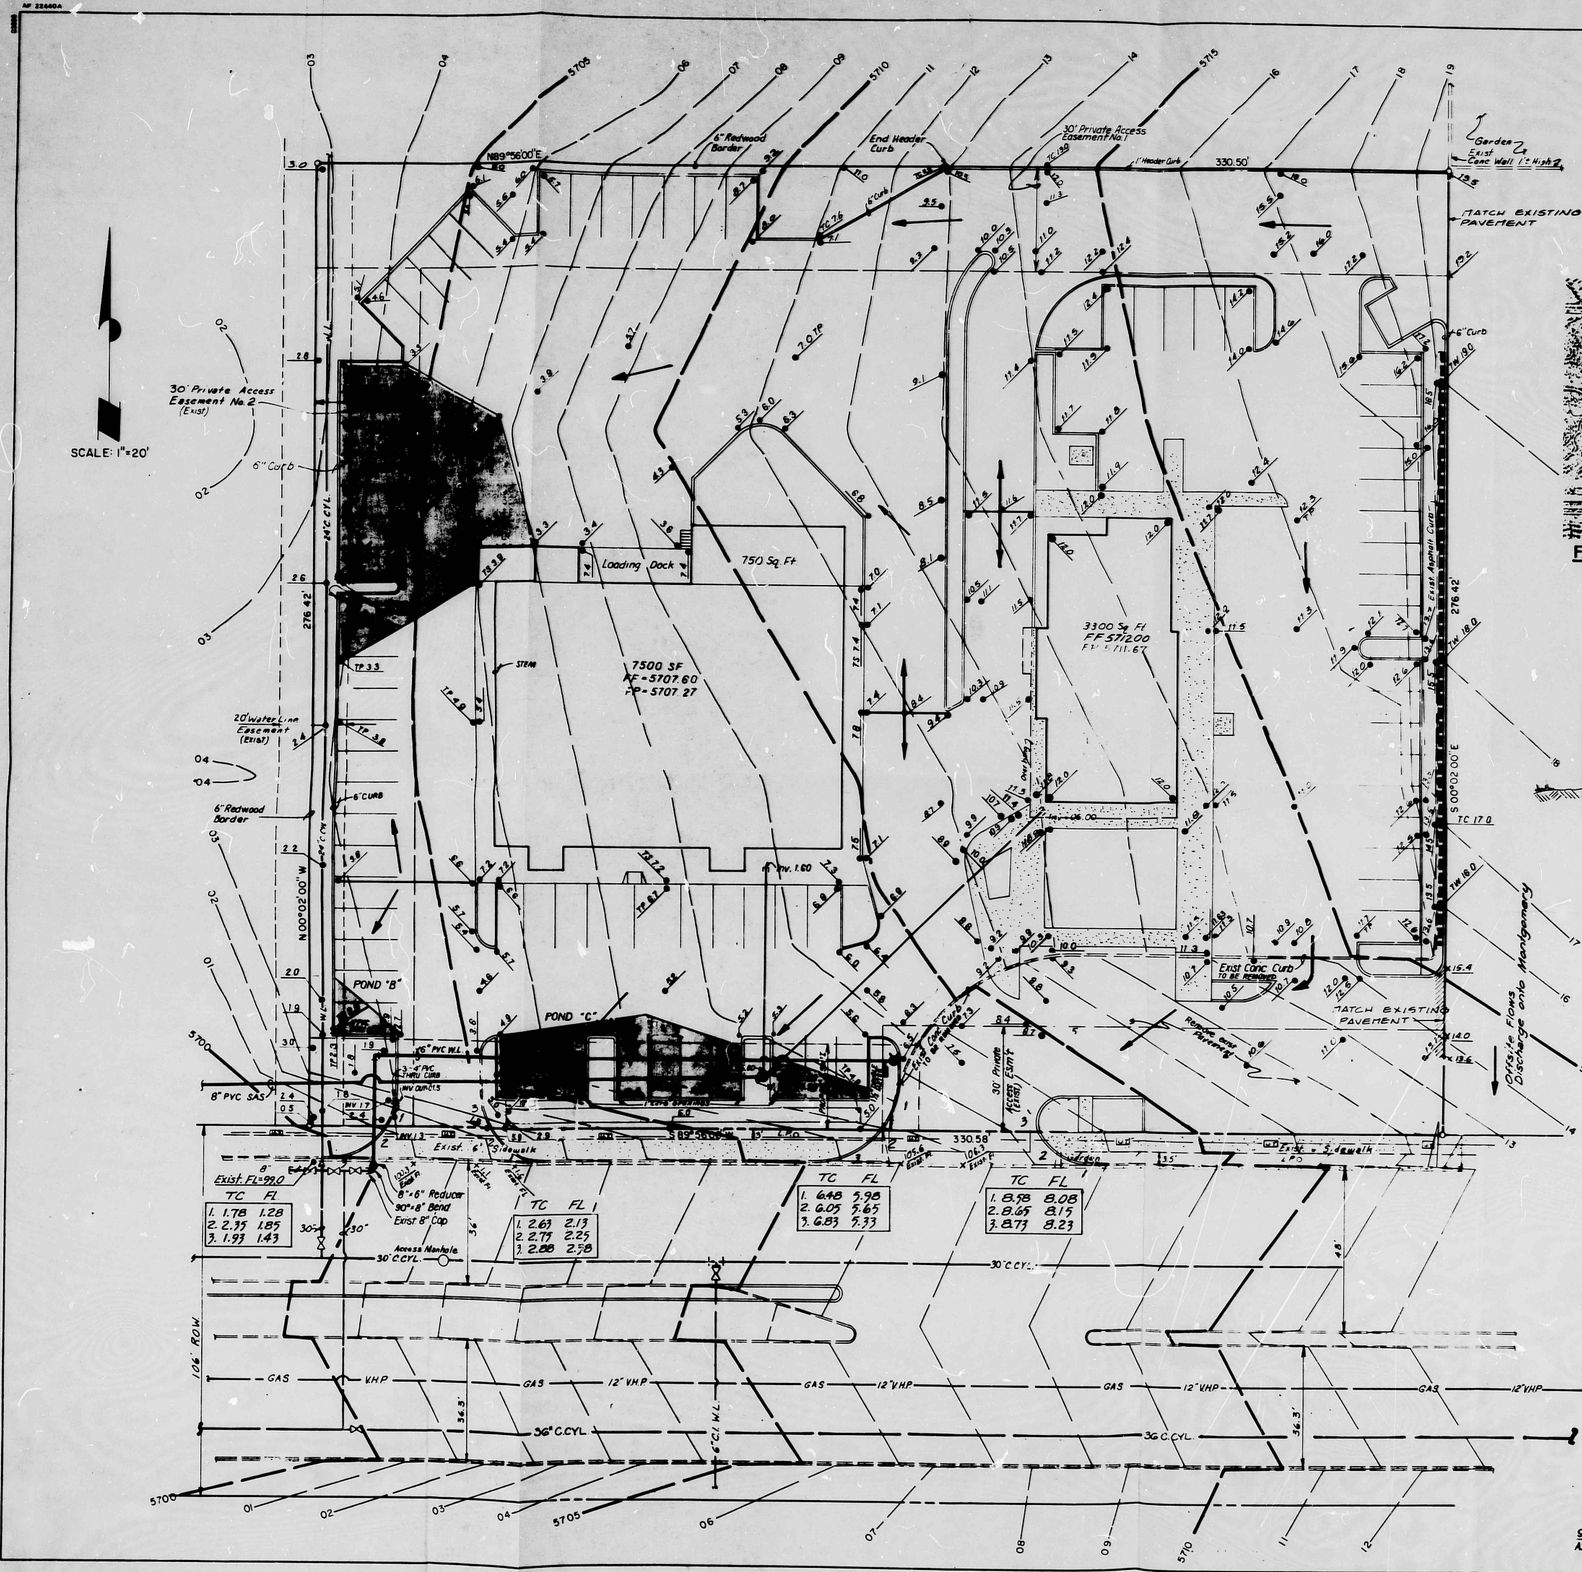

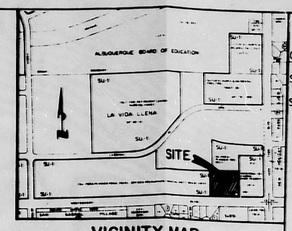

VICINITY MAP
SCALE: 1" = 800' (APPROX.)

F.E.M.A. FLOOD PLAN MAP SCALE: 1" = 500'

GENERAL NOTES:

Soil type Tijeras series (tgb) Type "C"

Site is not within a flood plain

DESCRIPTION:

Tract B of The Northwest Corner of Montgomery f Juan Tabo Boulevards, N.E. As Filed in The Office of The Bernalillo County Clerk on Dec. 31, 1975, in Vol. C-11, Folio 2

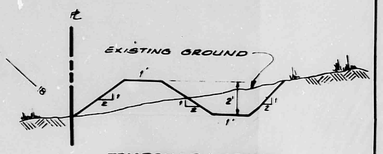

TEMPORARY EROSION CONTROL BERM
N.T.S.

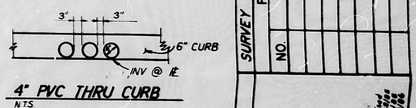

4" PVC THRU CURB
N.T.S.

LEGEND

- (Exist) Valve
- Reducer (Exist)
- L.P.O. Light Pole
- Flow Arrow
- Erosion Control Berm
- 102 Proposed Elevation
- x 19.6 Existing Elevation
- Retaining wall - proposed
- Prop. M.H.
- Prop. F.H.
- Prop. 1½ Double Water Meter

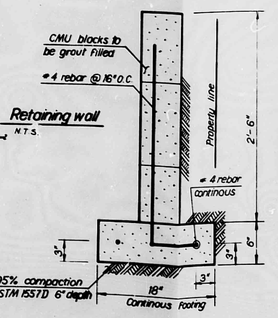

Retaining wall
N.T.S.

SURVEY INFORMATION

FIELD NOTES

NO.	BY	DATE
	D.T.M.	

BENCH MARKS

This station is located at the intersection of Montgomery Blvd., N.E. & Juan Tabo Blvd., N.E. From the interchange of I-40 & Eubank Blvd., N.E. go North on Eubank 3.3 miles to Montgomery Blvd., turn right & go East 1.0 miles to Juan Tabo and the station is on the South median. A standard ACS brass tablet stamped "ACS - JT - 14", set in top of a concrete post flush with the curb. Elev. 5721.248

AS BUILT INFORMATION

CONTRACTOR
WORK PERFORMED BY
INSPECTION'S MADE BY
FIELD VERIFICATION BY
CORRECTED BY
DATE

MICRO-FILM INFORMATION

RECORDED BY
DATE
NO

ENGINEER'S SEAL

CARY W. TIBLJAS
NEW MEXICO
9118
REGISTERED PROFESSIONAL ENGINEER

APPROVED FOR ROUGH GRADING (±1.0')

HYDROLOGY — DATE 11-N-85

NOTE: CONTRACTOR IS RESPONSIBLE FOR OBTAINING A TOPSOIL DISTURBANCE PERMIT FROM THE ENVIROMENTAL HEALTH DEPARTMENT.

RECEIVED
JUL 18 1986
HYDROLOGY SECTION

(FOR INFORMATION ONLY)

NO.	DATE	REMARKS	BY
		REVISIONS	
		DESIGN	DATE 04/85
		DESIGNED BY GWT	
		DRAWN BY ELO & JCS	DATE 04/85
		CHECKED BY LCG	DATE 04/85

CITY OF ALBUQUERQUE
MUNICIPAL DEVELOPMENT DEPARTMENT
ENGINEERING DIVISION

TITLE: MONTGOMERY & JUAN TABO, TRACT "B"
DRAINAGE & GRADING PLAN

APPROVALS	ENGINEER	DATE	APPROVALS	ENGINEER	DATE
City Engineer			Liquid Waste	N/A GR	11/19/85
A.C.E.-Design	[illegible]	12/23/85	Traffic	N/A MAP	11/19/85
A.C.E.-Hydrology	[illegible]	12/23/85	Water	N/A DR	11/19/85

DRAWING NO. 2707 | MAP NO. F-21 | SHEET 2 OF 4

D.T.M. & A. JOB NO. 810.12

F21/D49