HYDROLOGY

F22/D6

ONE PLAN

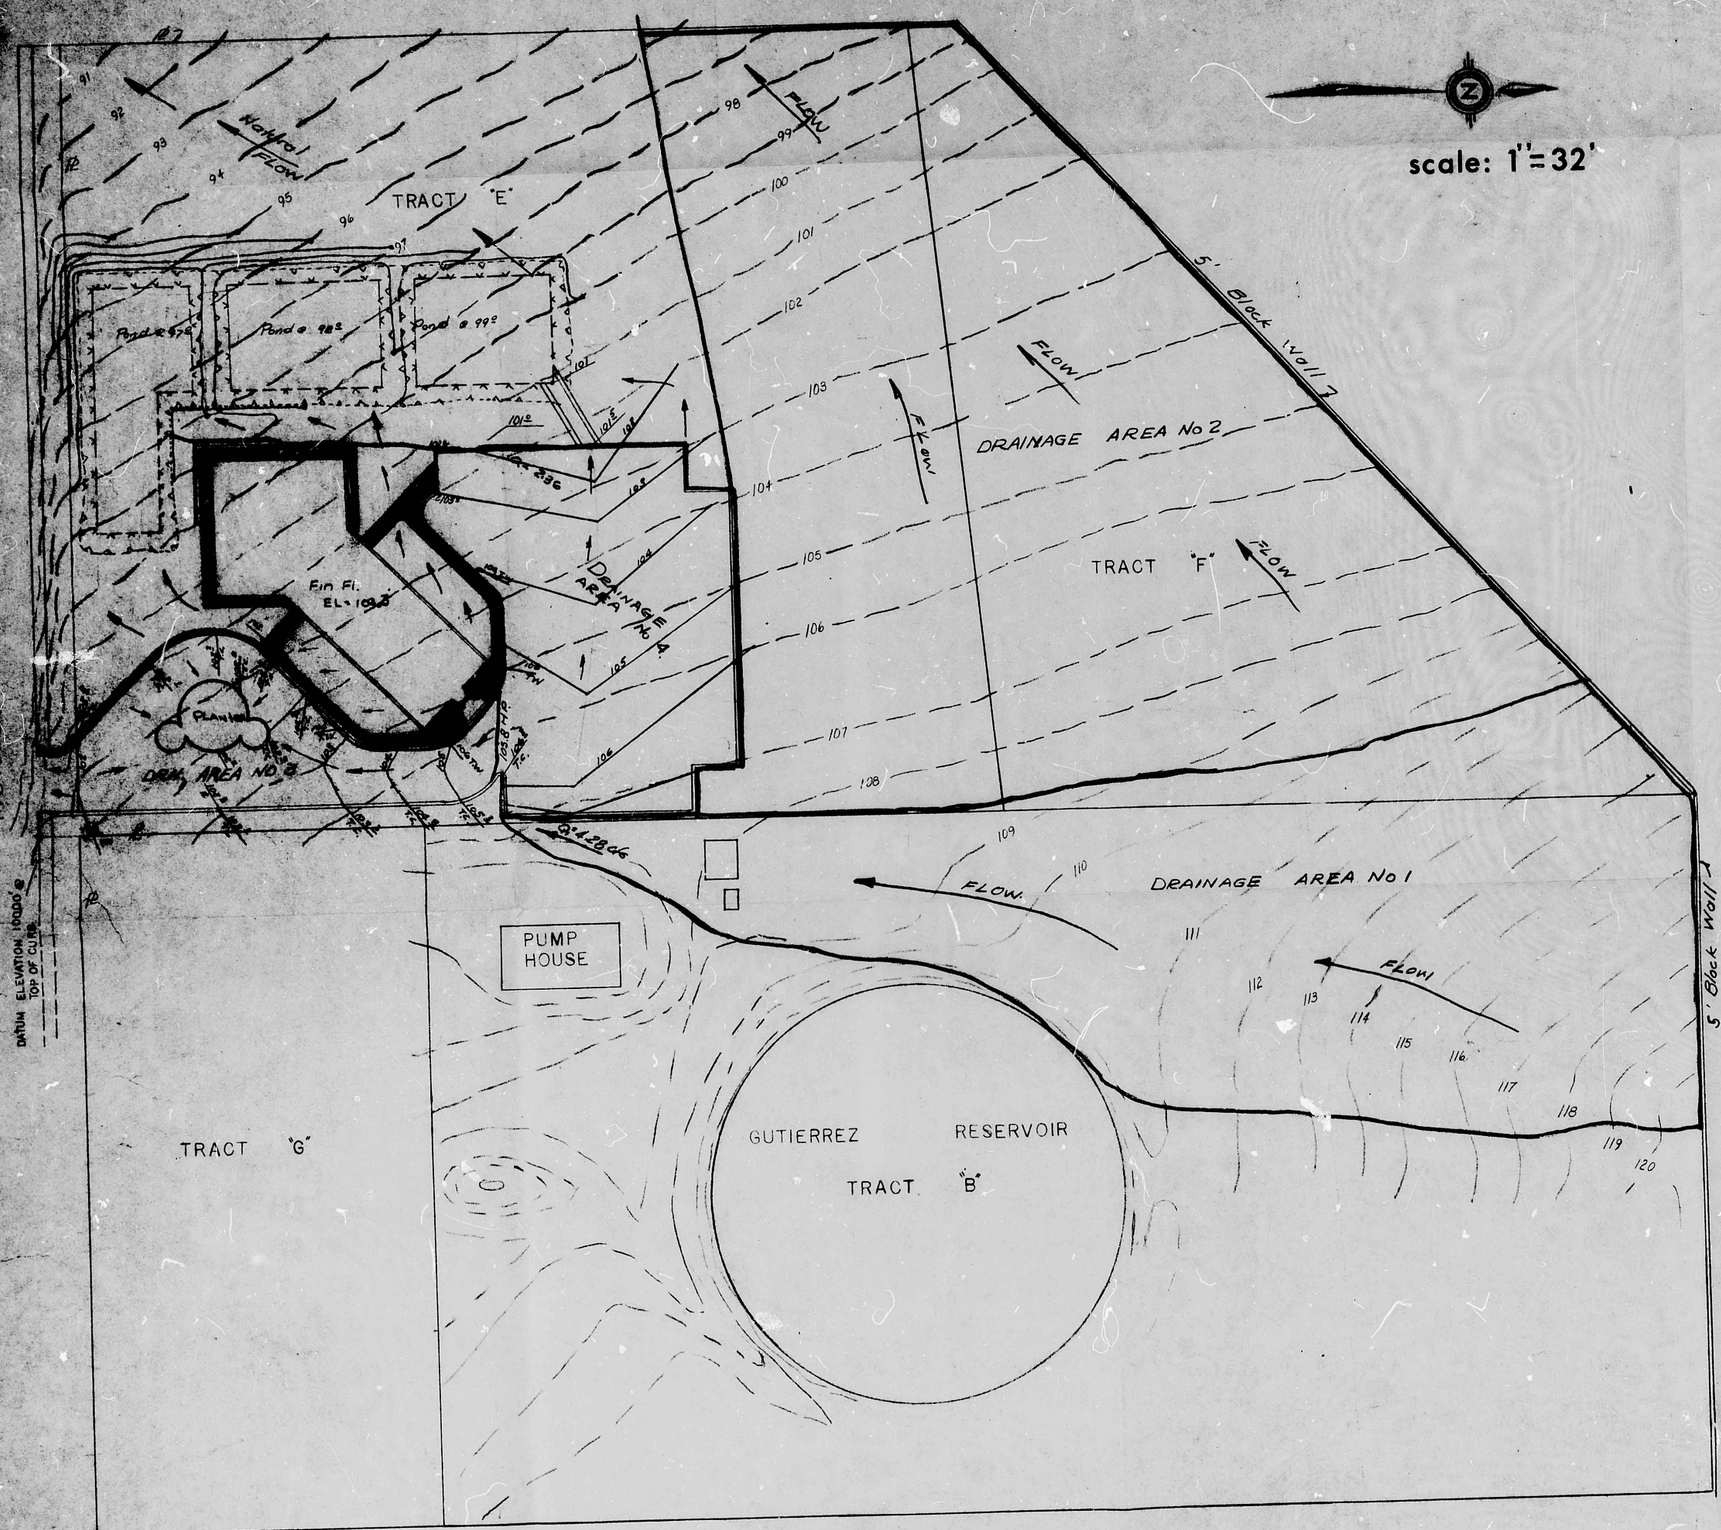

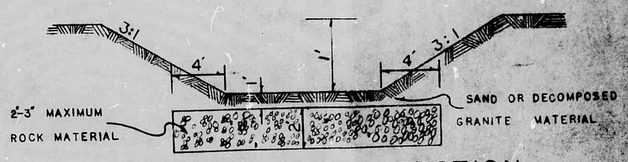

PONDING CROSS SECTION

NO SCALE

HOLIDAY PARK CHURCH of the NAZARENE DRAINAGE PLAN

(1)
F22/D6

DRAINAGE PLAN	
DATE 12-26-78	DRAWN BY JFE
SCALE 1" = 32'	REVISED