HYDROLOGY

F22/D16A

F22/D16A

3 PLANS

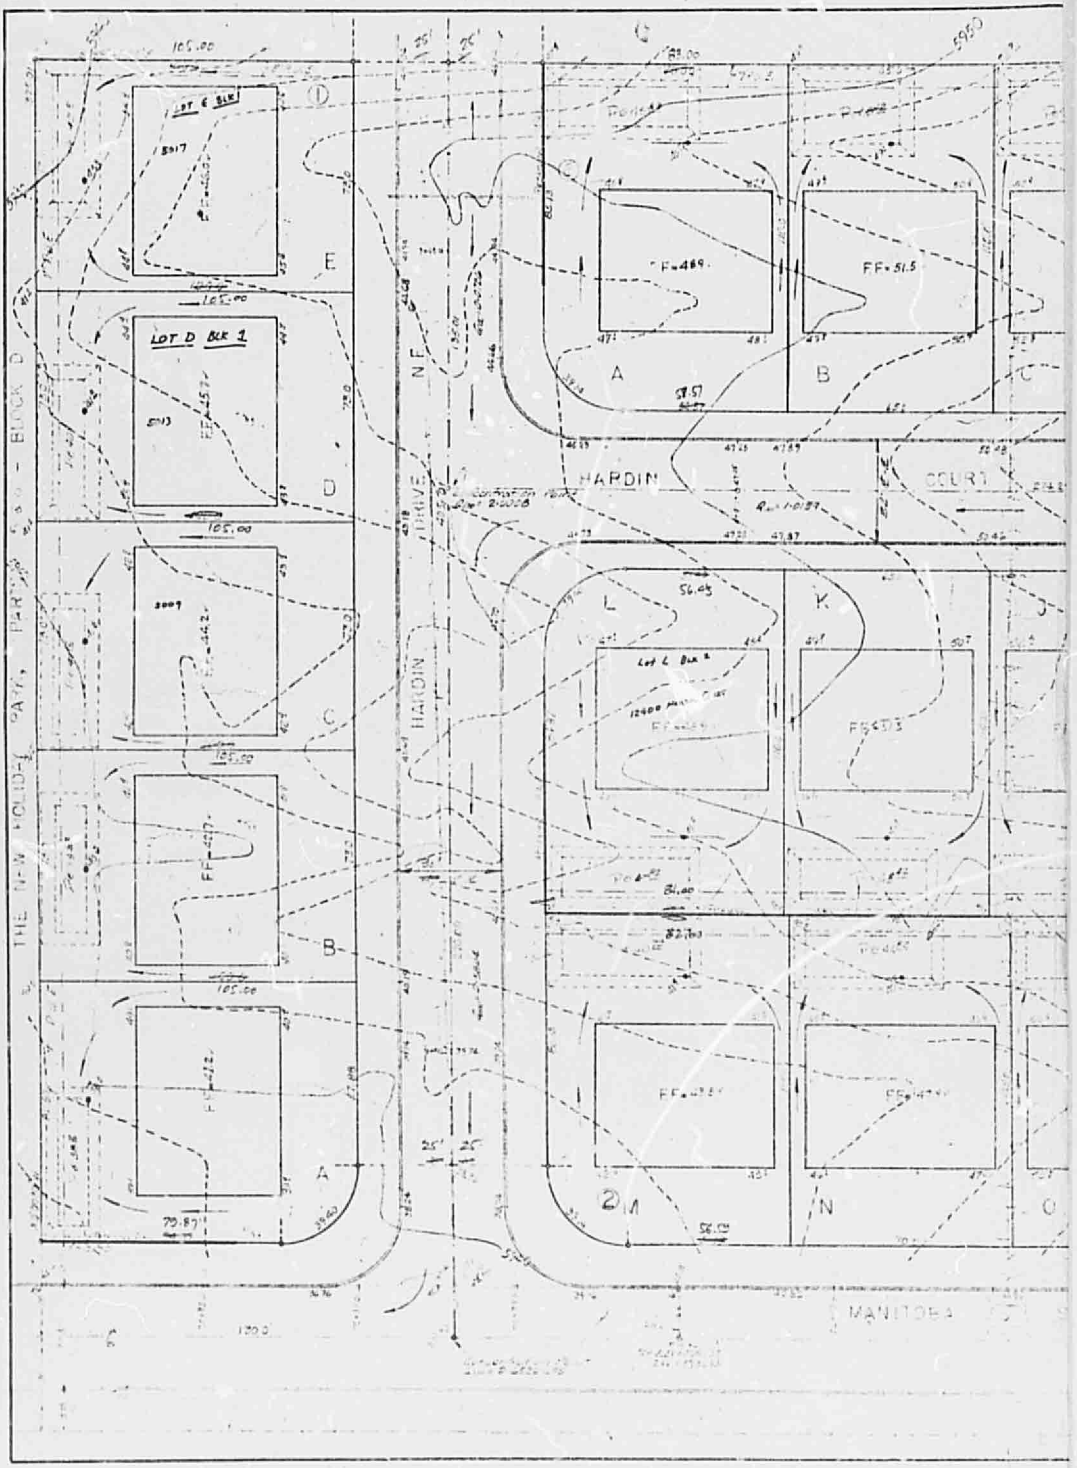
THE NEW HOLIDAY PARK - BLOCK D
LOT D BLK 1
HARDIN
DRIVE
HARDIN
COURT
MANITOBA
A
B
C
D
E
K
L
M
N
O

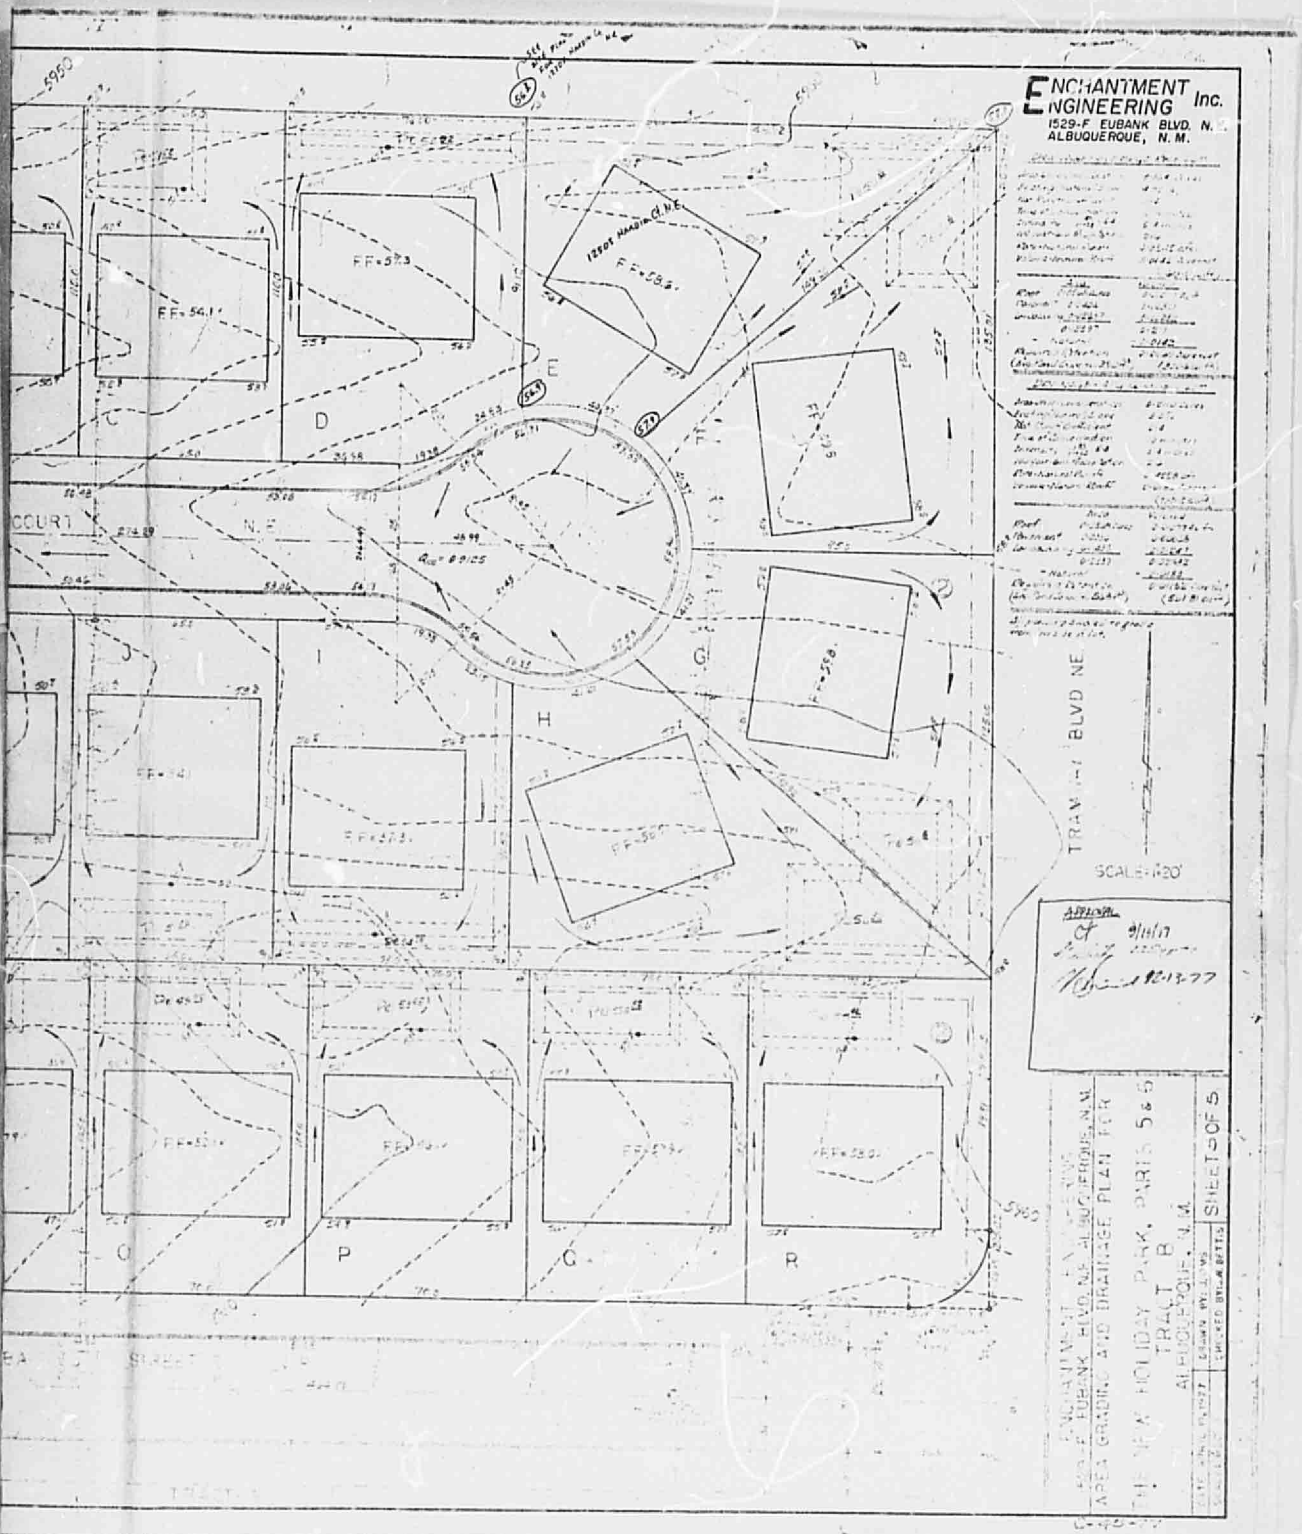
ENCHANTMENT ENGINEERING Inc.
1529-F EUBANK BLVD. N.E.
ALBUQUERQUE, N.M.
COURT
TRAM-A-LAND BLVD NE
SCALE 1"=20'
APPROVAL
ENCHANTMENT ENGINEERING
EUBANK BLVD. NE ALBUQUERQUE, N.M.
AREA GRADING AND DRAINAGE PLAN FOR
THE NEW HOLIDAY PARK, PARTS 5 & 6
TRACT B
ALBUQUERQUE, N.M.
SHEET 3 OF 5