HYDROLOGY

G10/D3B
2 PLANS

G10/D3B

2 Plans

AF 22660A

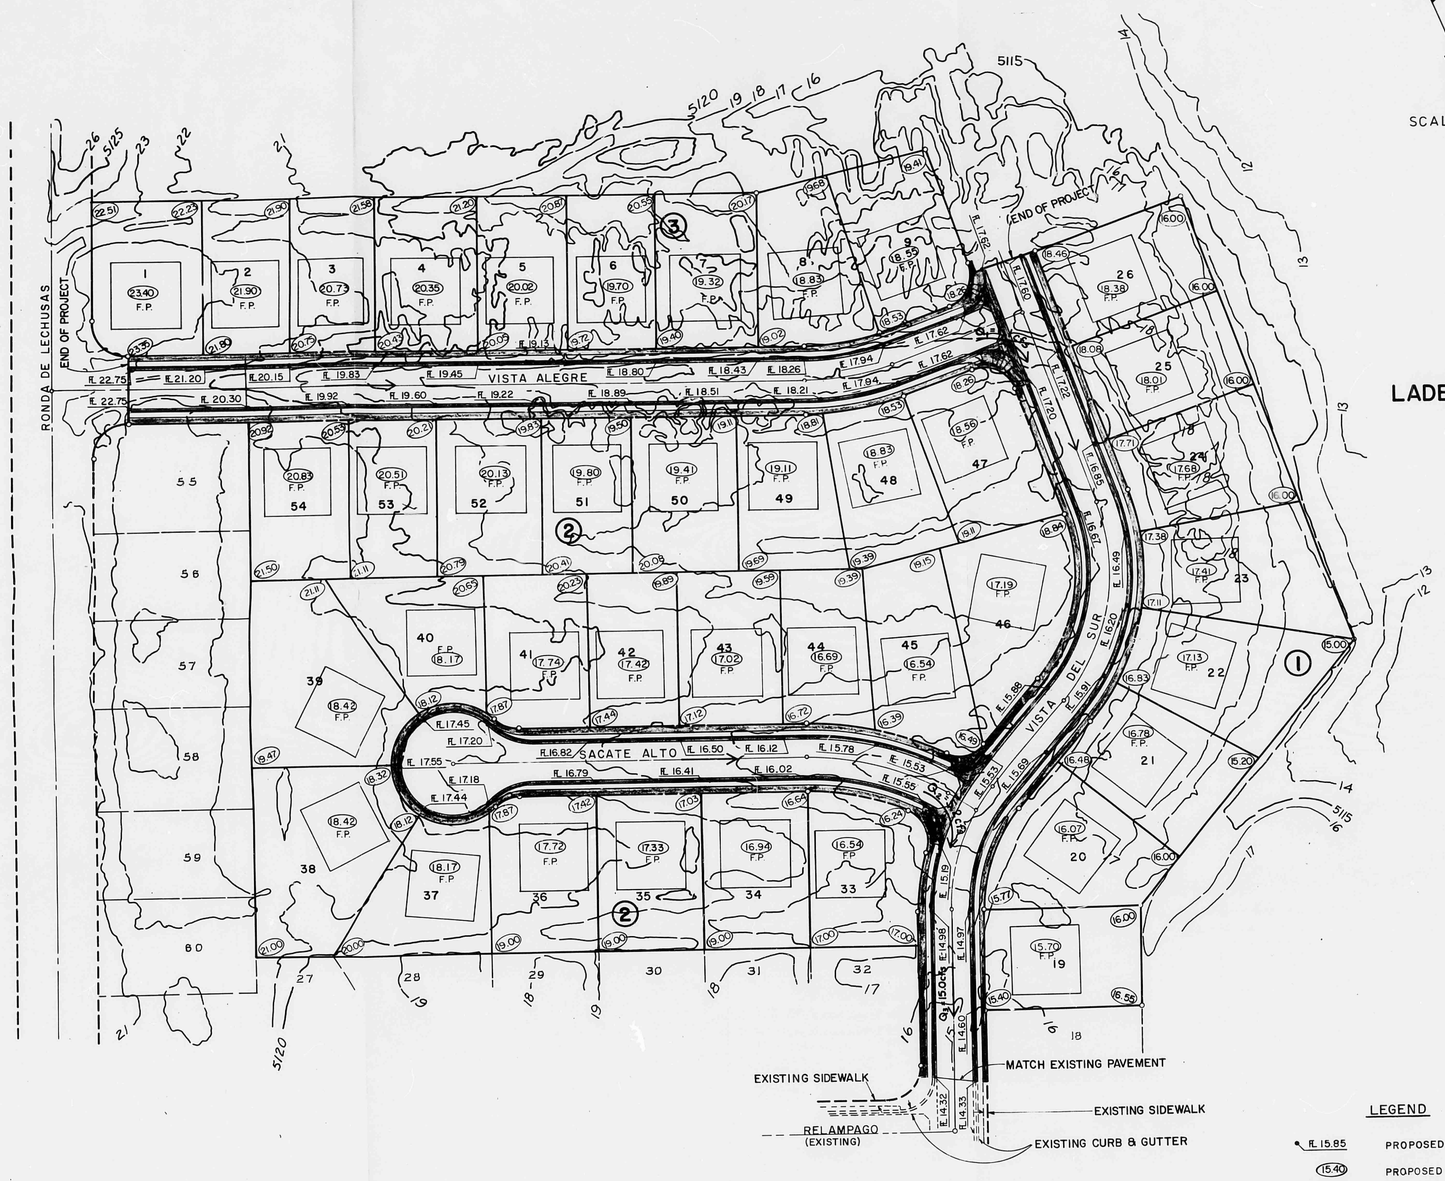

NOTES: VISTA ALEGRE AND SACATE ALTO HAVE MOUNTABLE CURB, ROLL TYPE. VISTA DEL SUR HAS STANDARD CURB AND GUTTER.

LEGEND

- ft 15.85 — PROPOSED FLOWLINE ELEVATION
- (15.40) — PROPOSED PROPERTY CORNER ELEVATION
- (16.54) F.P. — PROPOSED FINISHED PAD ELEVATION
- → — FLOW ARROW

AS BUILT INFORMATION

CONTRACTOR	DATE
WORK STAKED BY	
INSPECTOR'S ACCEPTANCE BY	DATE
VERIFICATION BY	DATE
CORRECTED BY	DATE

MICRO-FILM INFORMATION

RECORDED BY	DATE
NO.	

BENCH MARKS

The station is located 4.3 miles Northwest of Downtown Albuquerque.

Go 700 ft East from the intersection of Ouray Rd, Ronda de Lechuse is a drainage channel.

The station is a standard AC S brass tablet stamped 6-C10, 1981 set 0.10' above the ground.

SURVEY INFORMATION

FIELD NOTES

NO.	BY	DATE

ENGINEER'S SEAL

EARL W. TIBLIAS NEW MEXICO 8117 REGISTERED

APPROVED FOR DRAINAGE
6-6-85
SIGNATURE
ADVISE DRAINAGE INSPECTOR WHEN GRADING EXECUTED

RECEIVED
MAY 30 1985
HYDROLOGY SECTION

NO.	DATE	REMARKS	BY

REVISIONS

DESIGNED BY	L.W.G.	DATE 03/85
DRAWN BY	K.Z. J.P.	DATE 03/85
CHECKED BY	L.C.G.	DATE 03/85

EXHIBIT IV

CITY OF ALBUQUERQUE
MUNICIPAL DEVELOPMENT DEPARTMENT
ENGINEERING DIVISION

TITLE: EL RANCHO ATRISCO UNIT 2-B
GRADING & DRAINAGE PLAN

APPROVALS	ENGINEER	DATE	APPROVALS	ENGINEER	DATE
City Engineer			Liquid Waste		
A.C.E.-Design			Traffic		
A.C.E.-Hydrology			Water		

DRAWING NO. | MAP NO. G-10 | SHEET 2 OF 8

DGA Job No. 794.11

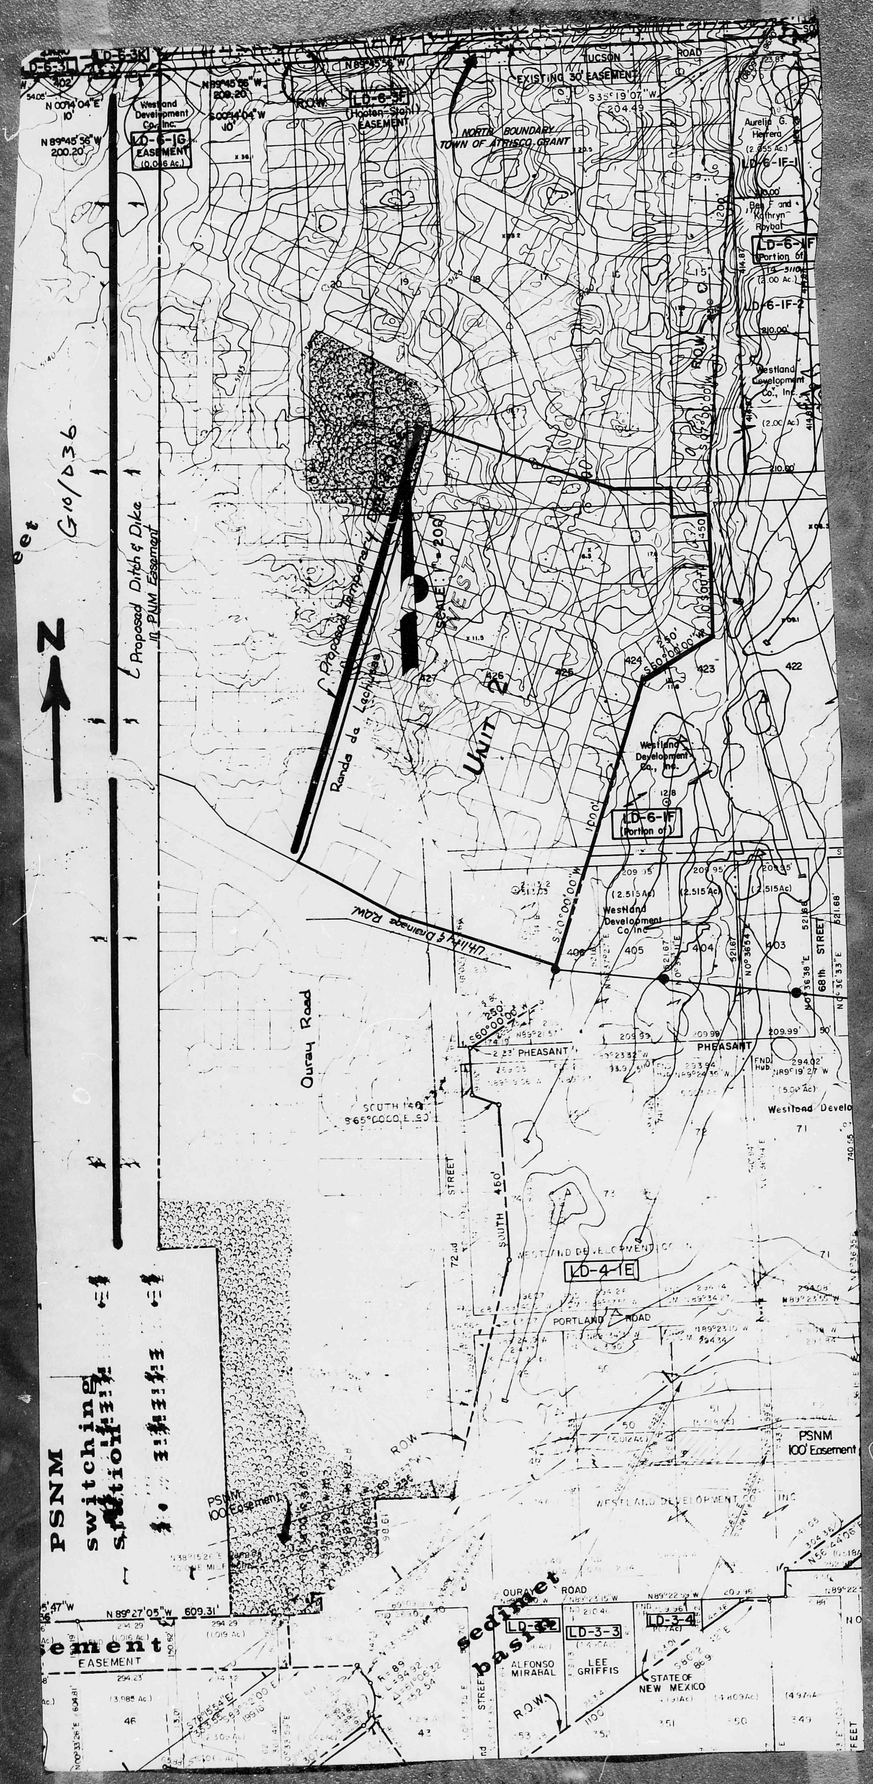
N
SCALE: 1"=200'
Proposed Ditch & Dike in PNM Easement
Proposed Temporary Dike
Rands de Lechuzas
UNIT 2
Utility & Drainage ROW
Ourey Road
PSNM switching station
PSNM 100' Easement
sediment basin
PHEASANT
PORTLAND ROAD
OURAY ROAD
TUCSON ROAD
EXISTING 50' EASEMENT
NORTH BOUNDARY TOWN OF ATRISCO GRANT
Westland Development Co., Inc.
LD-6-1G EASEMENT
LD-6-3F (Hosten-Sign) EASEMENT
LD-6-1F
LD-6-1F-1
LD-6-1F-2
LD-4-1E
LD-3-3
LD-3-4
ALFONSO MIRABAL
LEE GRIFFIS
STATE OF NEW MEXICO
68th STREET
72nd STREET
SOUTH 450
G10/D36