HYDROLOGY

G11/D11
ONE PLAN

THIS MICROIMAGE IS THE BEST POSSIBLE REPRODUCTION DUE TO THE POOR QUALITY OF THE ORIGINAL DOCUMENT

PLAN SHOT IN TWO SECTIONS

THIS MICROIMAGE IS THE BEST POSSIBLE REPRODUCTION DUE TO THE POOR QUALITY OF THE ORIGINAL DOCUMENT

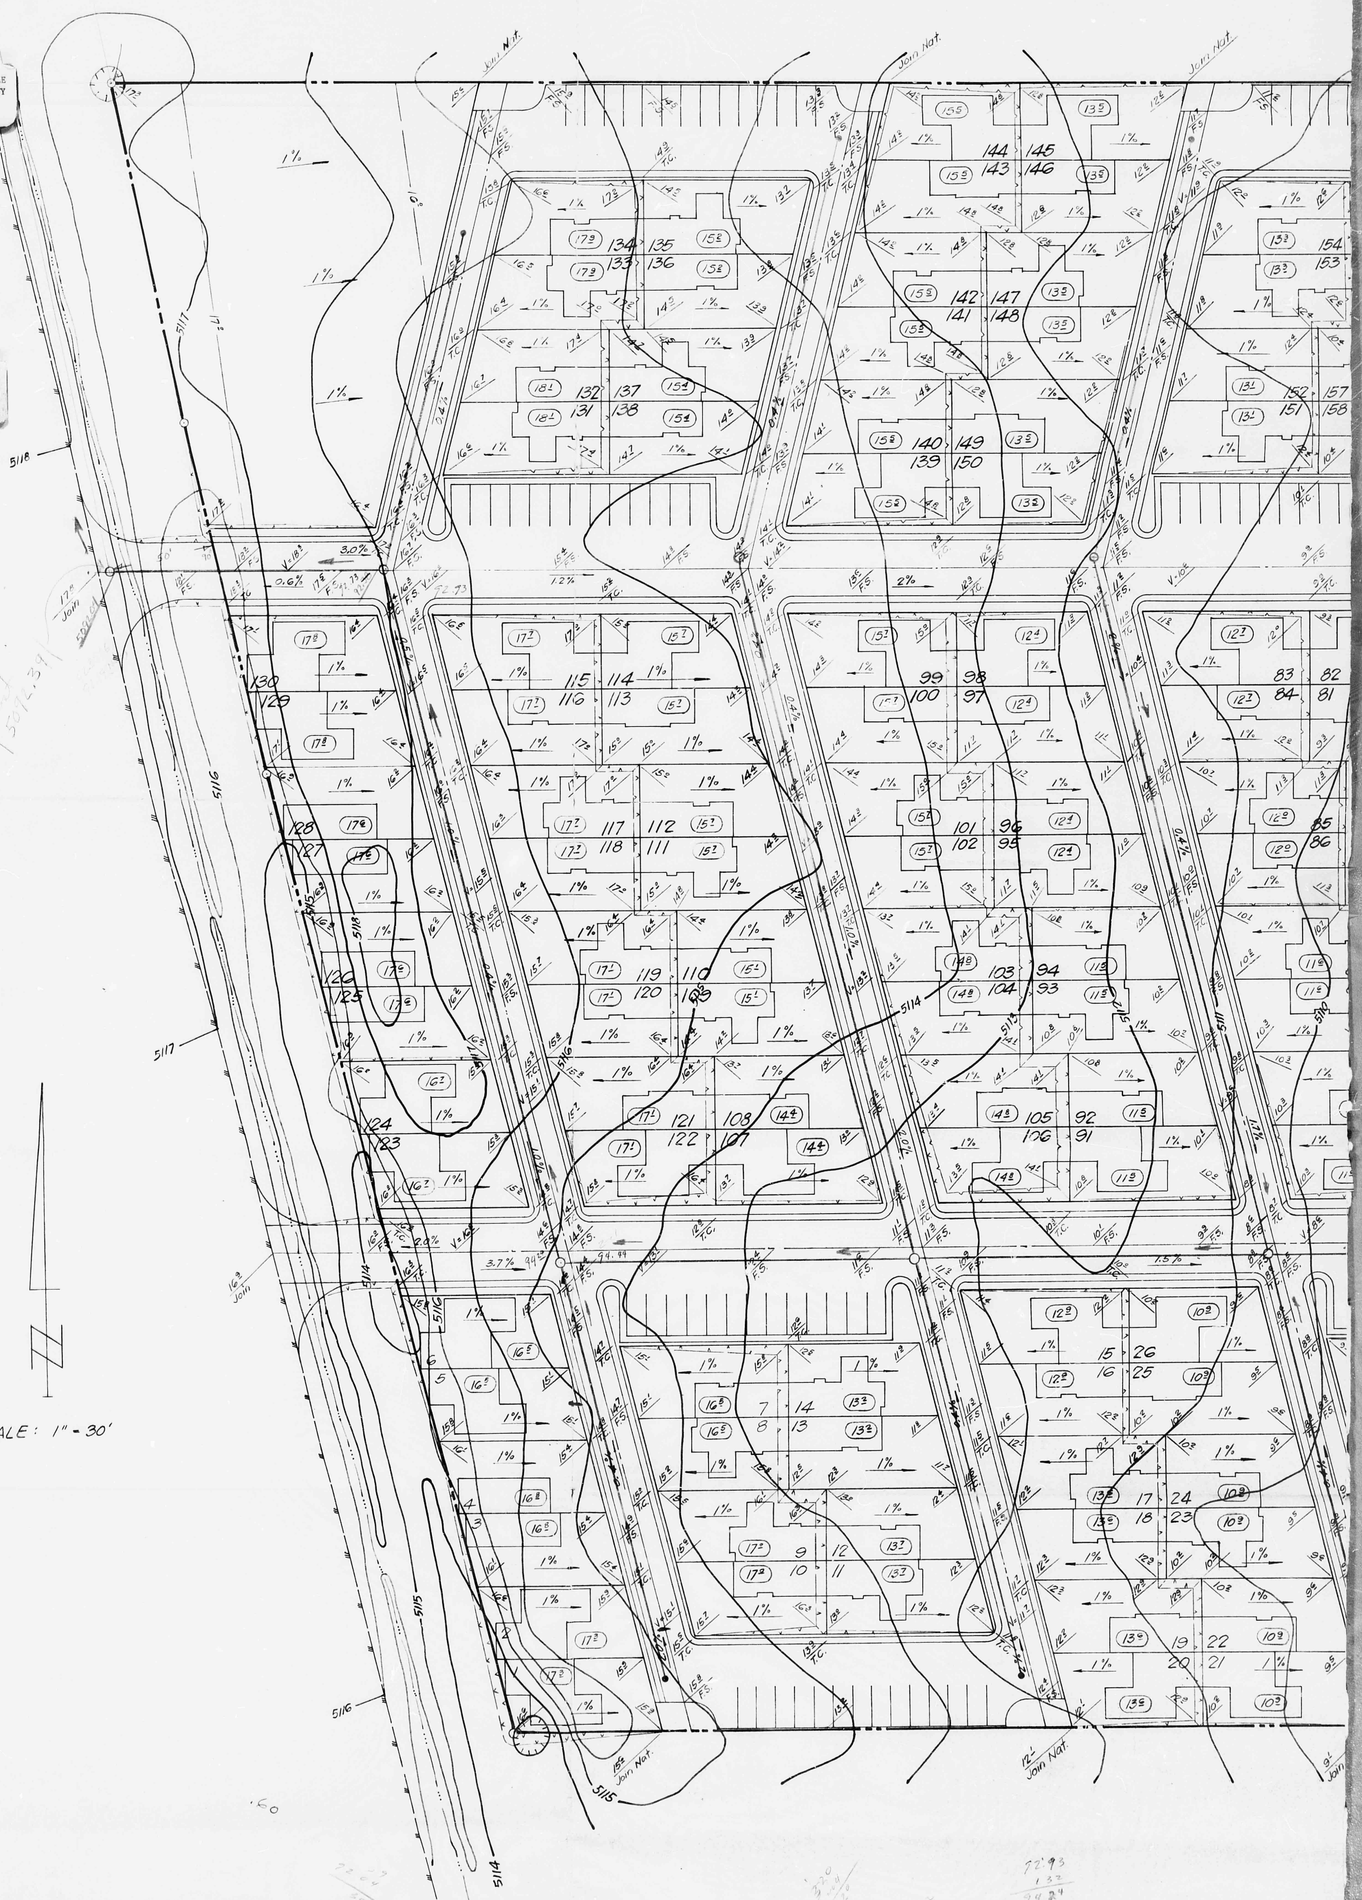

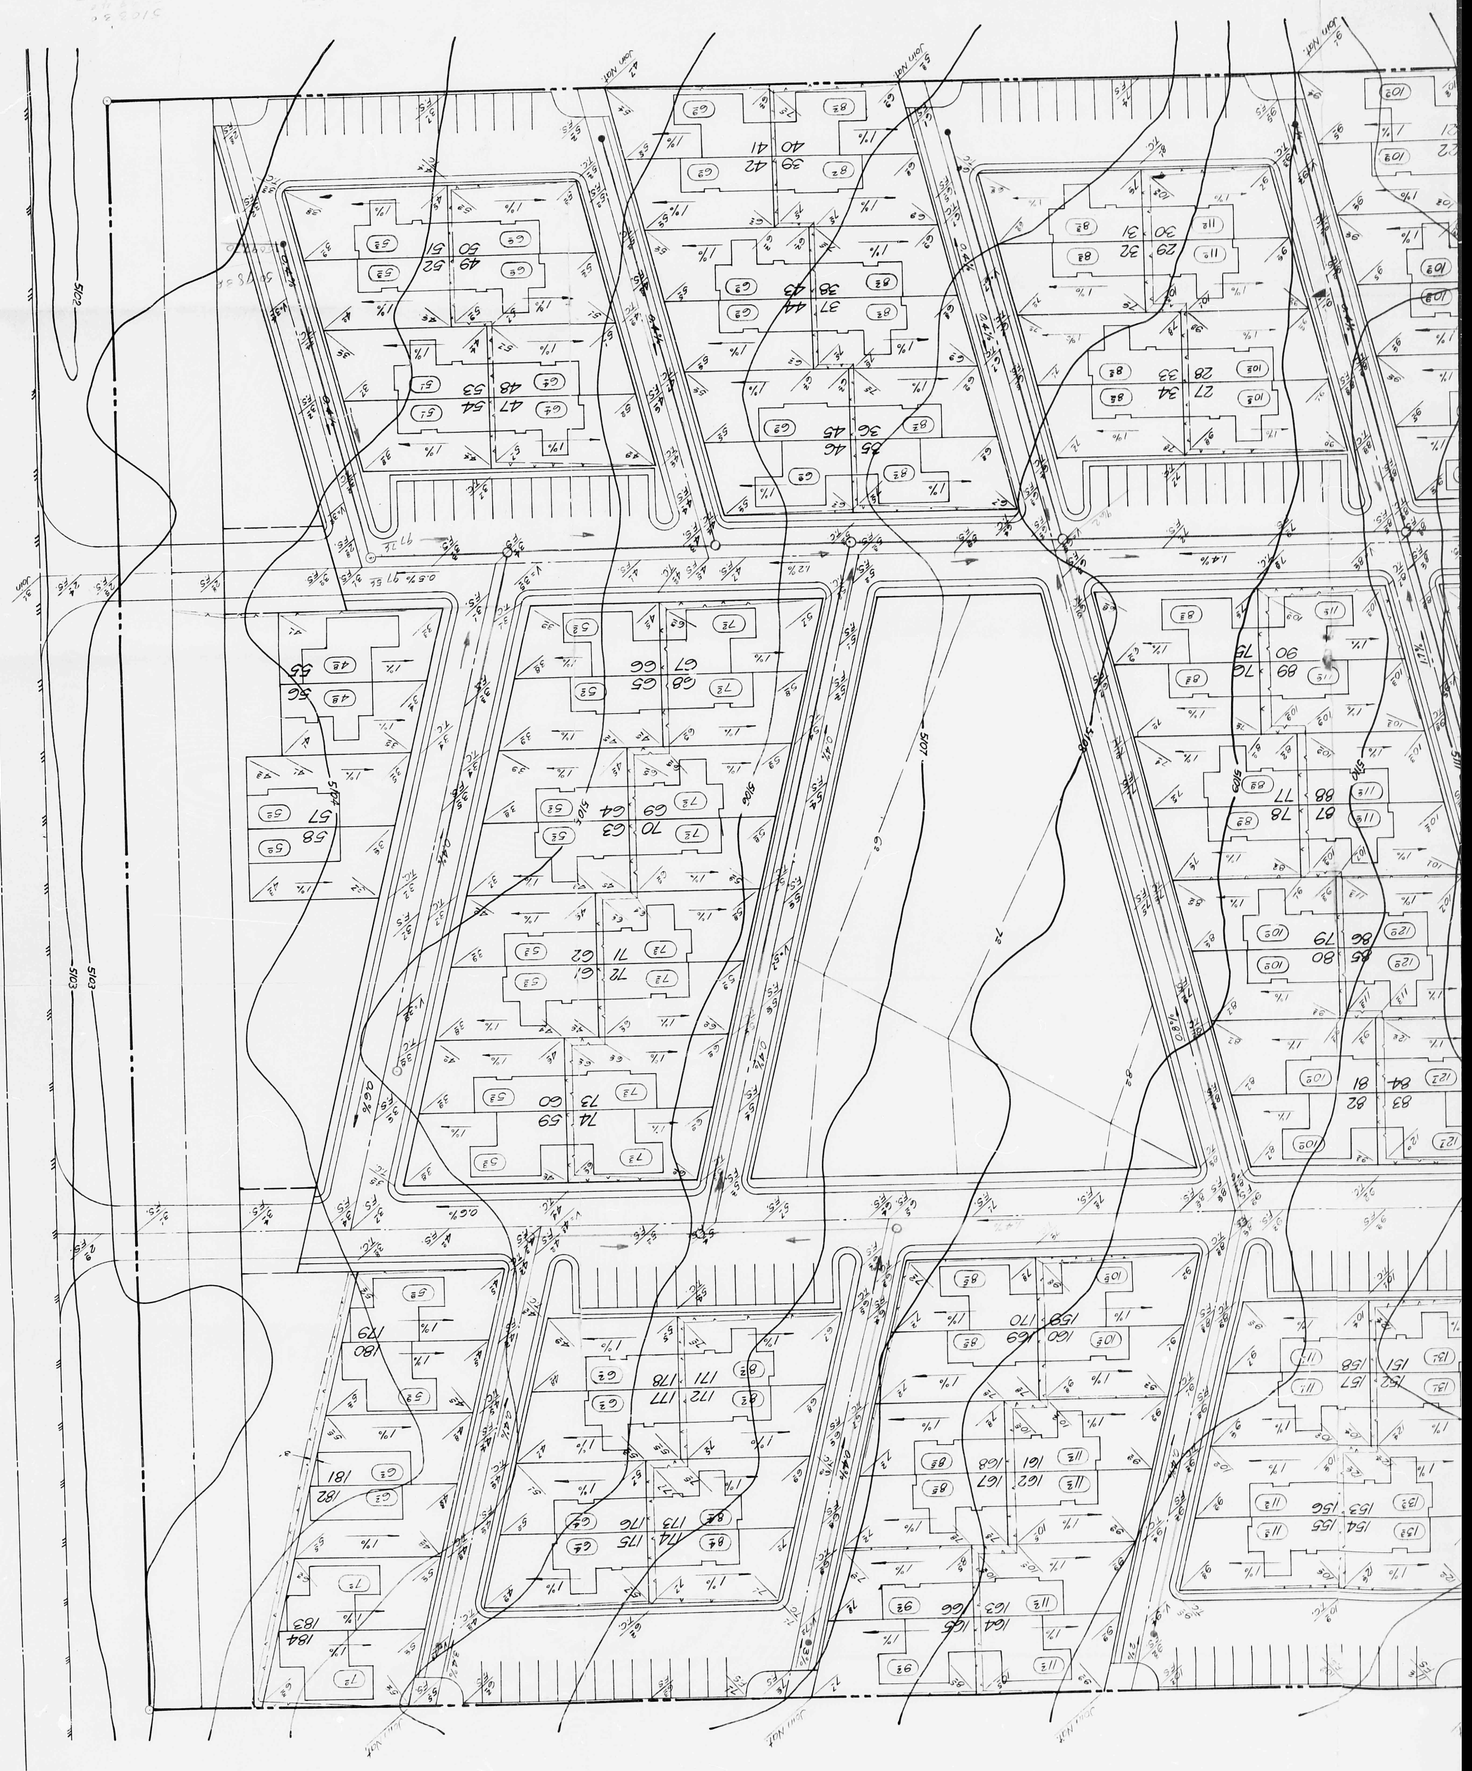
LEGEND:
FINISH FLOOR ELEV
F.S. " SURFACE "
T.C. TOP OF CURB "
Note All slopes shown are 1½:1 slopes, unless indicated otherwise.
Sewer: MANHOLE
sewer clean out
GEBB ENGINEERING, INC.
4100 Silver Ave. S.E. Albuquerque, New Mexico 87108
(505) 266-8791
GRADING PLAN
OF
VILLA DE PAZ
ALBUQUERQUE, N.M.
Designed by JLB
Drawn by JLB
Date: 10-20-78
Scale: 1"=30'
By: Jerry Lingenfelter
R.C.E. No. 6157
G11/D11
THIS MICROIMAGE IS THE BEST POSSIBLE REPRODUCTION DUE TO THE POOR QUALITY OF THE ORIGINAL DOCUMENT