HYDROLOGY

G11/D28
1 PLAN

G11/D28

1 Plan

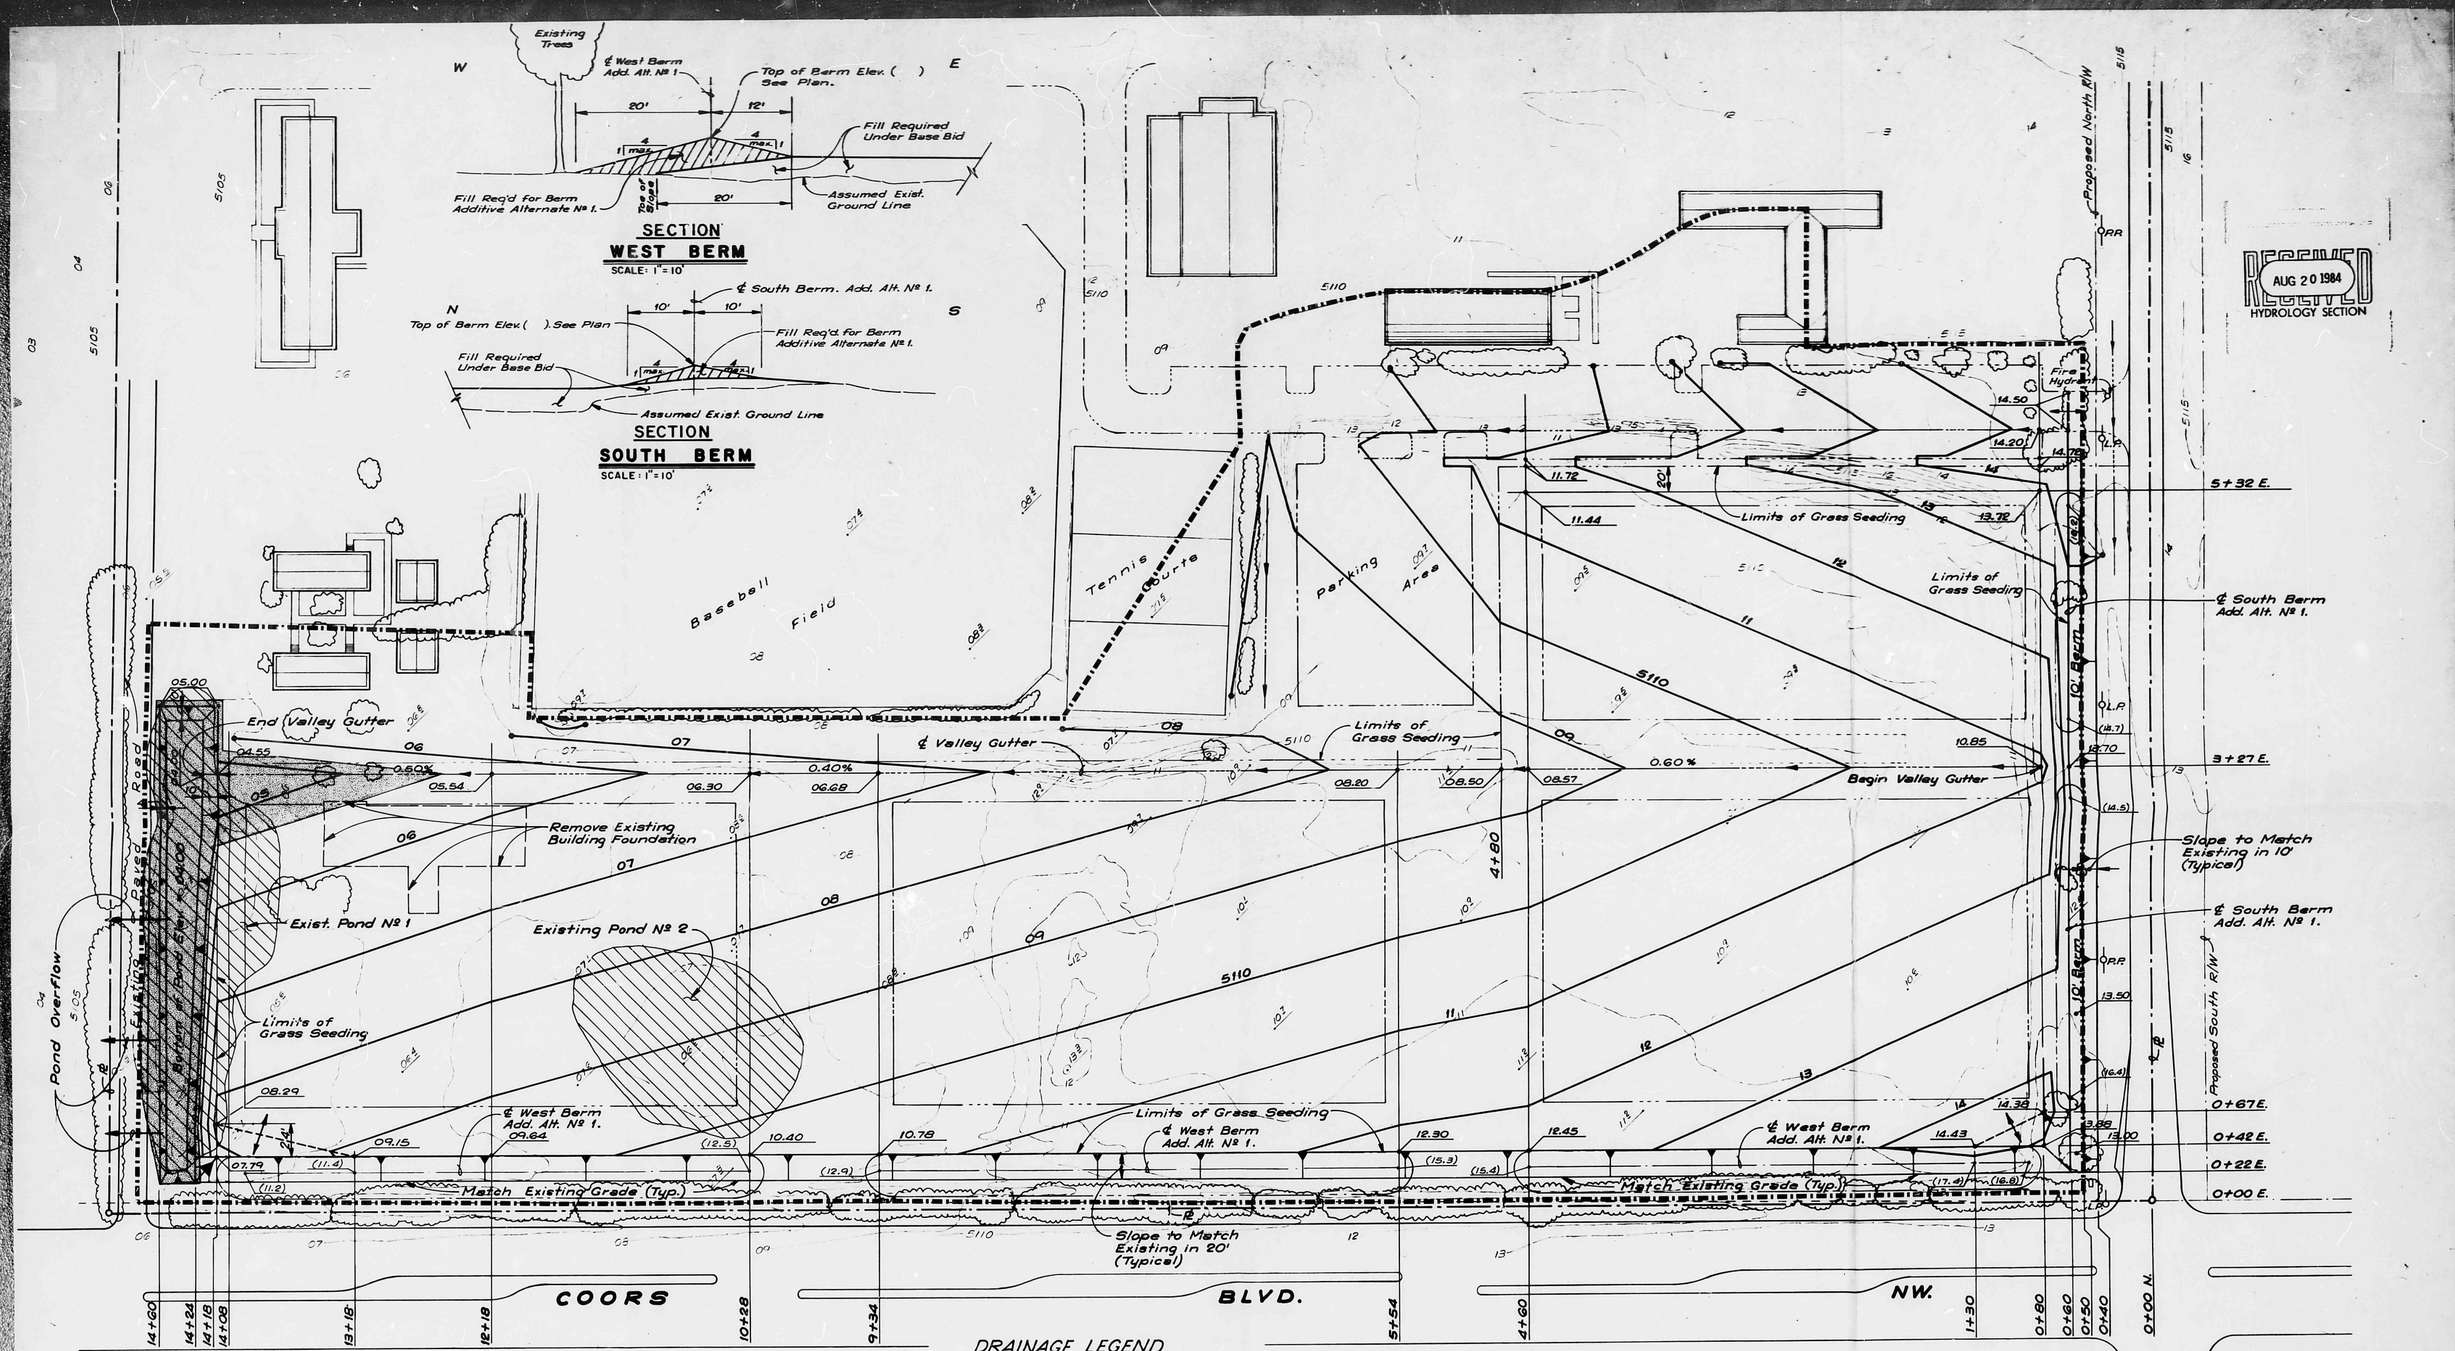

DRAINAGE LEGEND

- Existing Ponding Area
- Developed Ponding Area
- Drainage Area Boundary

Grade Pt. Elev. Shown on Plan

2'-0"

6"

1"

CONCRETE VALLEY GUTTER DETAIL

LEGEND

- 07 — Existing Ground Contour
- 06 — Finish Grade Contour
- 06.4 — Existing Ground Spot Elevation
- 06.24 — Finish Grade Spot Elevation
- P.P. — Power Pole
- Existing Trees

Scale: 1" = 50'

NOTE:
All embankments to be placed with moisture & density control and compacted to 90% of maximum density as determined by A.S.T.M. D-1557.

AUG 20 1984

DRAINAGE & GRADING PLAN FOR UNIVERSITY OF ALBUQUERQUE ATHLETIC FIELDS

AUGUST, 1984

ANDREWS, ASBURY & ROBERT, INC.
CONSULTING ENGINEERS
ALBUQUERQUE NEW MEXICO

APPROVED:

DATE