NORTH VALLEY CENTER FOR FAMILY AND COMMUNITY HEALTH

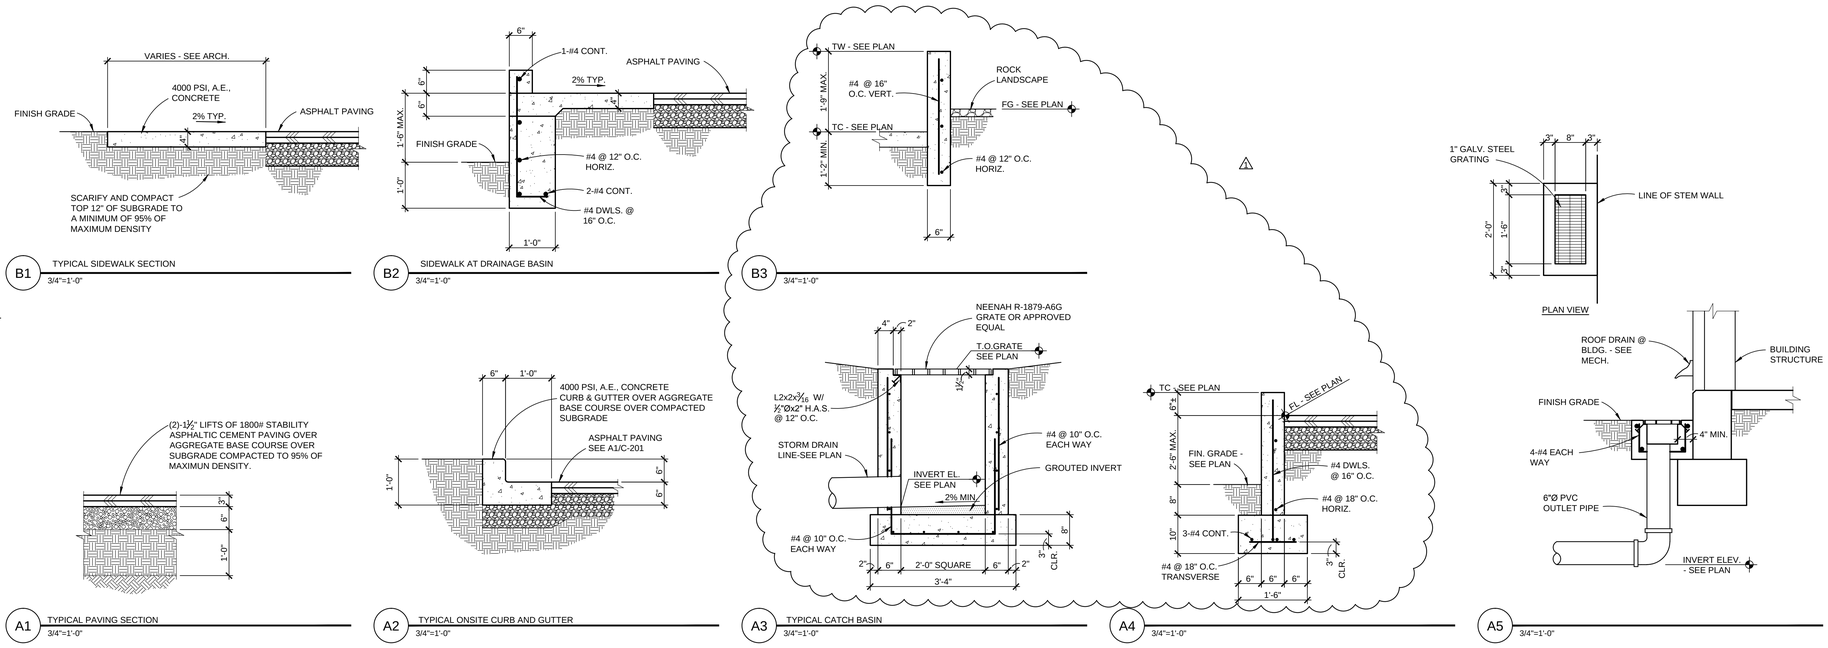

fbt | architects

MAIL: 6501 Americas Pkwy NE., Ste. 300
Albuquerque, NM 87110

PHO: 505.883.5200
FAX: 505.884.5390
WEB: www.fbtarch.com

CONSULTANT

Walla ENGINEERING LTD.
Structural Engineering
Civil Engineering
6501 Americas Parkway NE • Suite 301
Albuquerque • New Mexico • 87110
881-3008 • Facsimile 881-4025

WILSON & COMPANY
4900 Lang Avenue NE
Albuquerque, NM 87109
Phone: (505) 348-4000

MORROW REARDON WILKINSON MILLER, LTD.
LANDSCAPE ARCHITECTS
2910 La Vista NE, Albuquerque, New Mexico 87108
505.268.2066 505.265.9637 (fax) mrw@mrwwam.com

ARCHITECT

ENGINEER

UNM HOSPITALS

NORTH VALLEY CENTER FOR FAMILY AND COMMUNITY HEALTH
3401 4TH STREET NW
ALBUQUERQUE, NM 87107

CONSTRUCTION DOCUMENTS

JUNE 12, 2014

MARK	DATE	DESCRIPTION
1	10/01/14	C.O.A. COMMENTS

ISSUE:
DATE:
PROJECT NO: 522
CAD DWG FILE: C-201 - REVISED.DWG
DRAWN BY: LEK
CHECKED BY: MJW

SHEET TITLE

SHEET TITLE

CIVIL DETAILS

C-201

UNM HOSPITALS - NORTH VALLEY CENTER FOR FAMILY AND COMMUNITY HEALTH