HYDROLOGY

G15/D3
THREE PLAN

G 15- D3

3 PLANS

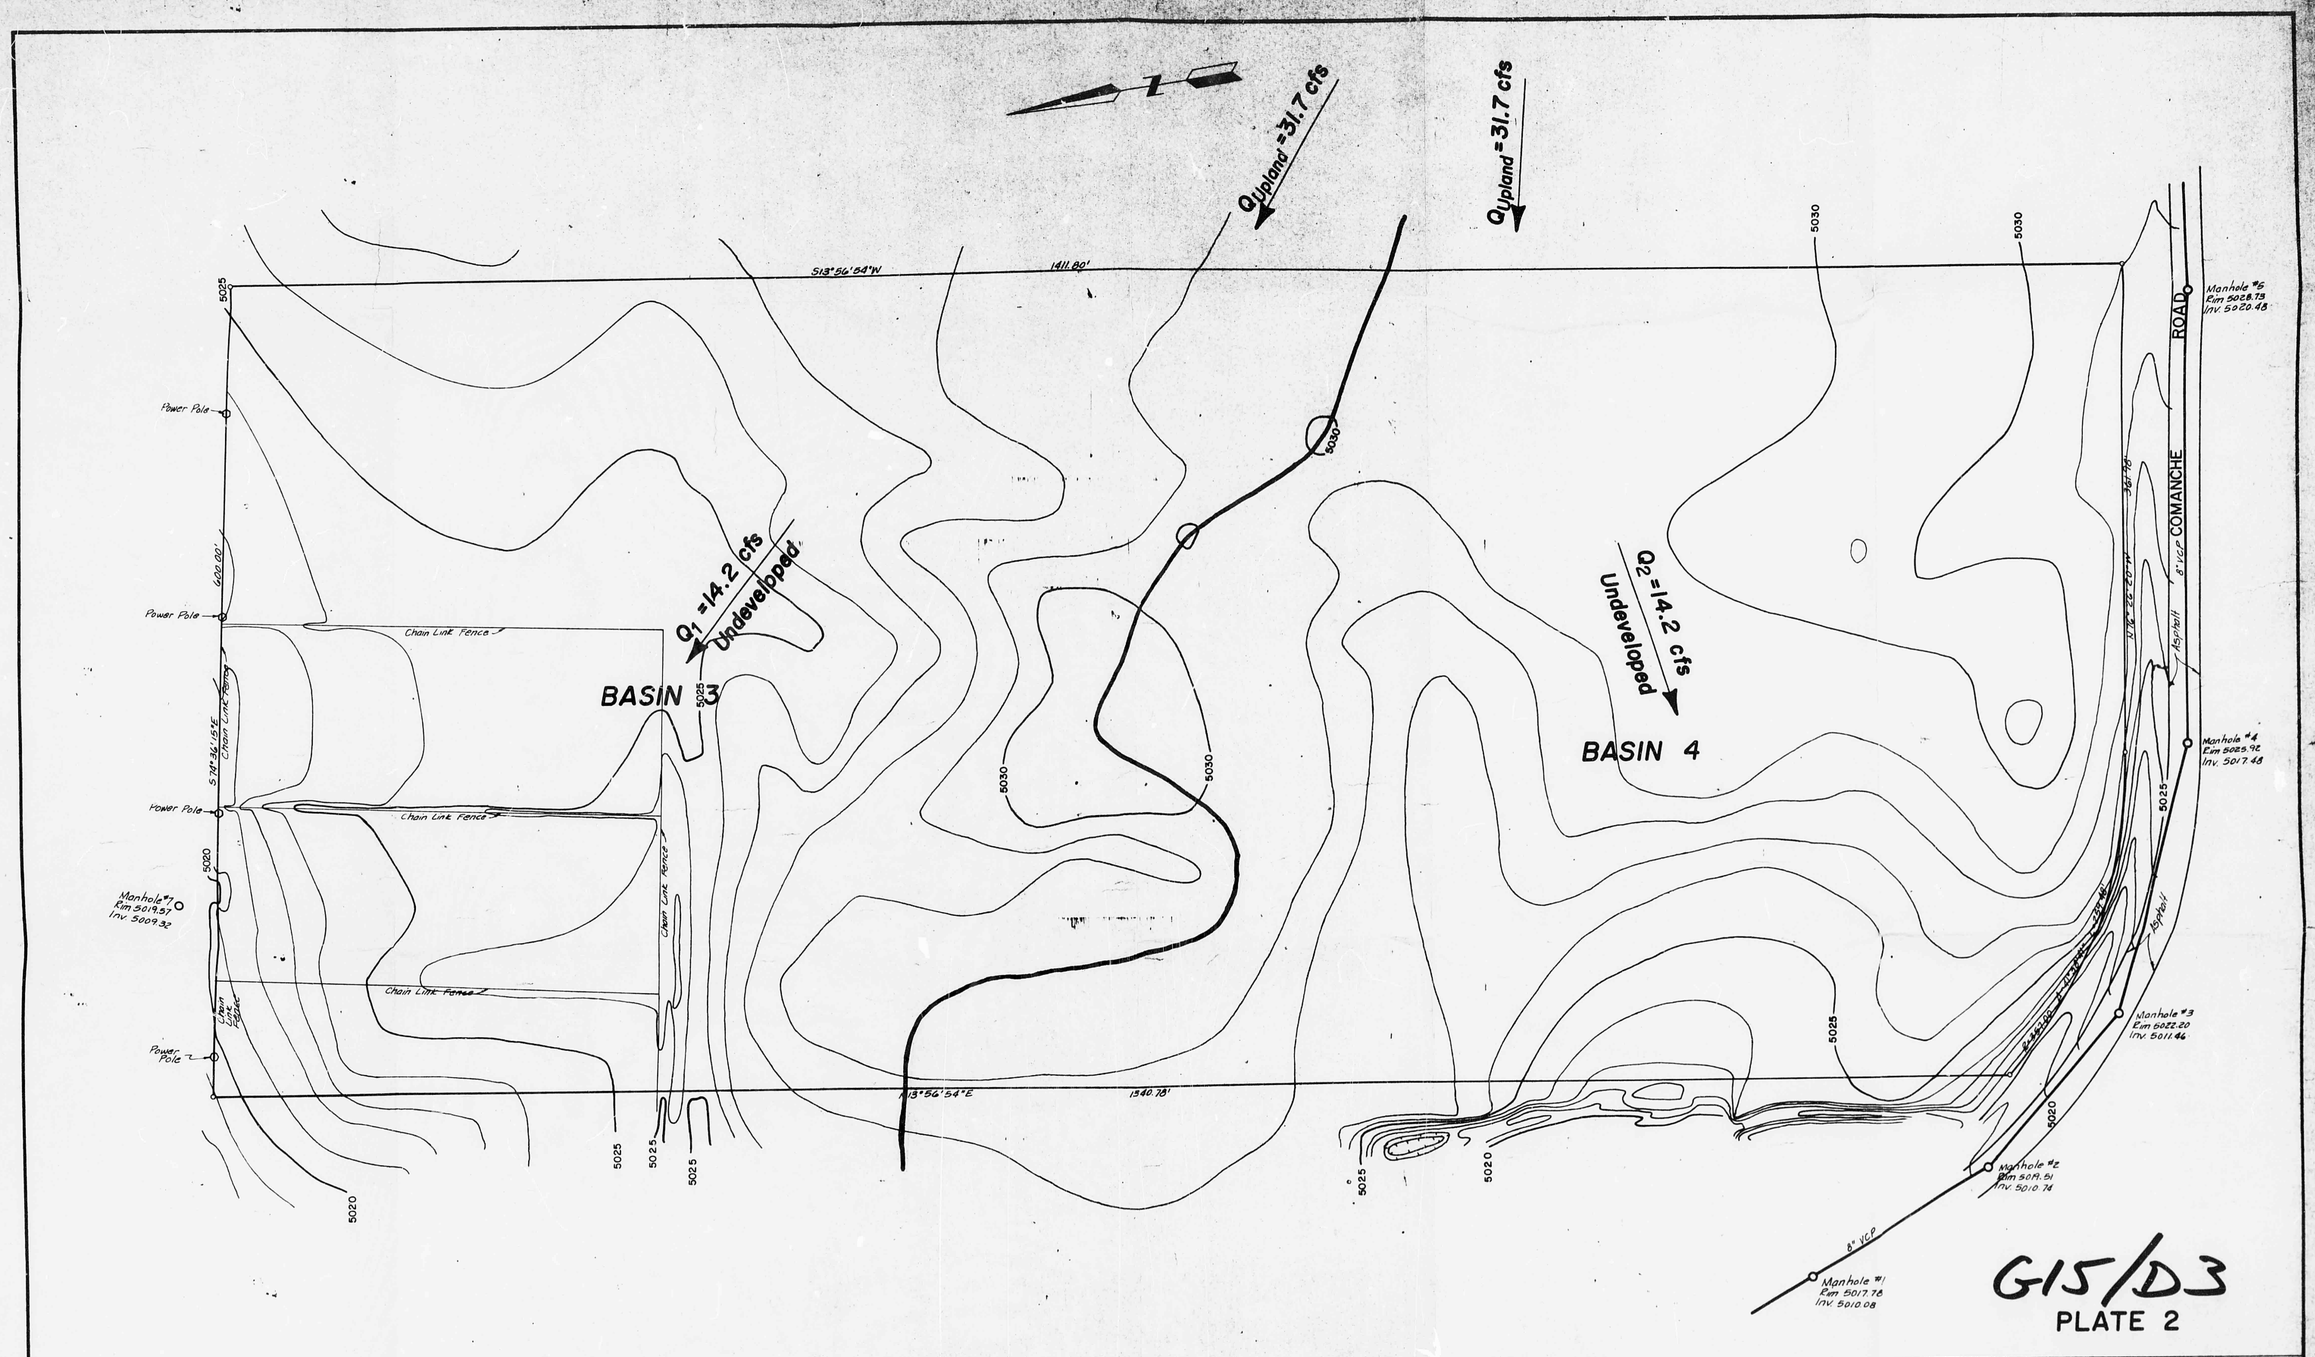

G15/D3

PLATE 2

Date	Revision	By

FOOD DISTRIBUTION CENTER
NOBEL INCORPORATED

Project No.

Seal

UNDEVELOPED RUNOFF

ALBUQUERQUE, NEW MEXICO

Job No. 78-026	Sheet 1 Of 2
Drawn By: DHJ	Date FEB, 1978
Checked By: JJP	Scale 1" = 50'

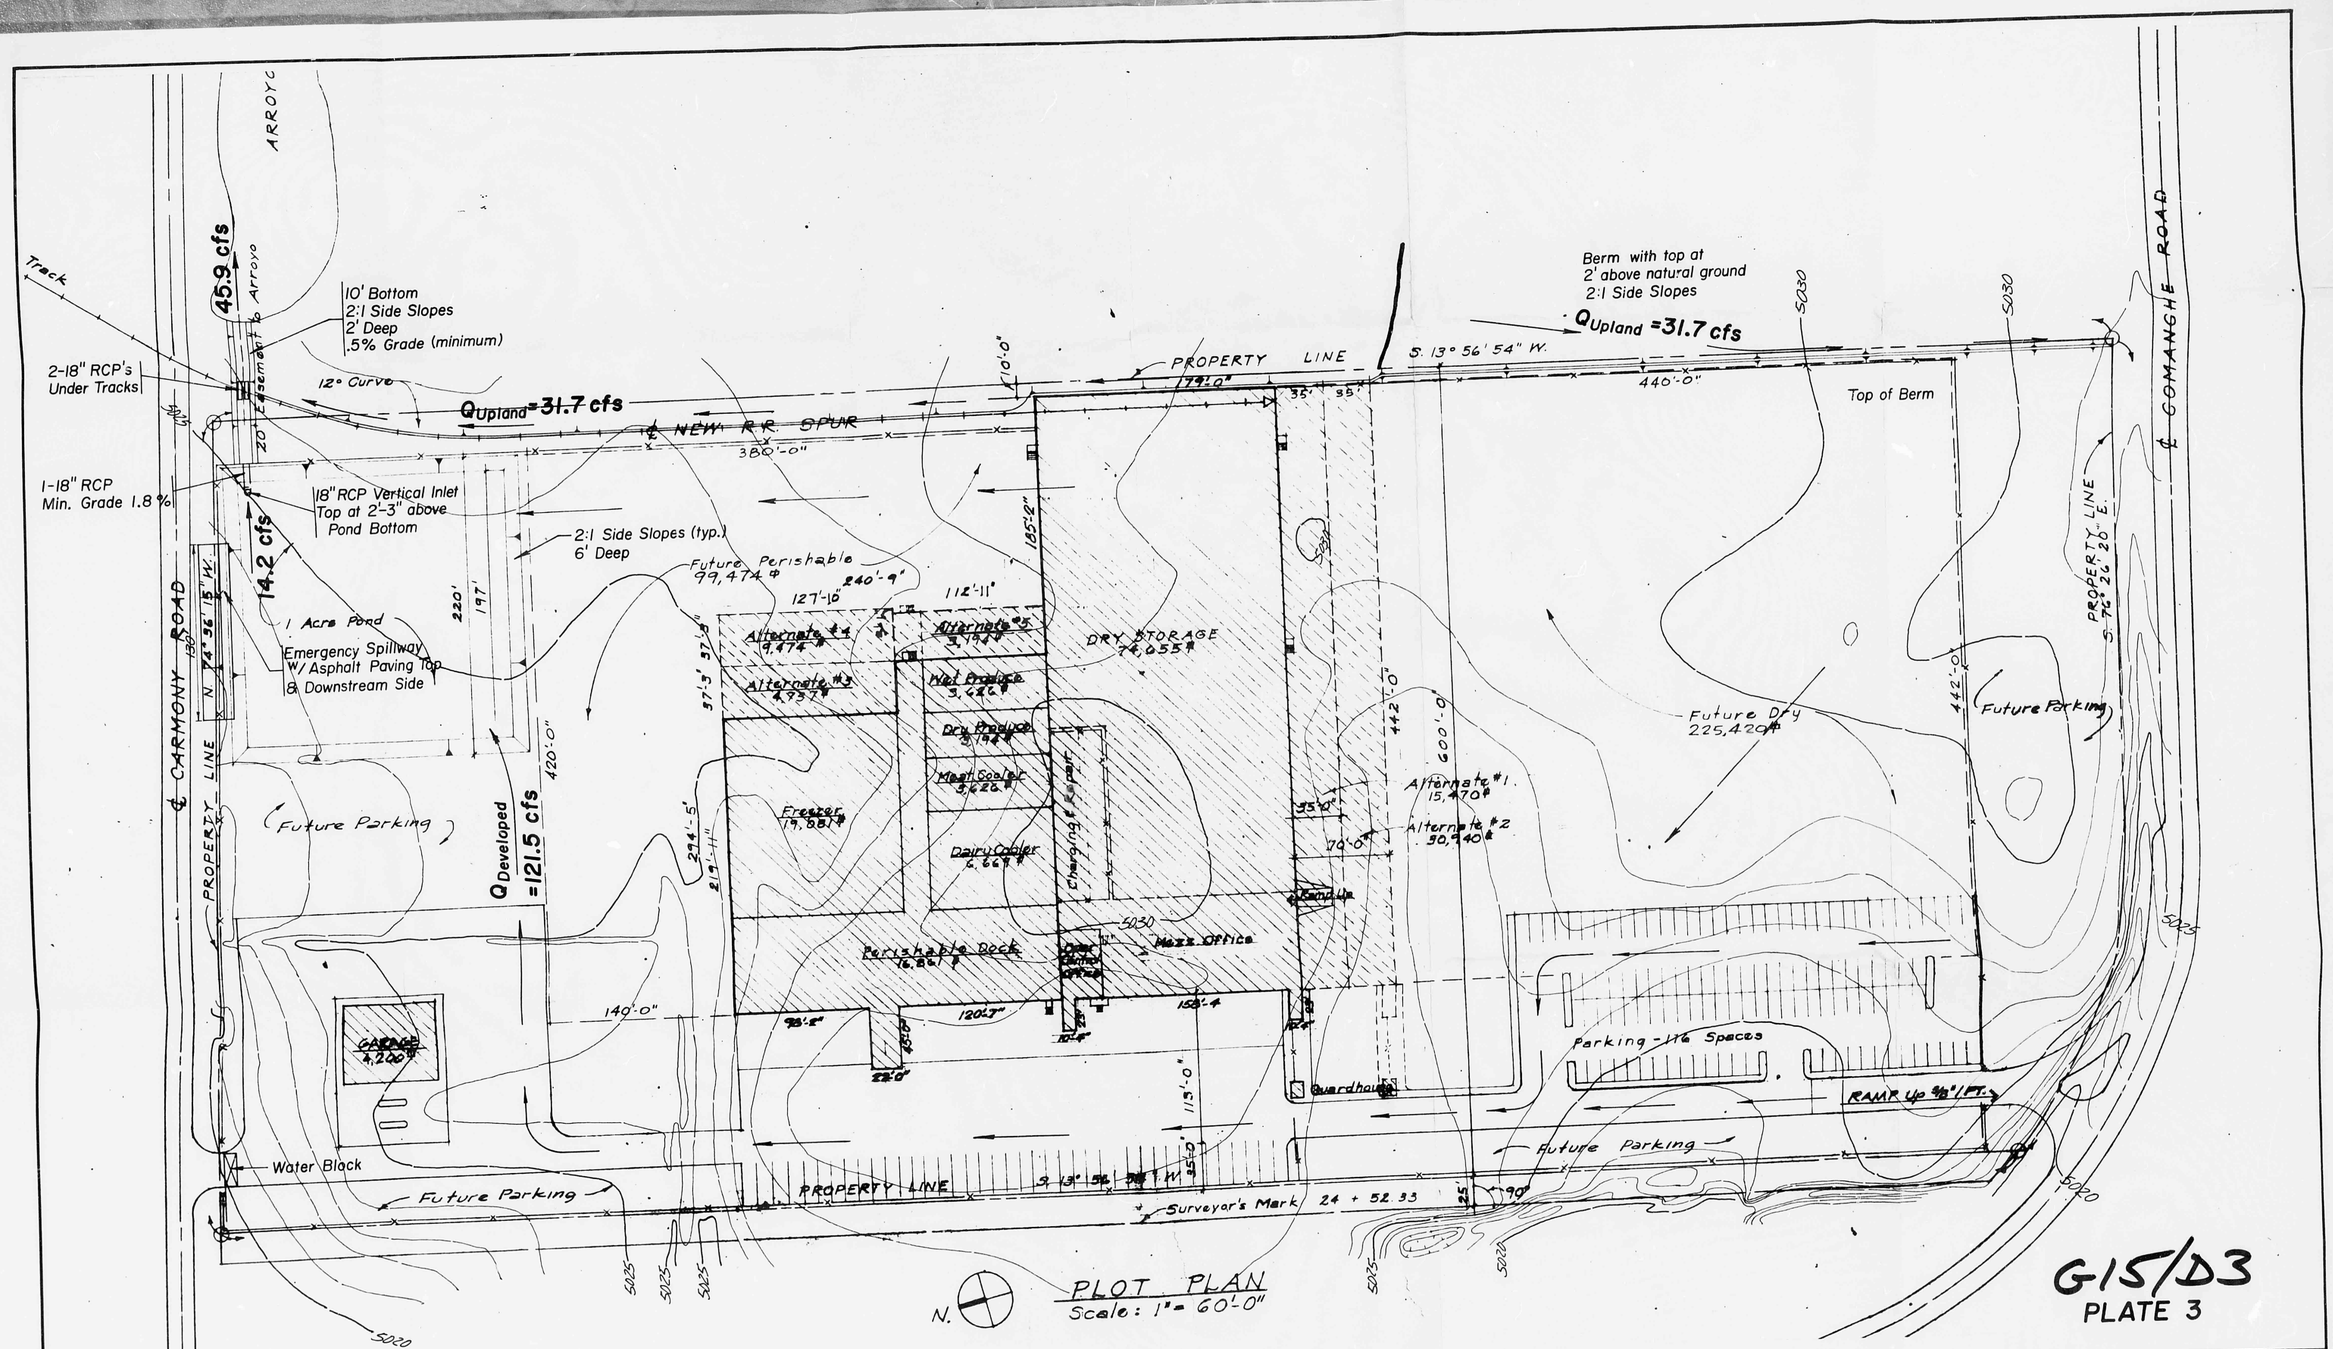

PLOT PLAN
Scale: 1" = 60'-0"

G15/D3
PLATE 3

FOOD DISTRIBUTION CENTER NOBEL INCORPORATED	
Project No.	DEVELOPED DRAINAGE
Seal	ALBUQUERQUE, NEW MEXICO
Job No. 78-026	Sheet Of
Drawn By DHJ	Date FEB. 1978
Checked By JJP	Scale 1" = 50'

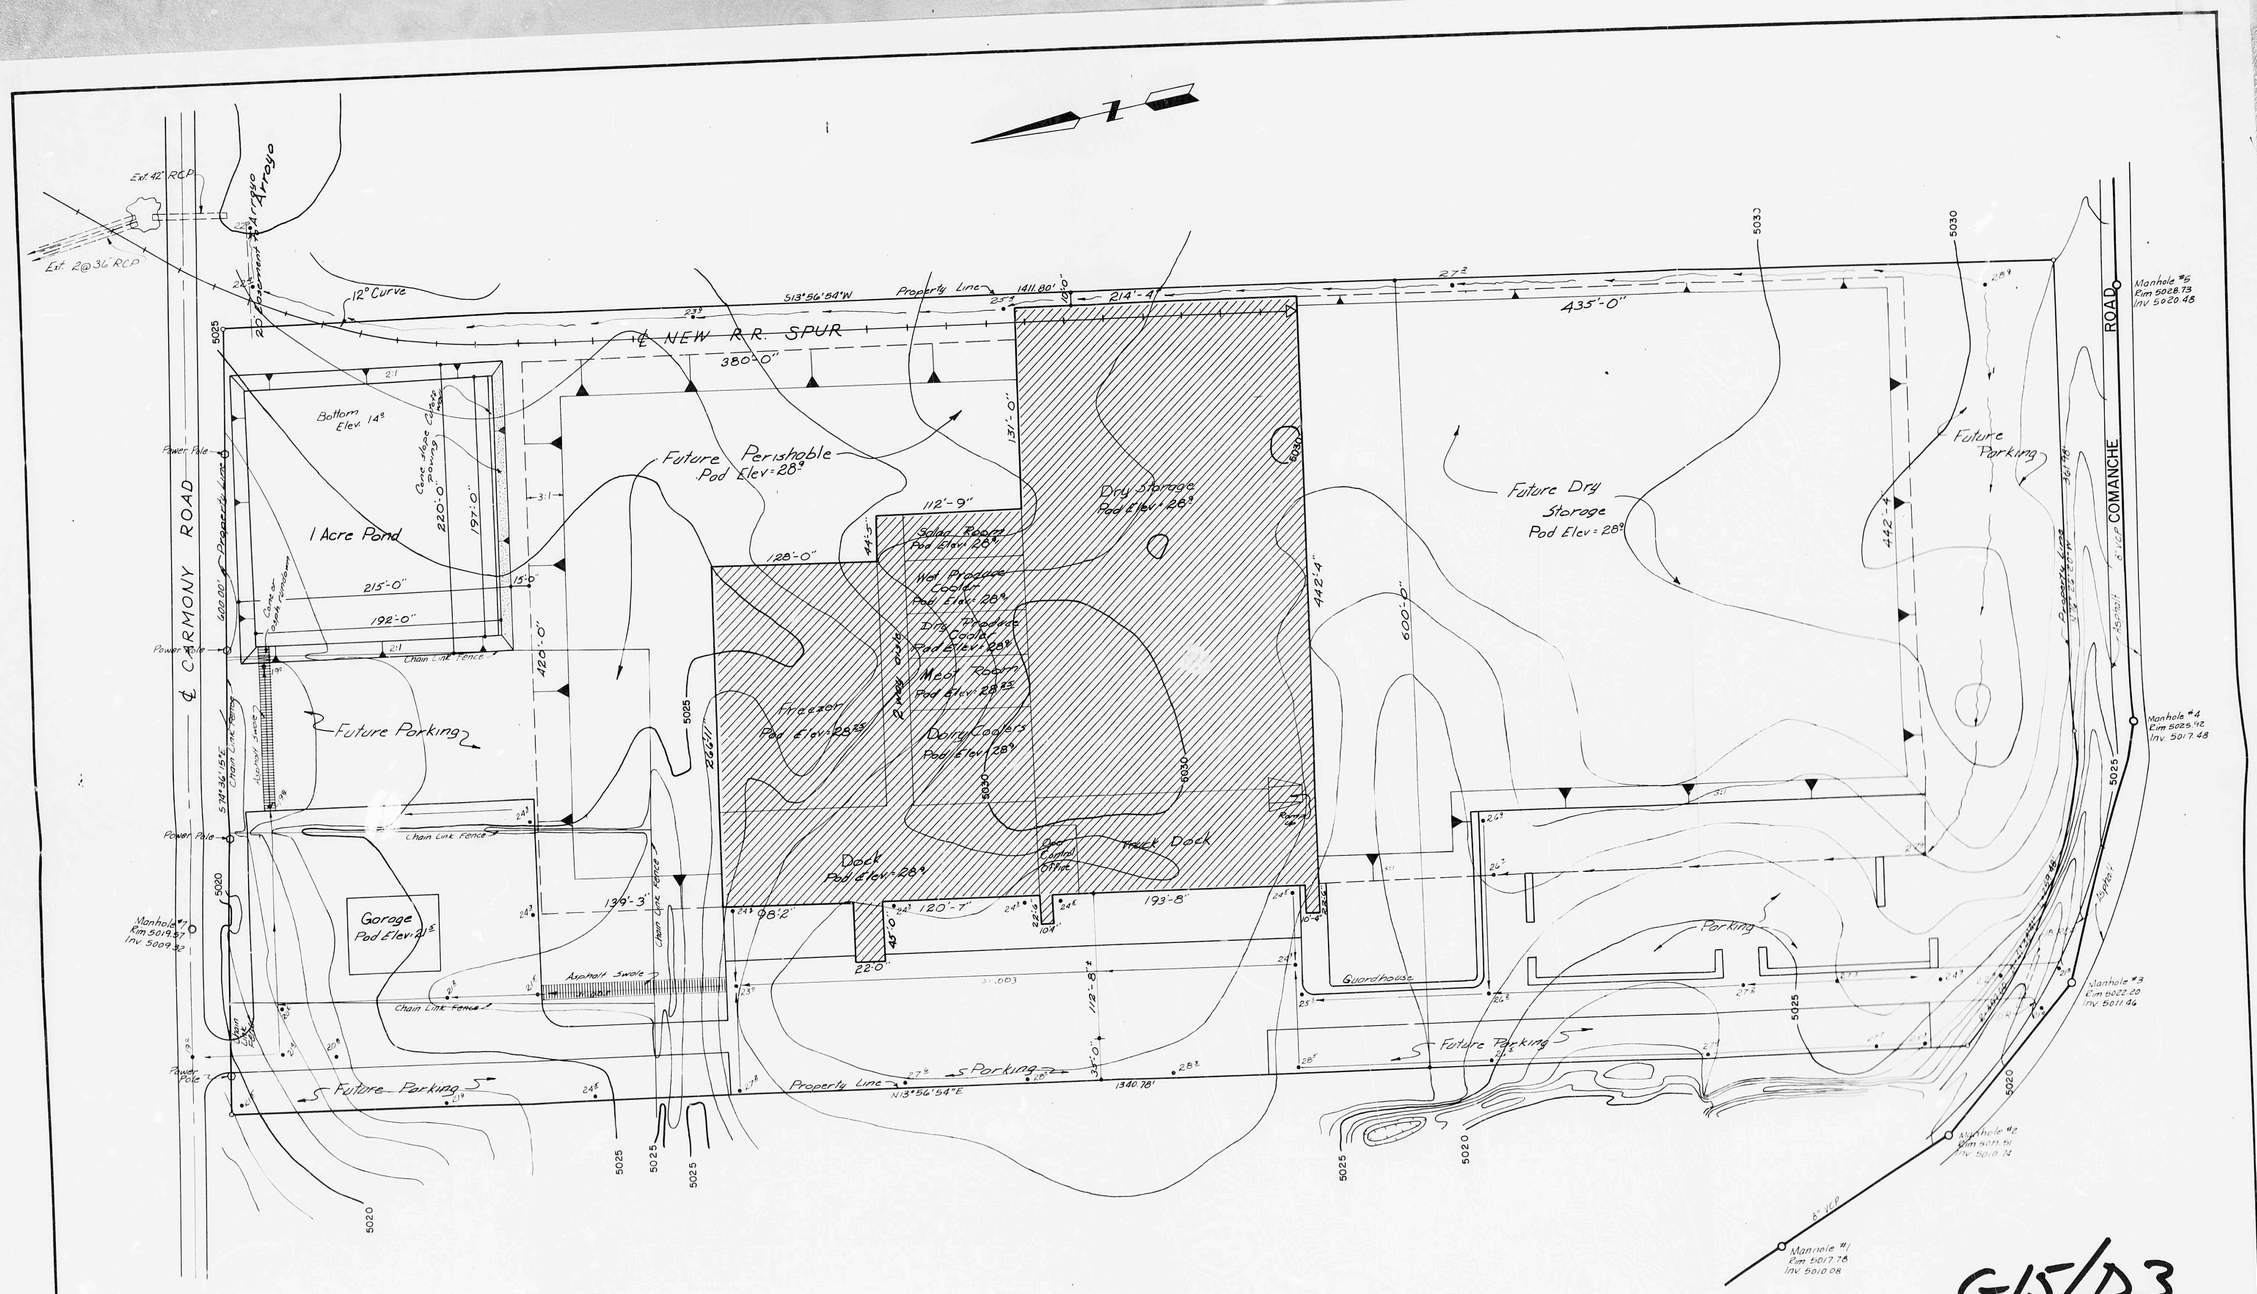

G15/D3

FOOD DISTRIBUTION CENTER
NOBEL INCORPORATED

Project No. 78-026.1	SITE GRADING PLAN
	ALBUQUERQUE, NEW MEXICO
Date 78-026	Sheet 1 of 2
Drawn By DHJ	Date FEB, 1978
Checked By	Scale 1"=50'

SCHUMANN & ASSOCIATES INC.